


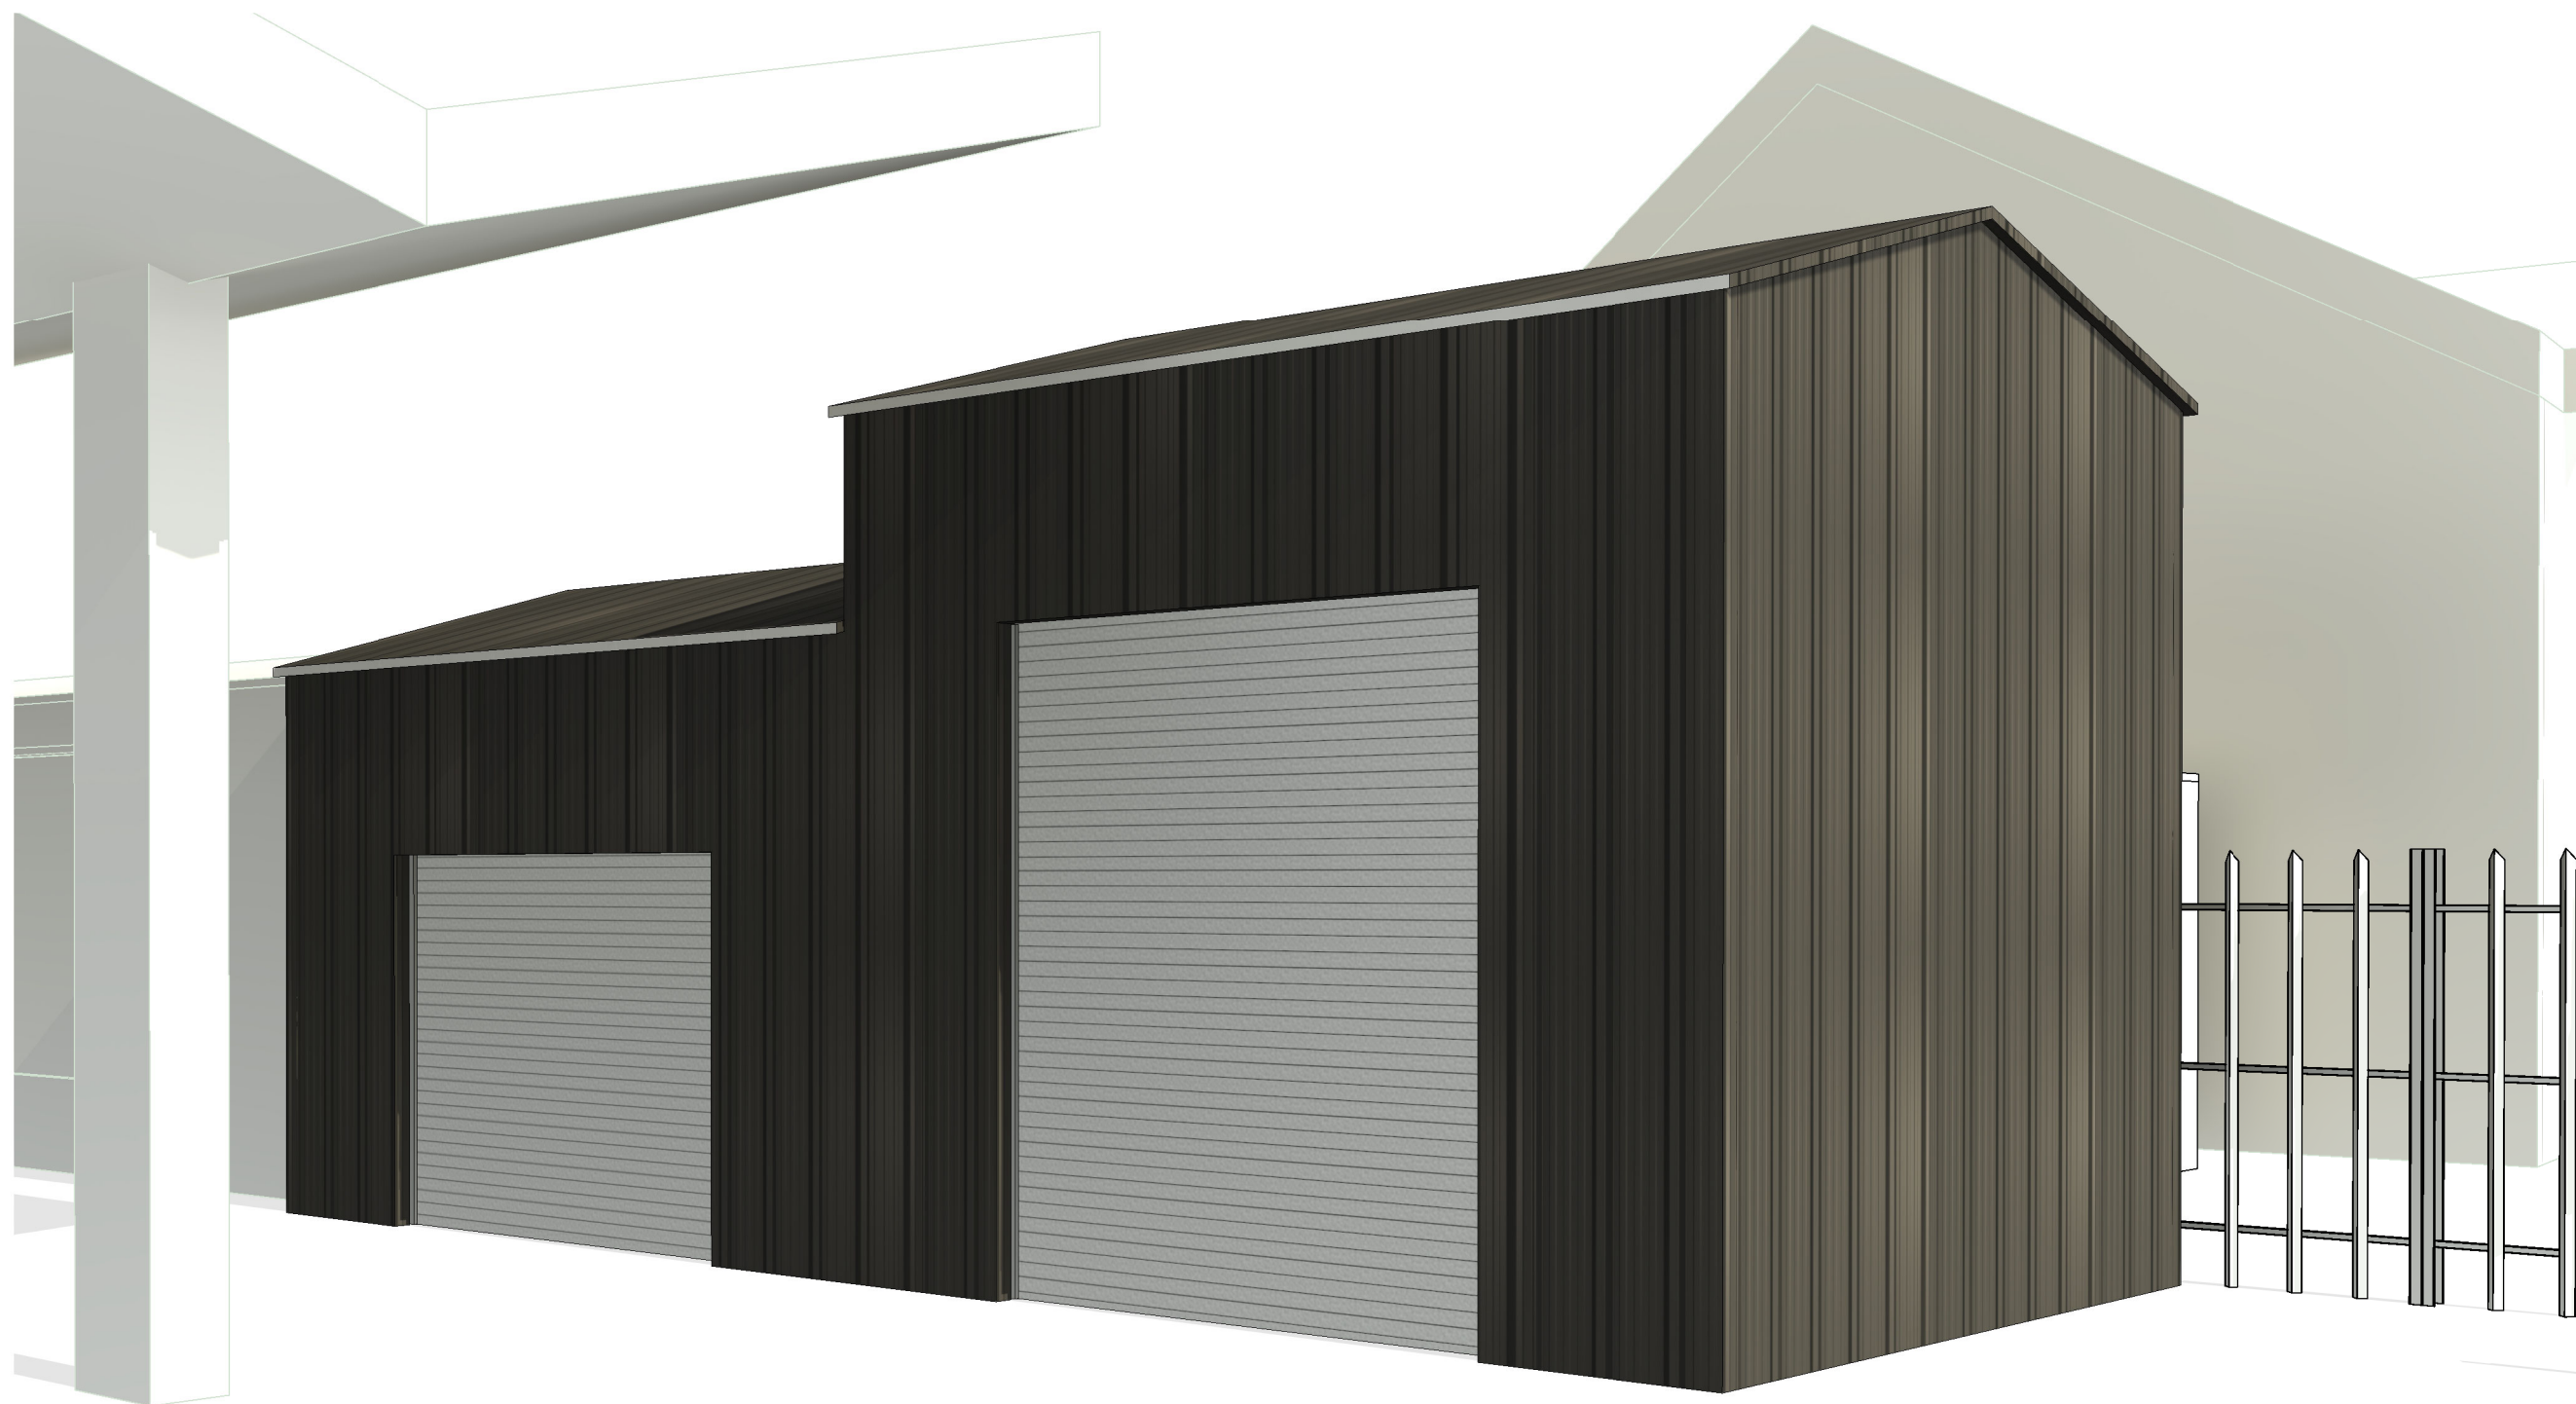

3D Impression 1

COPYRIGHT © ALL RIGHTS RESERVED BY VIKAS ALYAS LTD. DO NOT SCALE FROM DRAWING. DRAWING INDICATES DESIGN INTENT ONLY. REPORT ANY DISCREPANCIES TO CLIENT / VA LTD. NOT TO BE USED FOR CONSTRUCTION UNLESS STATED SO. TO BE READ IN CONJUNCTION WITH OTHER DRAWINGS OR SPECIFICATION WHERE PROVIDED.



0161 511 8479

vikas@architek.uk
916 Stockport Road, Levenshulme, Manchester, M19 3AB

No.	Description	Date
P1	Issue to Planning	12.07.2022

PROJECT New commercial workshop units		ADDRESS 1161_330 Brantingham Rd, Chorlton Cum Hardy, Manchester M21 0BJ		CLIENT Chorlton Car Sales Limited		
		SHEET 3D Impression 1		Date 10.07.2022	Project number 1161	Scale (@ A3)
Drawn by VA	DRAWING NUMBER A106			REV P1		
Checked by VA						
Manchester City Council	PURPOSE OF ISSUE PLANNING					