


General notes:

- © Mecanoo Architecten bv
- Do not scale this drawing - use figured dimensions only - all dimensions to be checked and verified on site.
- This drawing illustrates design intent only. Detailed design to specialist subcontractor design.

keyplan: north

Planting red line boundary

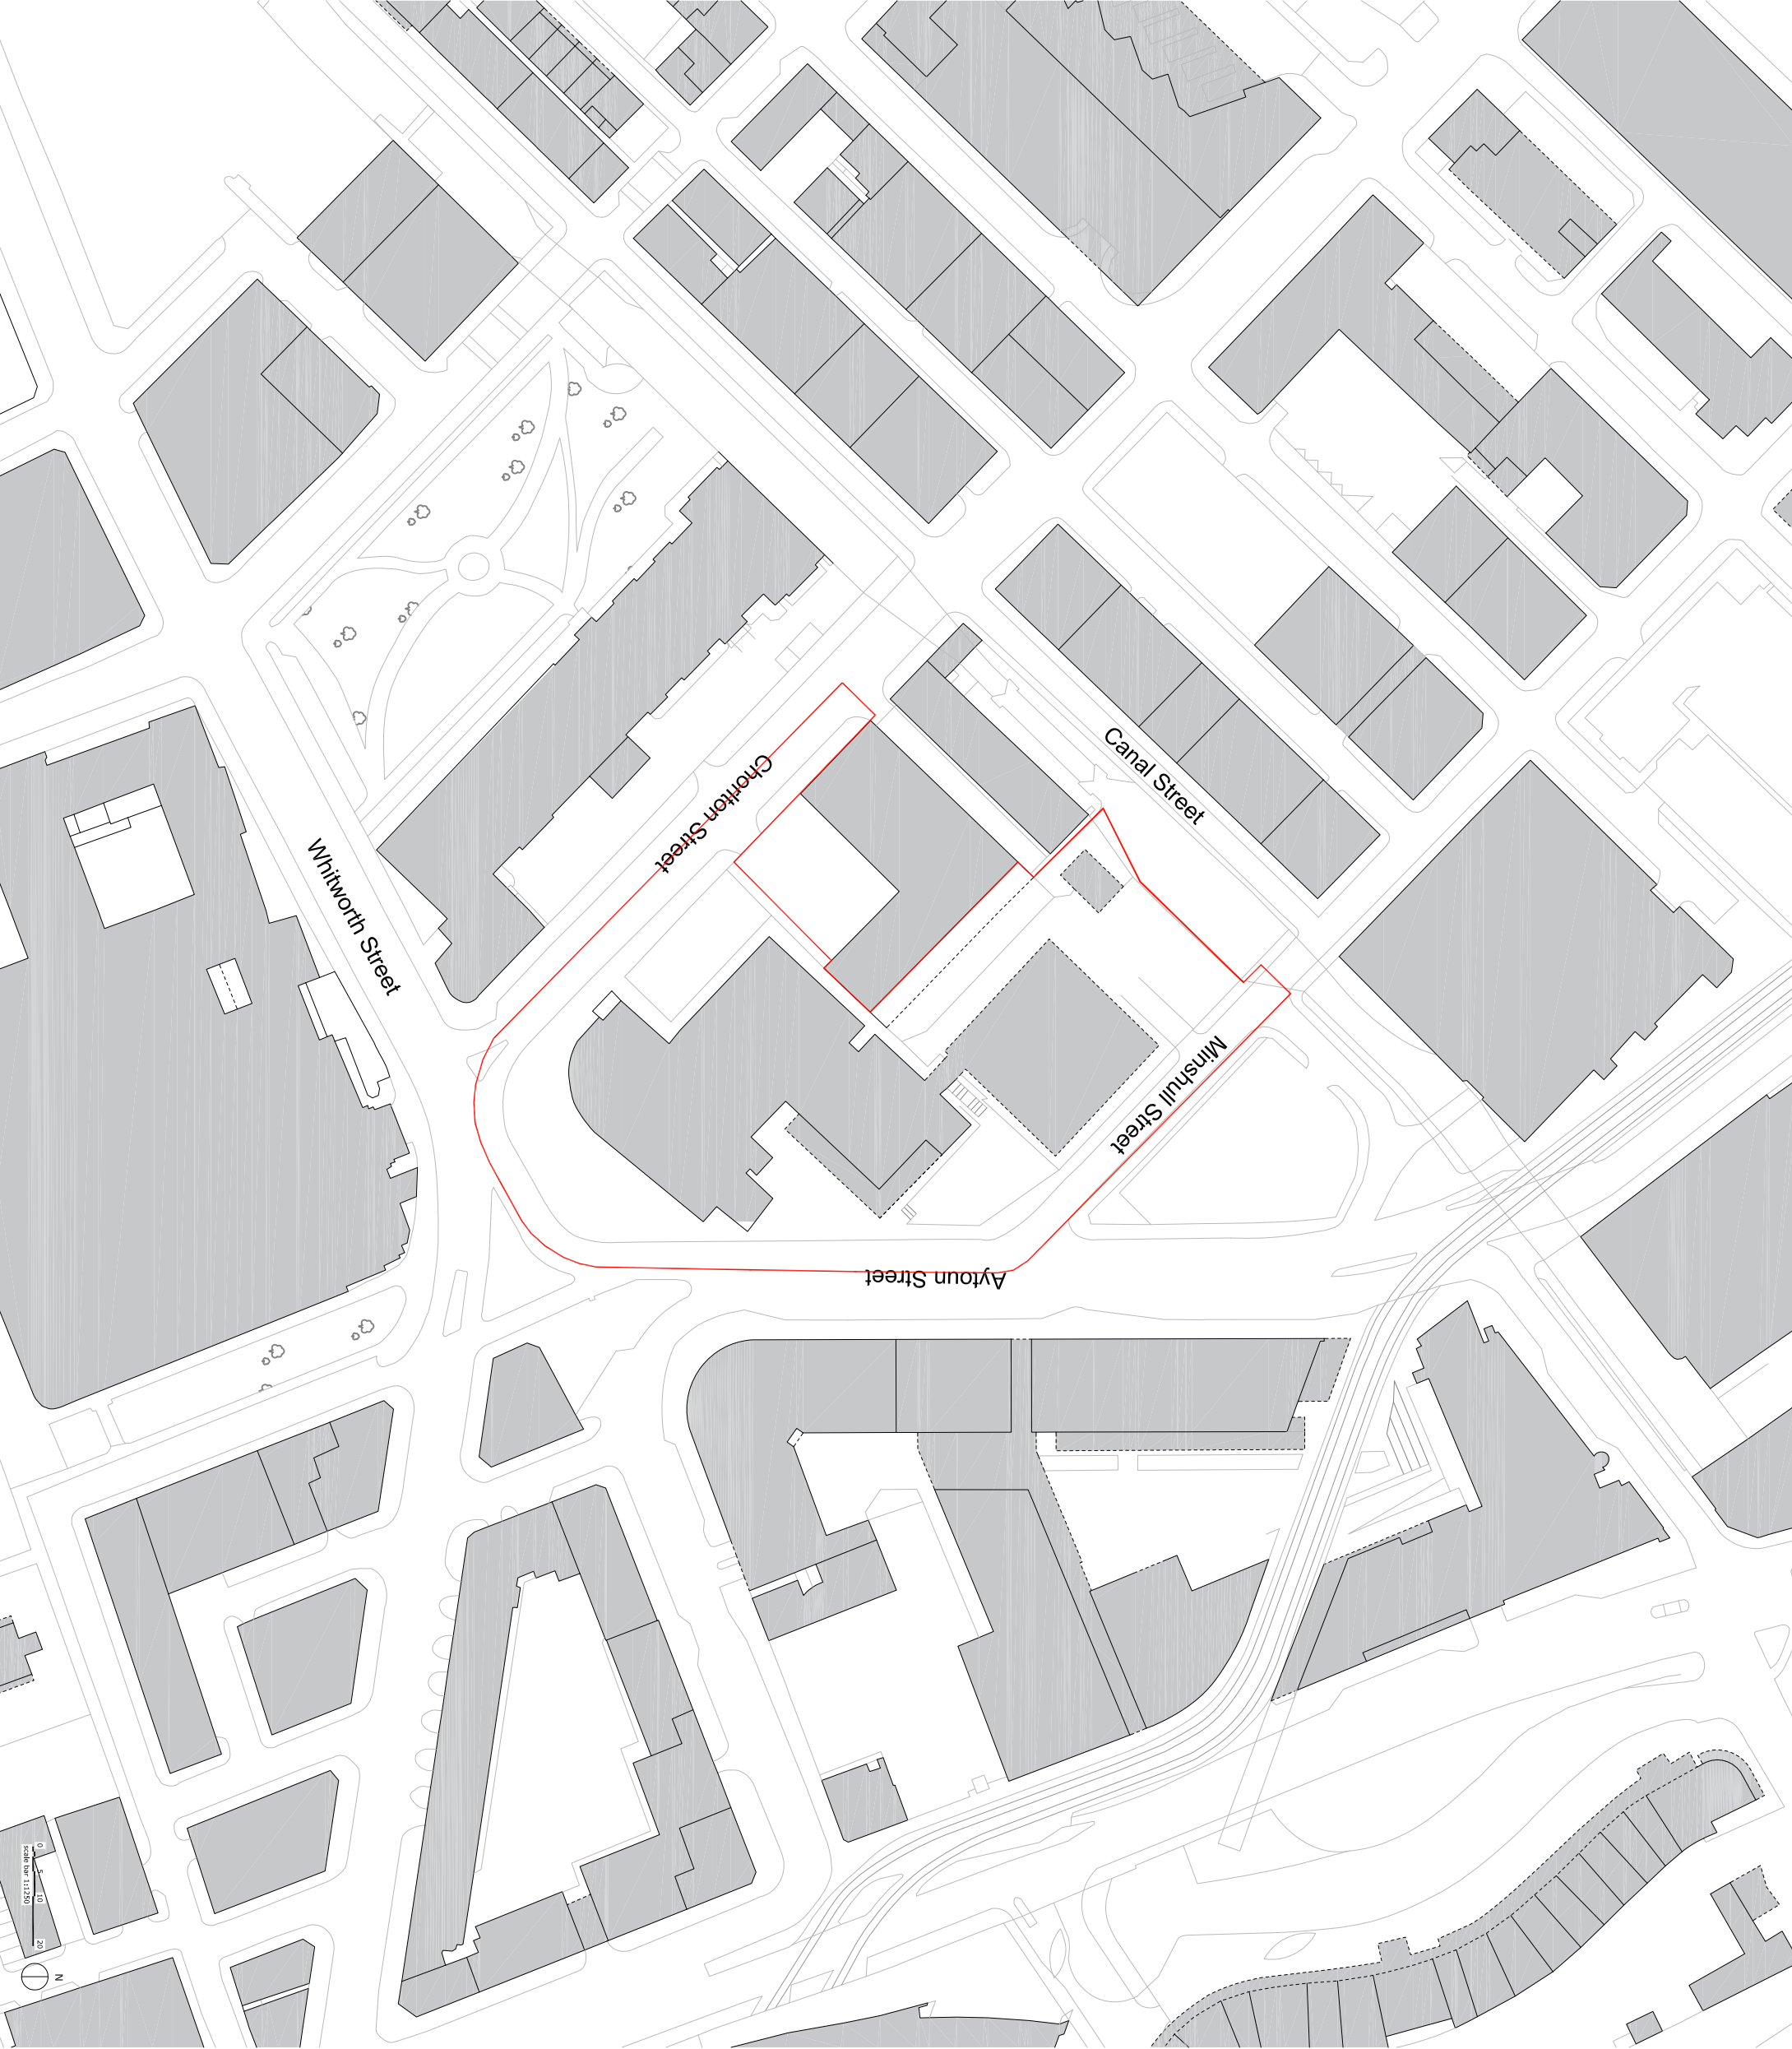

mecanoo
architecten bv
52 Friars Street, Manchester, M1 6JX
www.mecanoo.nl, info@mecanoo.nl

Client name:
Capital & Centric
Henry Boot
Project name:
KAMPUS

Sheet name:
Aytoun Street - Manchester

Location Plan
Site

Date: 25-05-2016
Status: FINAL
Project number: A666

Revisions
REV02

Project phase	Scale	Paper size	Sheet number
Planning Application	1:1250	A3	901