




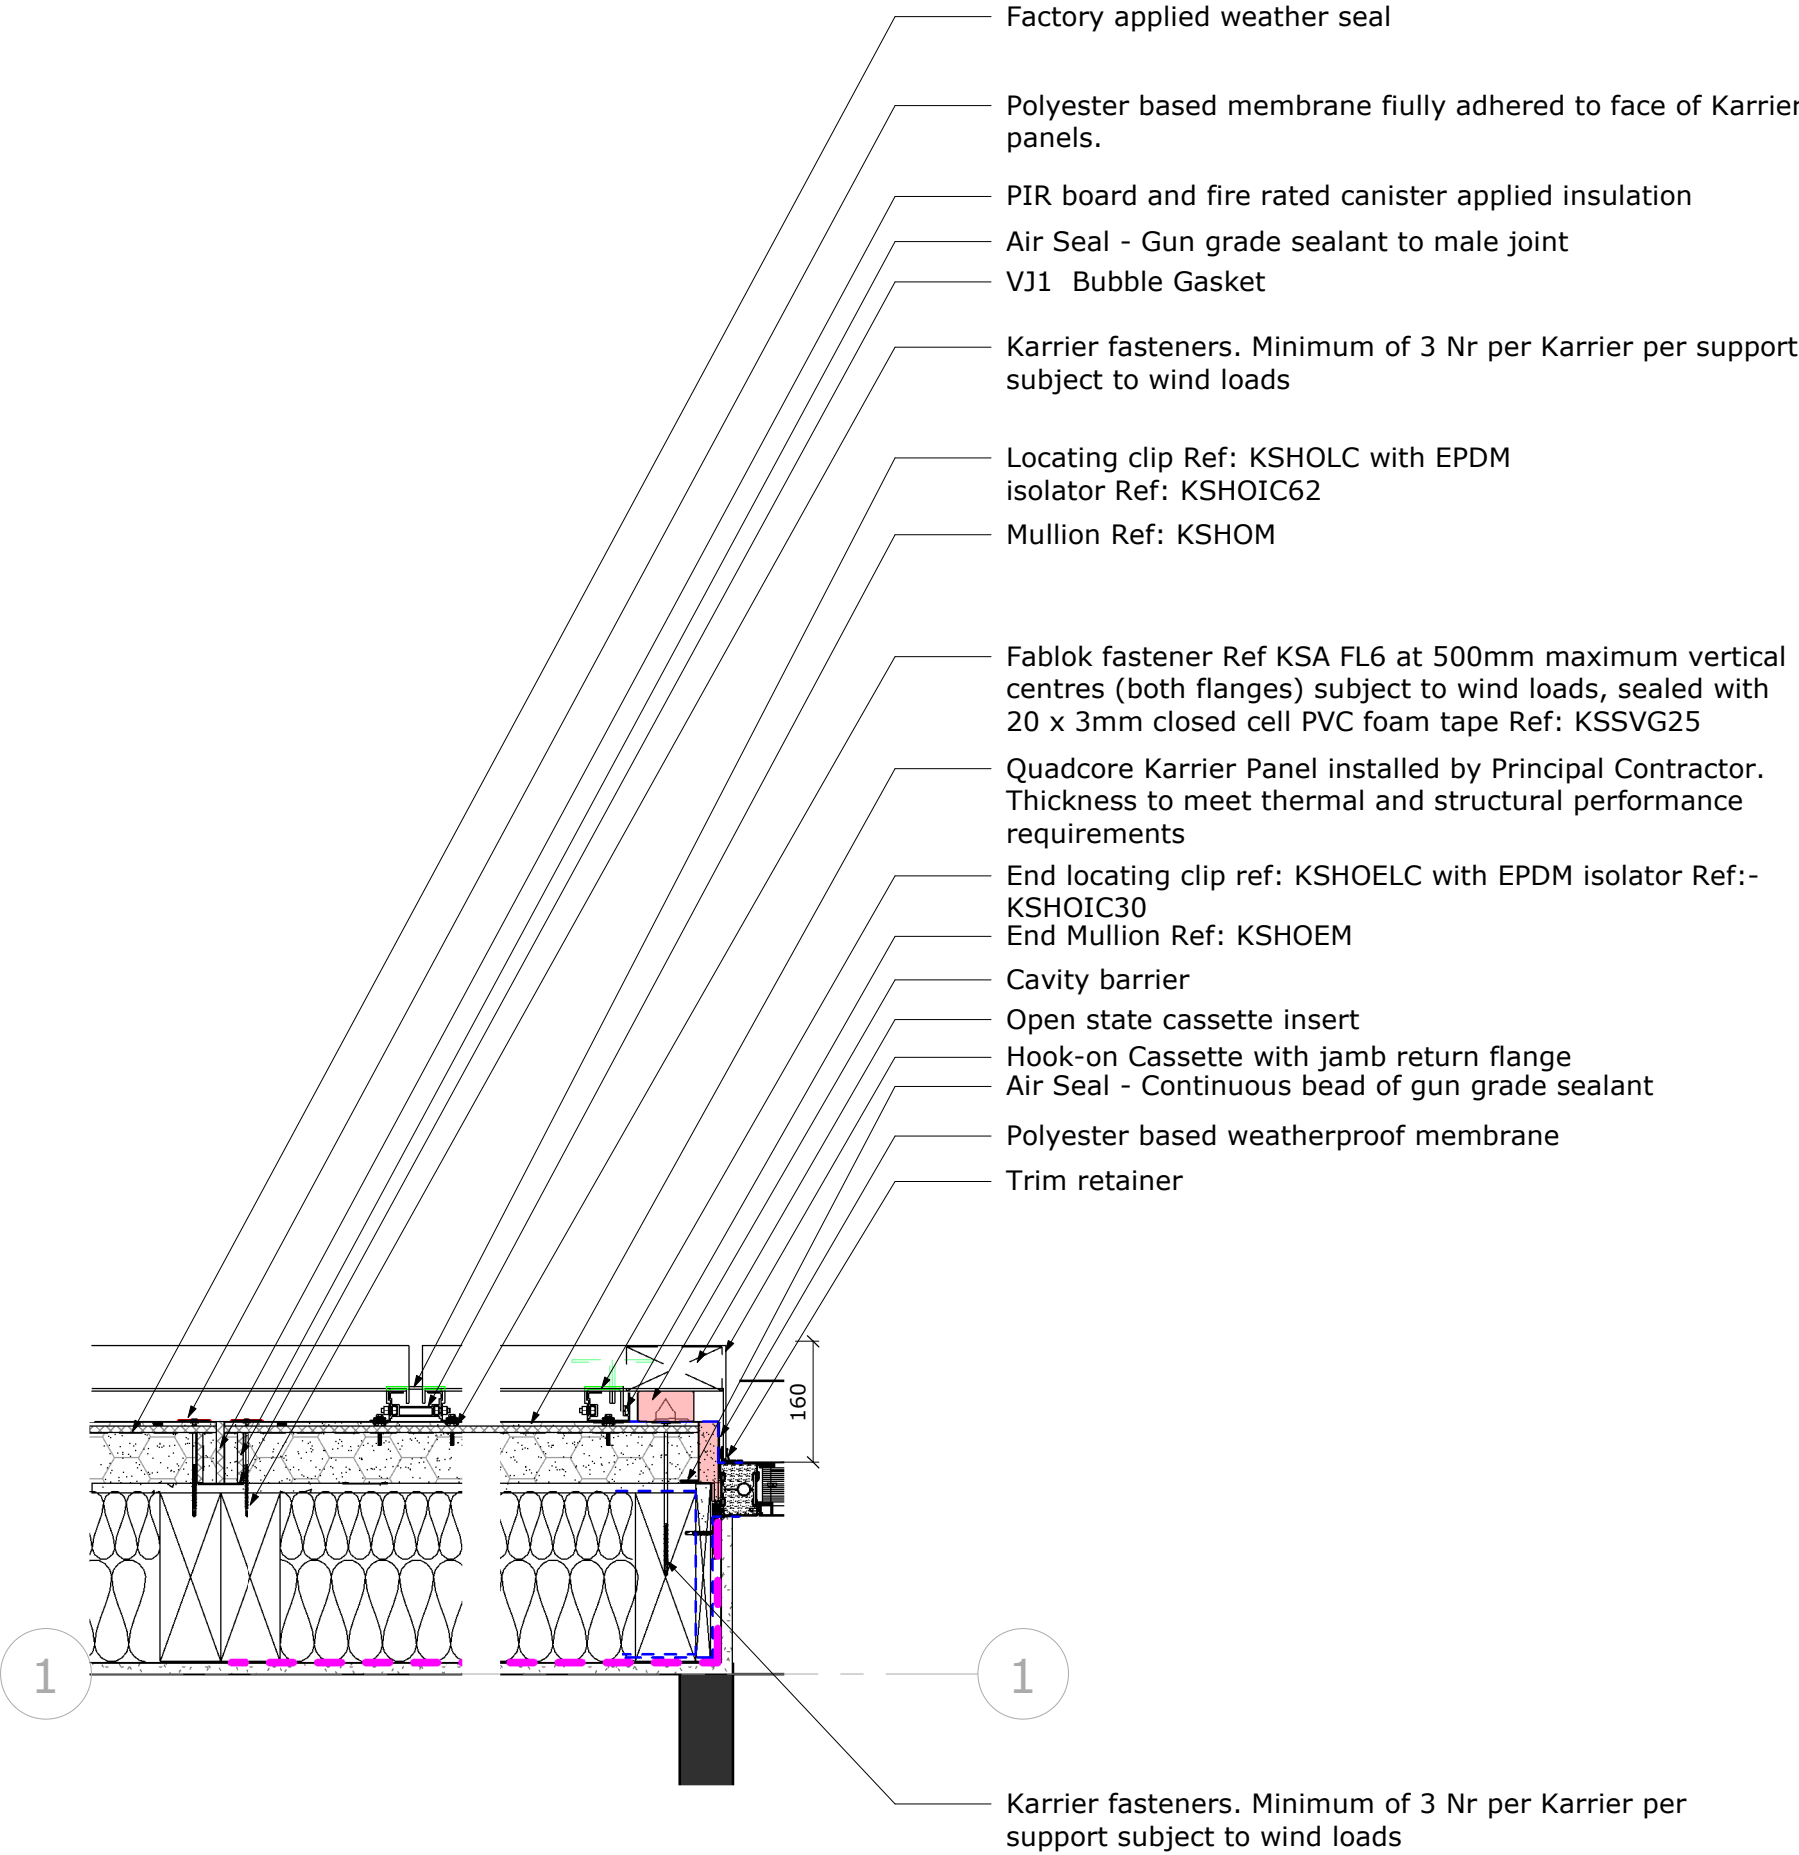


2 31-WindowJambMetal
SCALE: 1 : 10

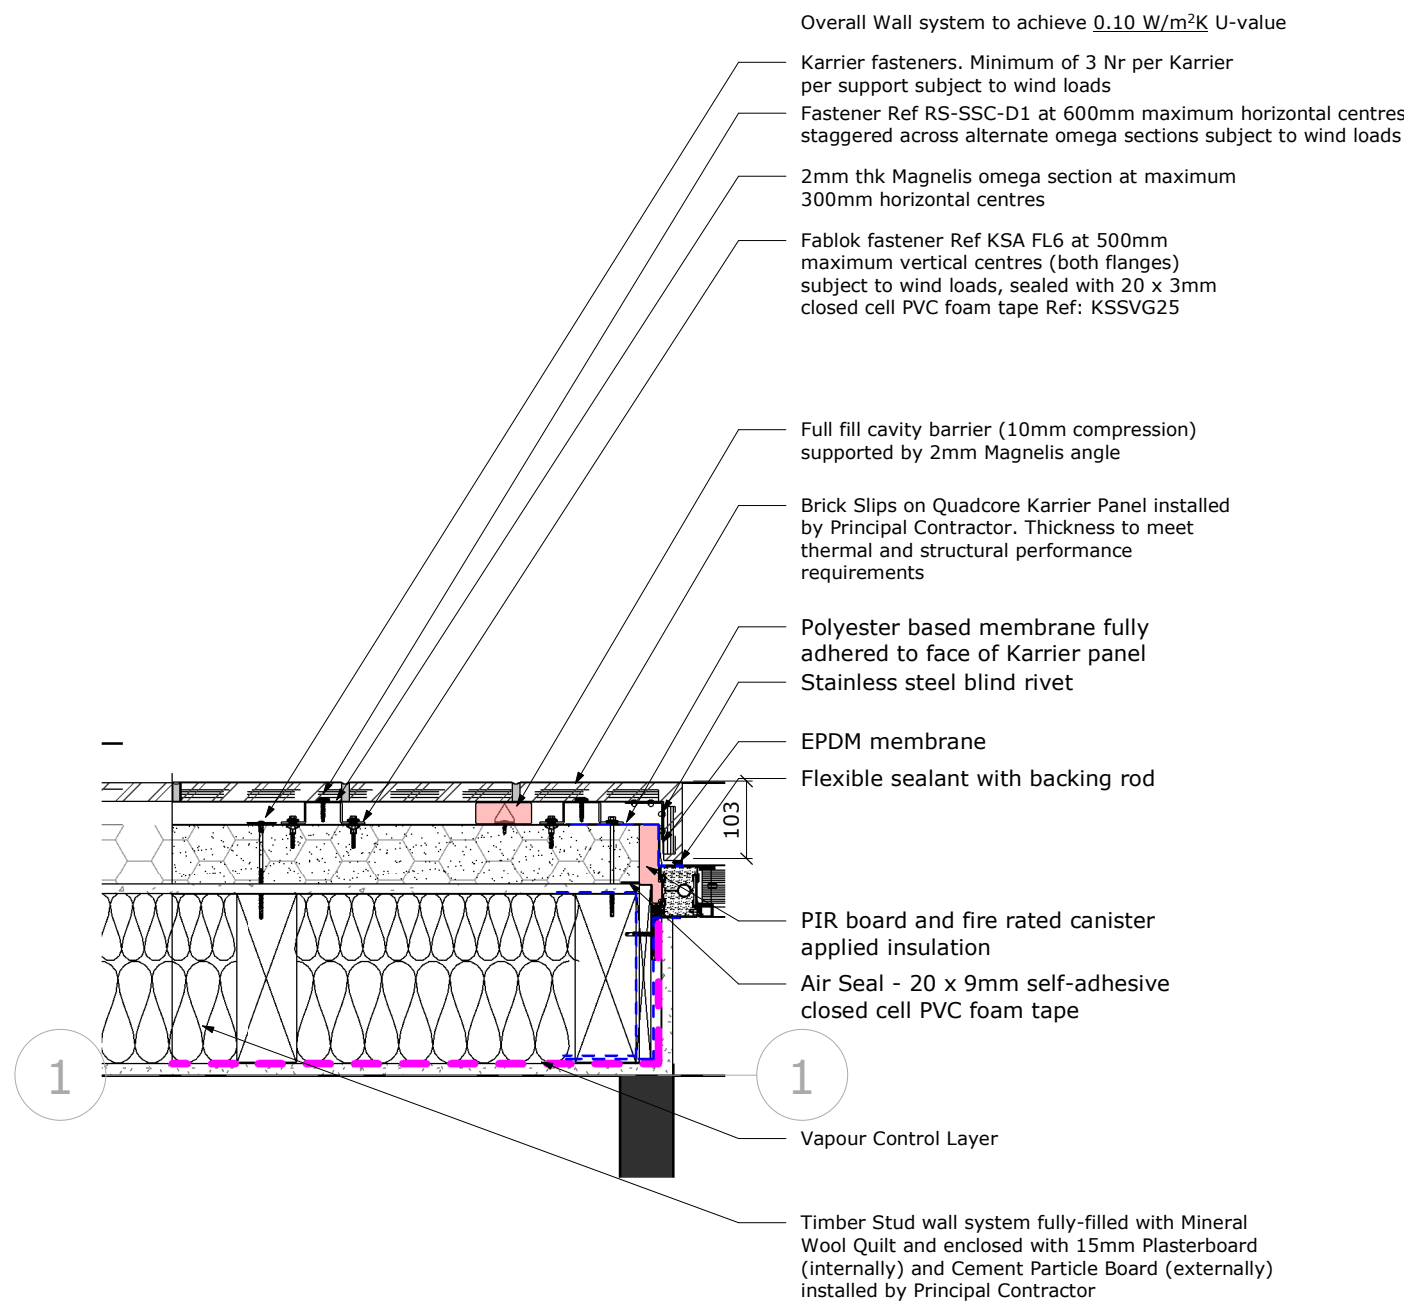

1 31-WindowJambBrick
SCALE: 1 : 10

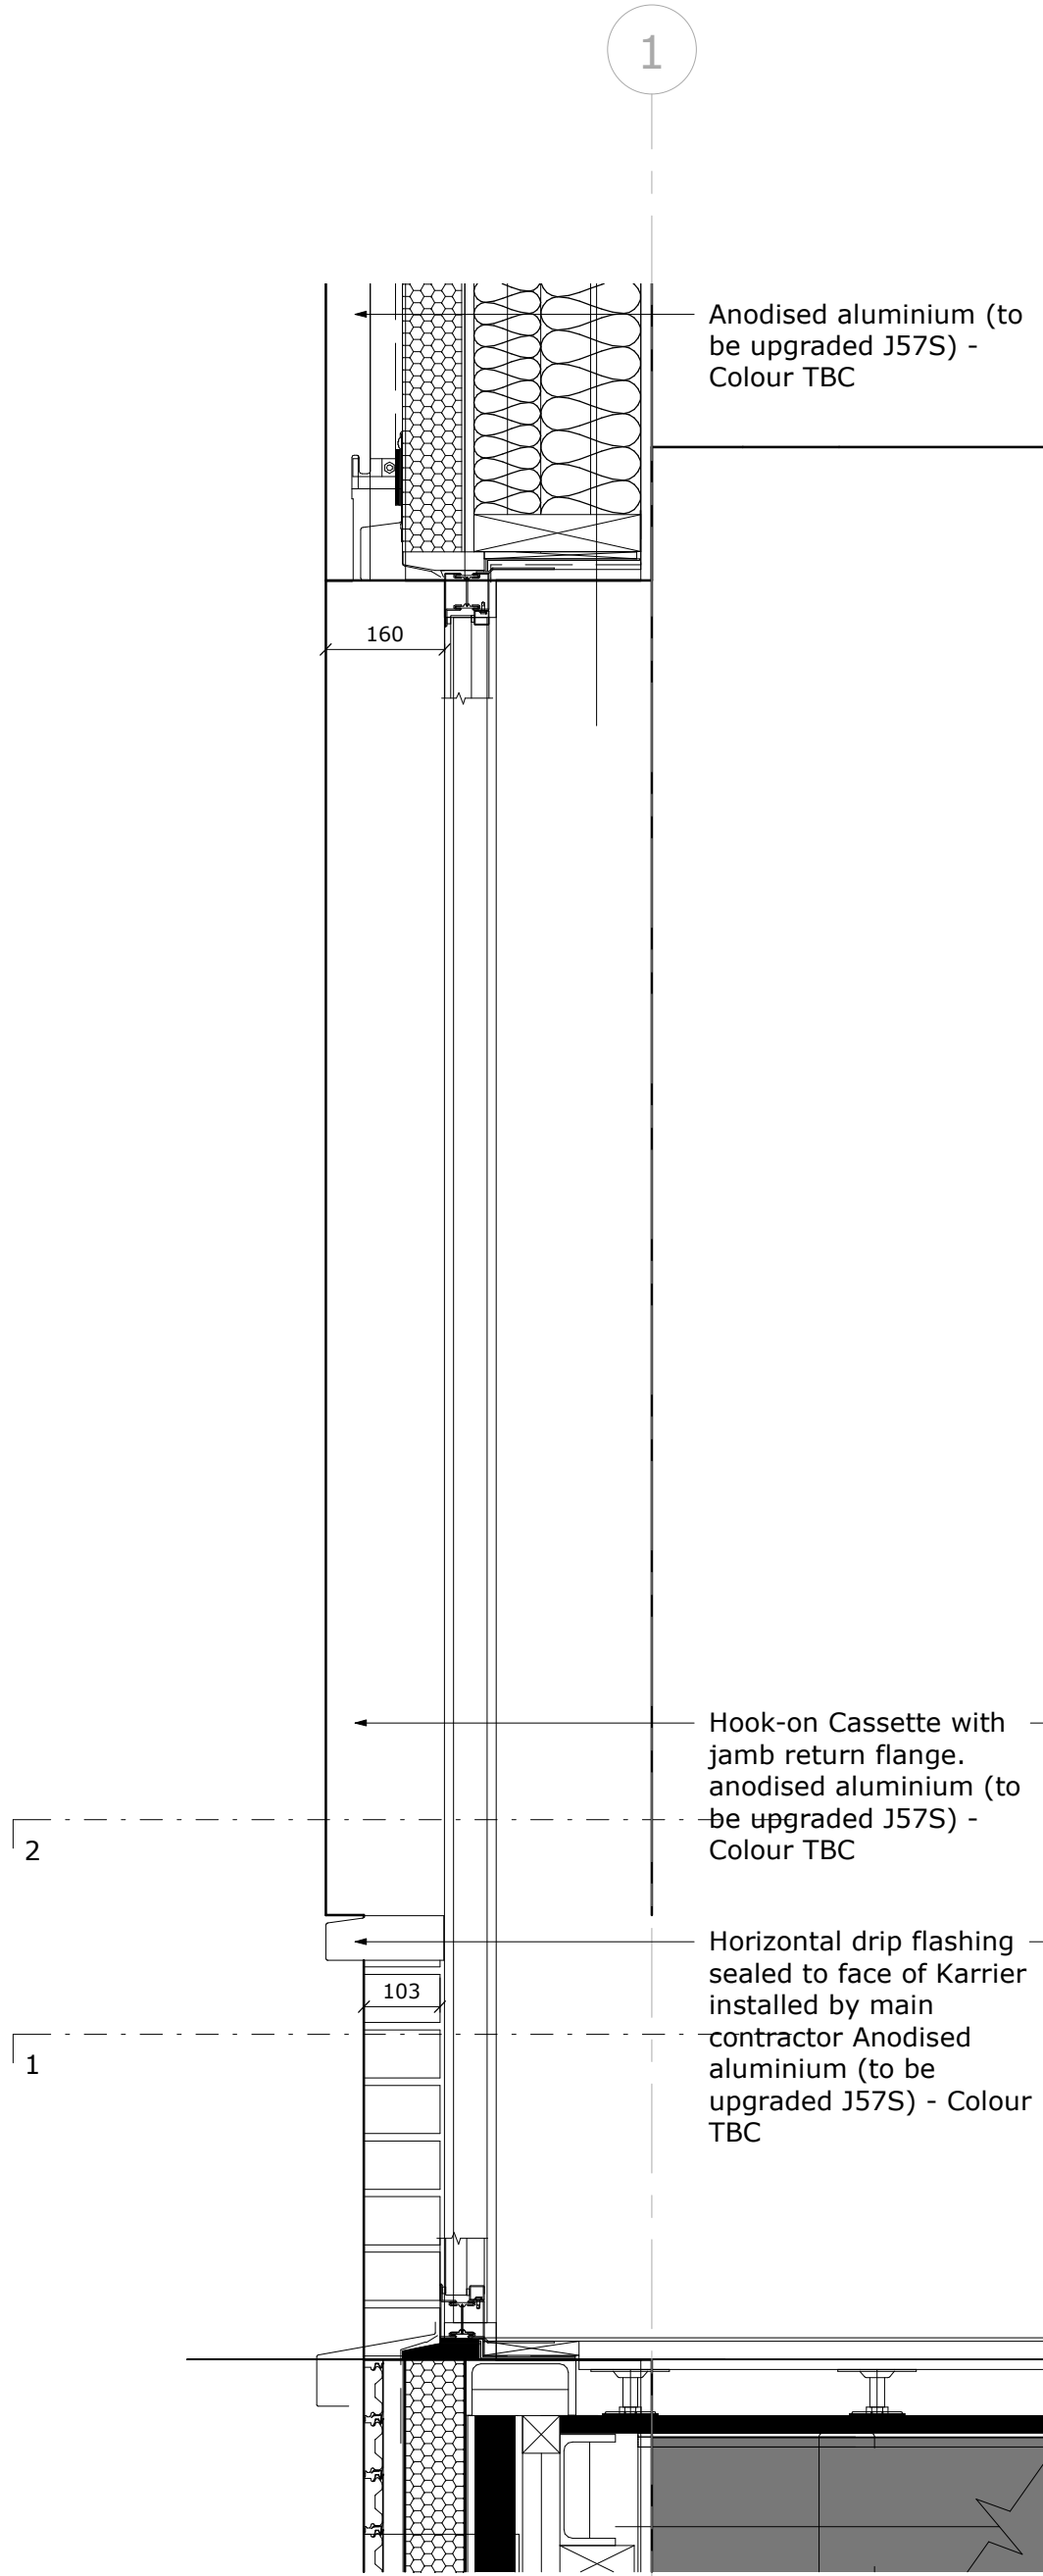

4 31-WindowReveal-SN
SCALE: 1 : 10

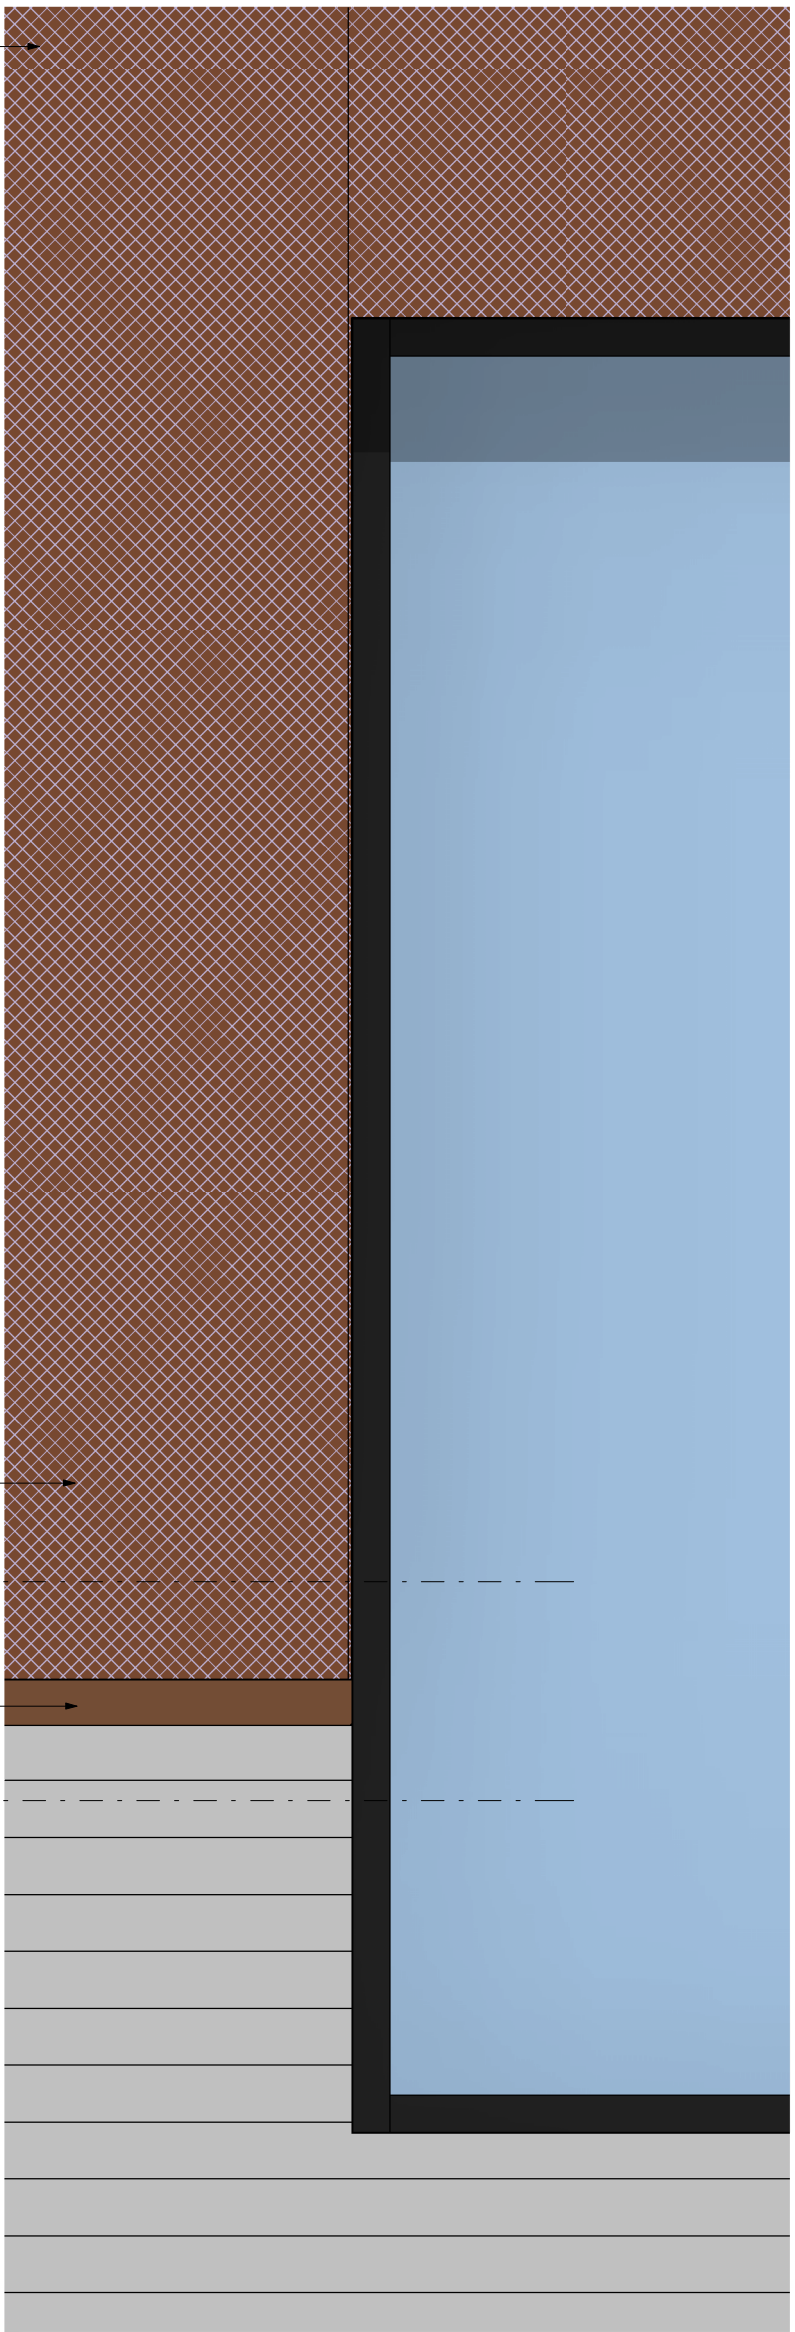

3 31-Window-EIL
SCALE: 1 : 10

P2	Issued to Planning	17/02/23	SB	CA
P1	First Issue	15/02/23	SB	OV
Rev	Description	Date	By	Chk

1st Floor
3 Bleeding Heart Yard
London EC1N 8SJ
Telephone+44(0)203 8746707
Website www.jeffersonsheard.com



Project
Martin Harris Music Practice
Building

Drawing
Window details

Scale 1 : 10	Drawn OV	Date 02/10/23
Drawing Purpose PLANNING SUBMISSION	Status S5	
Ref 2080-JSA-XX-XX-DR-A-31501	Rev. P2	