


1 Bloomesbury plan - Location Plan

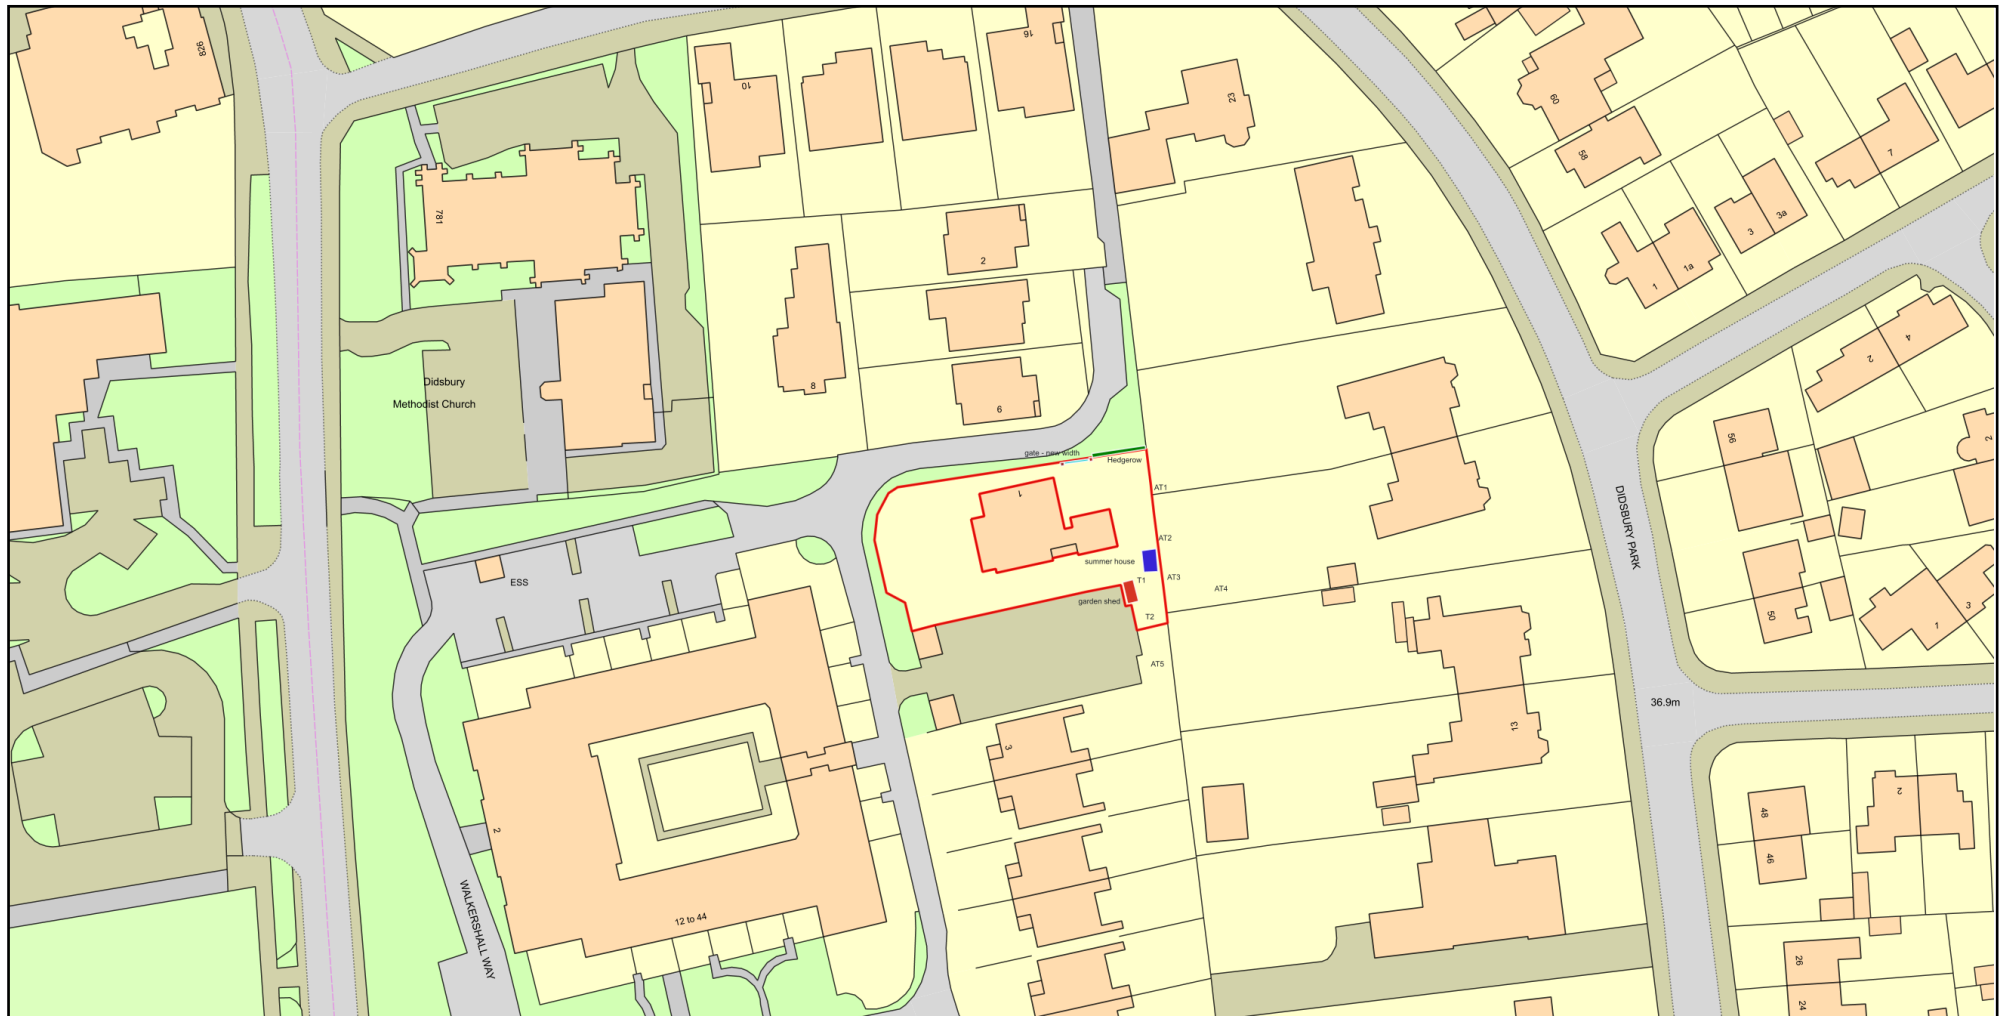

Plan Produced for: James Leung

Date Produced: 31 Jan 2023

Plan Reference Number: TQRQM23031140857034

Scale: 1:1250 @ A4

© Crown copyright and database rights 2021 OS 100042766