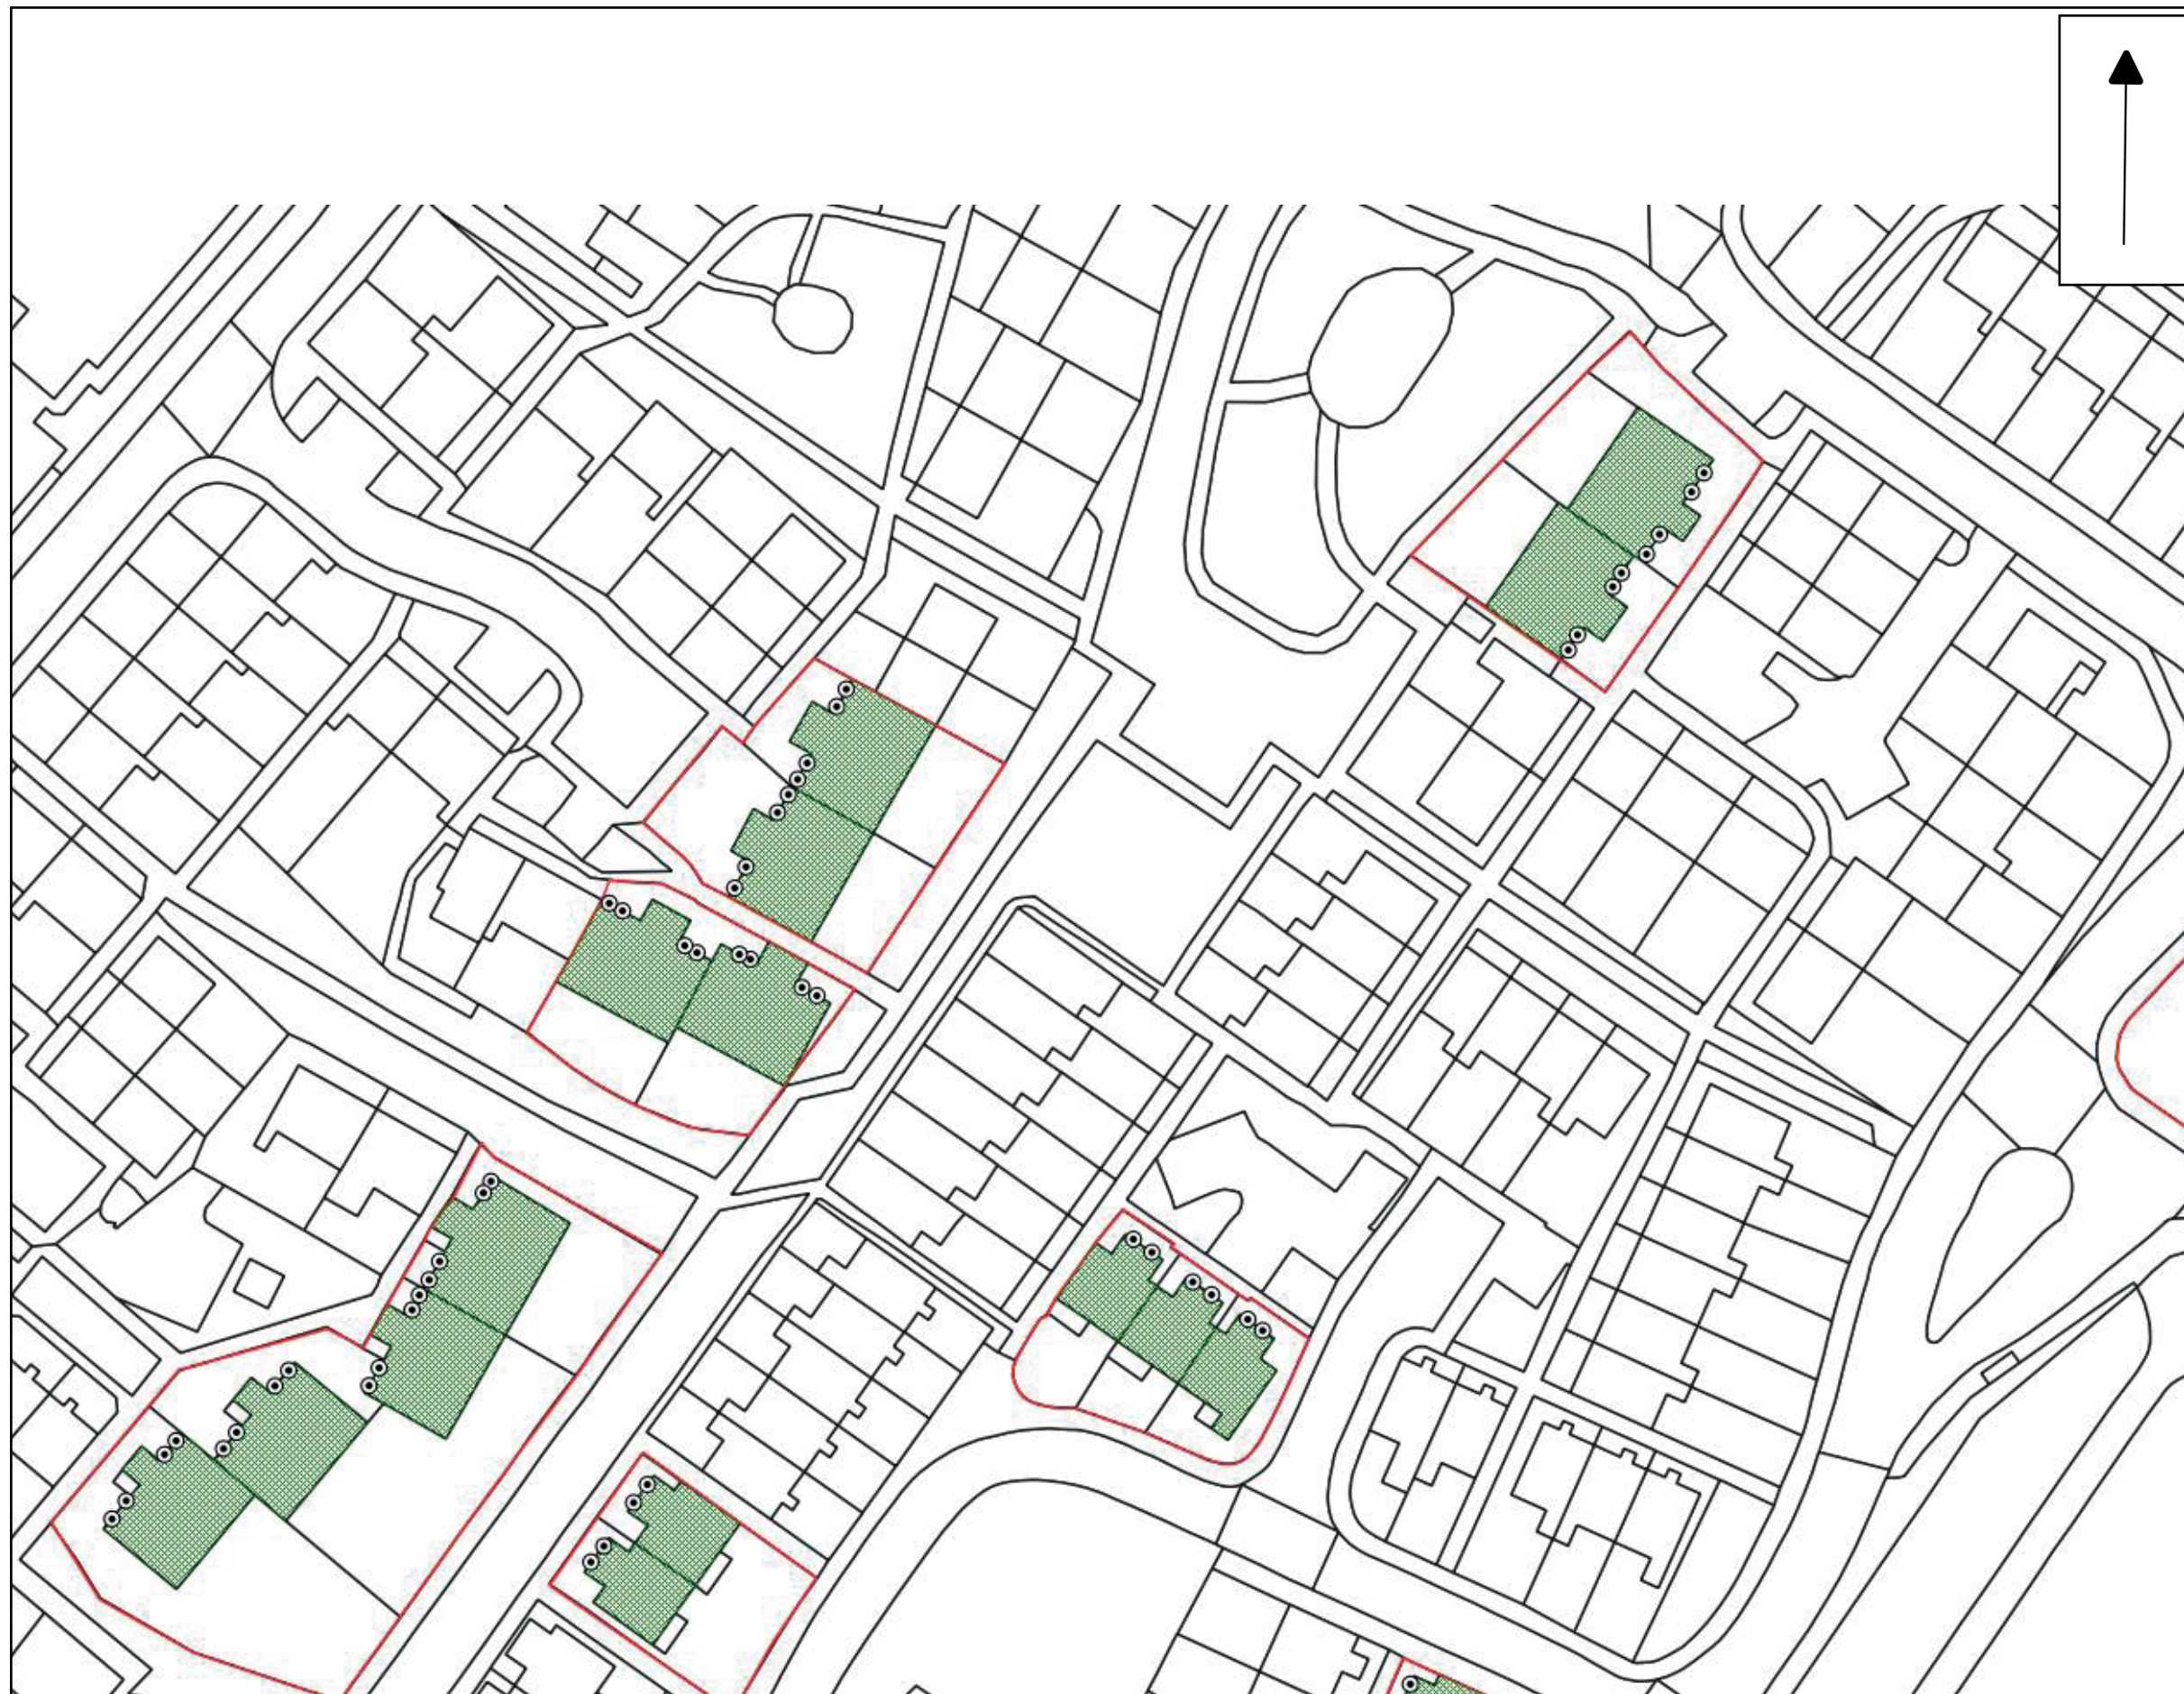


Client

Southway Housing Trust

Project

Air Source Heat Pumps,
Arrowfield, Chorlton

Description

Site Plan - Sandstone Way
/ Pinetop Close / Cressfield
Way

Scale

1:500

0 10 20 m

A horizontal scale bar with markings for 0, 10, and 20 meters.

NEXXUS
PLANNING