



side

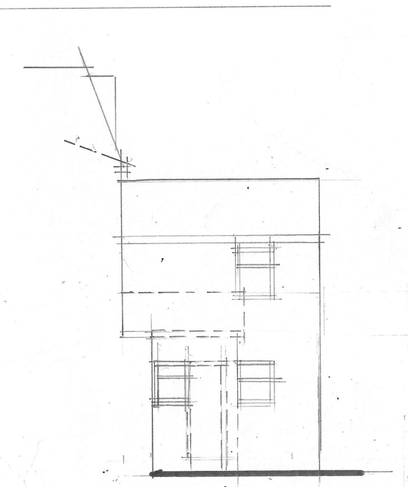

side

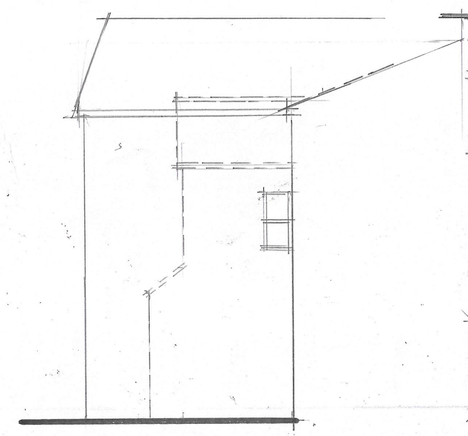


front




side




rear

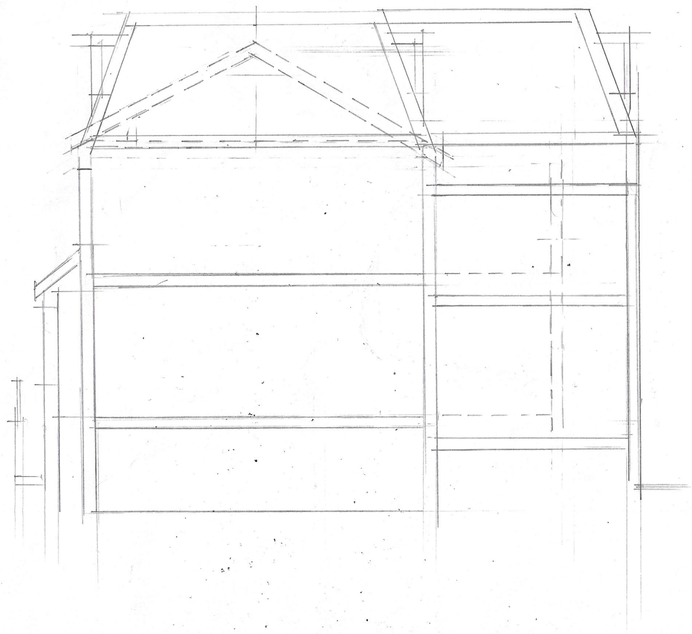

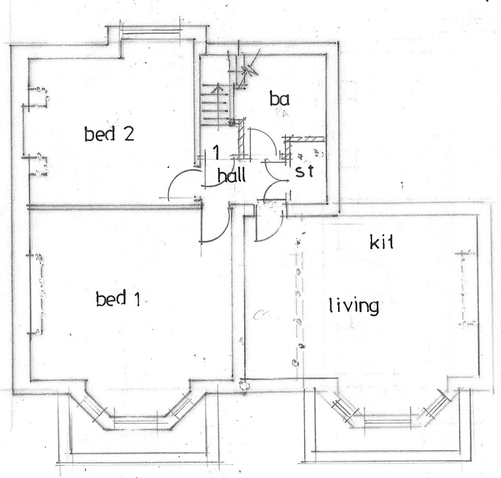

BASEMENT


FLAT 11 57sq m

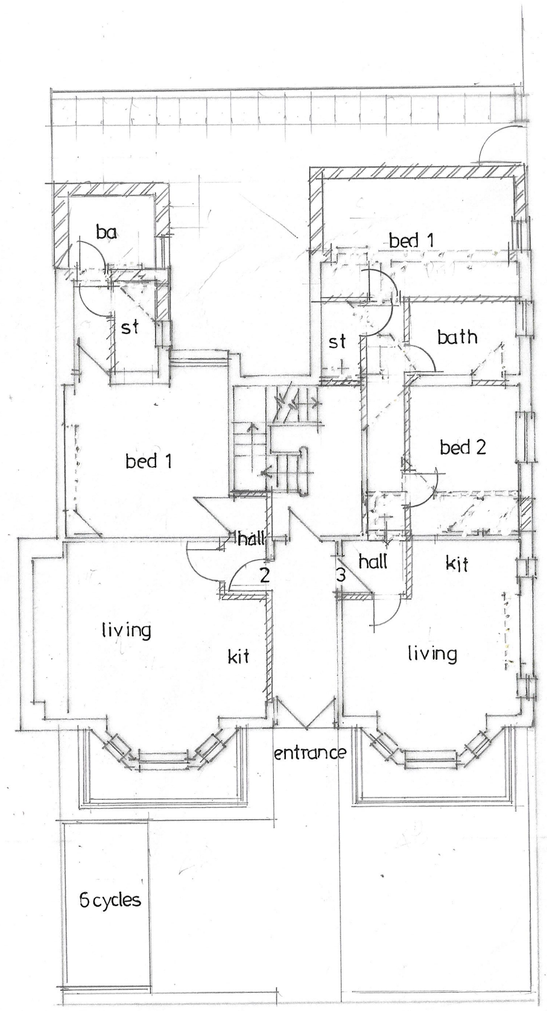

GROUND

FLAT 2 44 sq m


FLAT 3 48 sq m

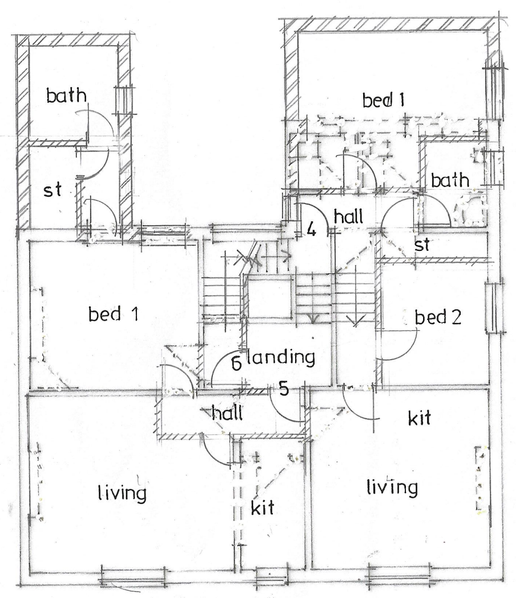

FIRST

FLAT 4 50 sq m

FLAT 5 48 sq m

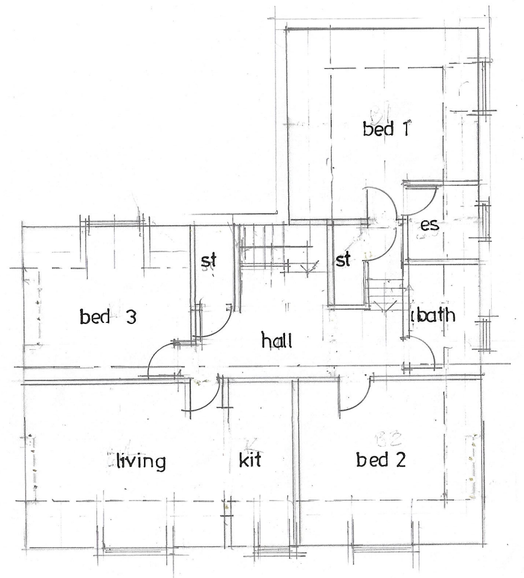

SECOND

FLAT 6 60sq m

CLIENT
MR H ALI
16 UPPER TOOTING ROAD
LONDON SW17 7PG

JOB TITLE
PROPOSED 6no FLATS
1390 ASHTON OLD ROAD
MANCHESTER M11 1JX

DRG. TITLE
PLANS AND ELEVATIONS
AS PROPOSED

HOLBOROW + ORMESHER Limited
architectural & interior design
15 OVERTON CLOSE
MIDDLEWICH
CHESHIRE CW10 0PZ
phone: 07770 834939

ISSUE	ORIGINAL	1	2	3	4	5	6	7
REVISION								
DATE								
DRAWN								
CHECKED								
APPROVED								

SCALE 1:100 at A1

DRAWING NUMBER 2275/23/02