


2306-37 Old Moat In

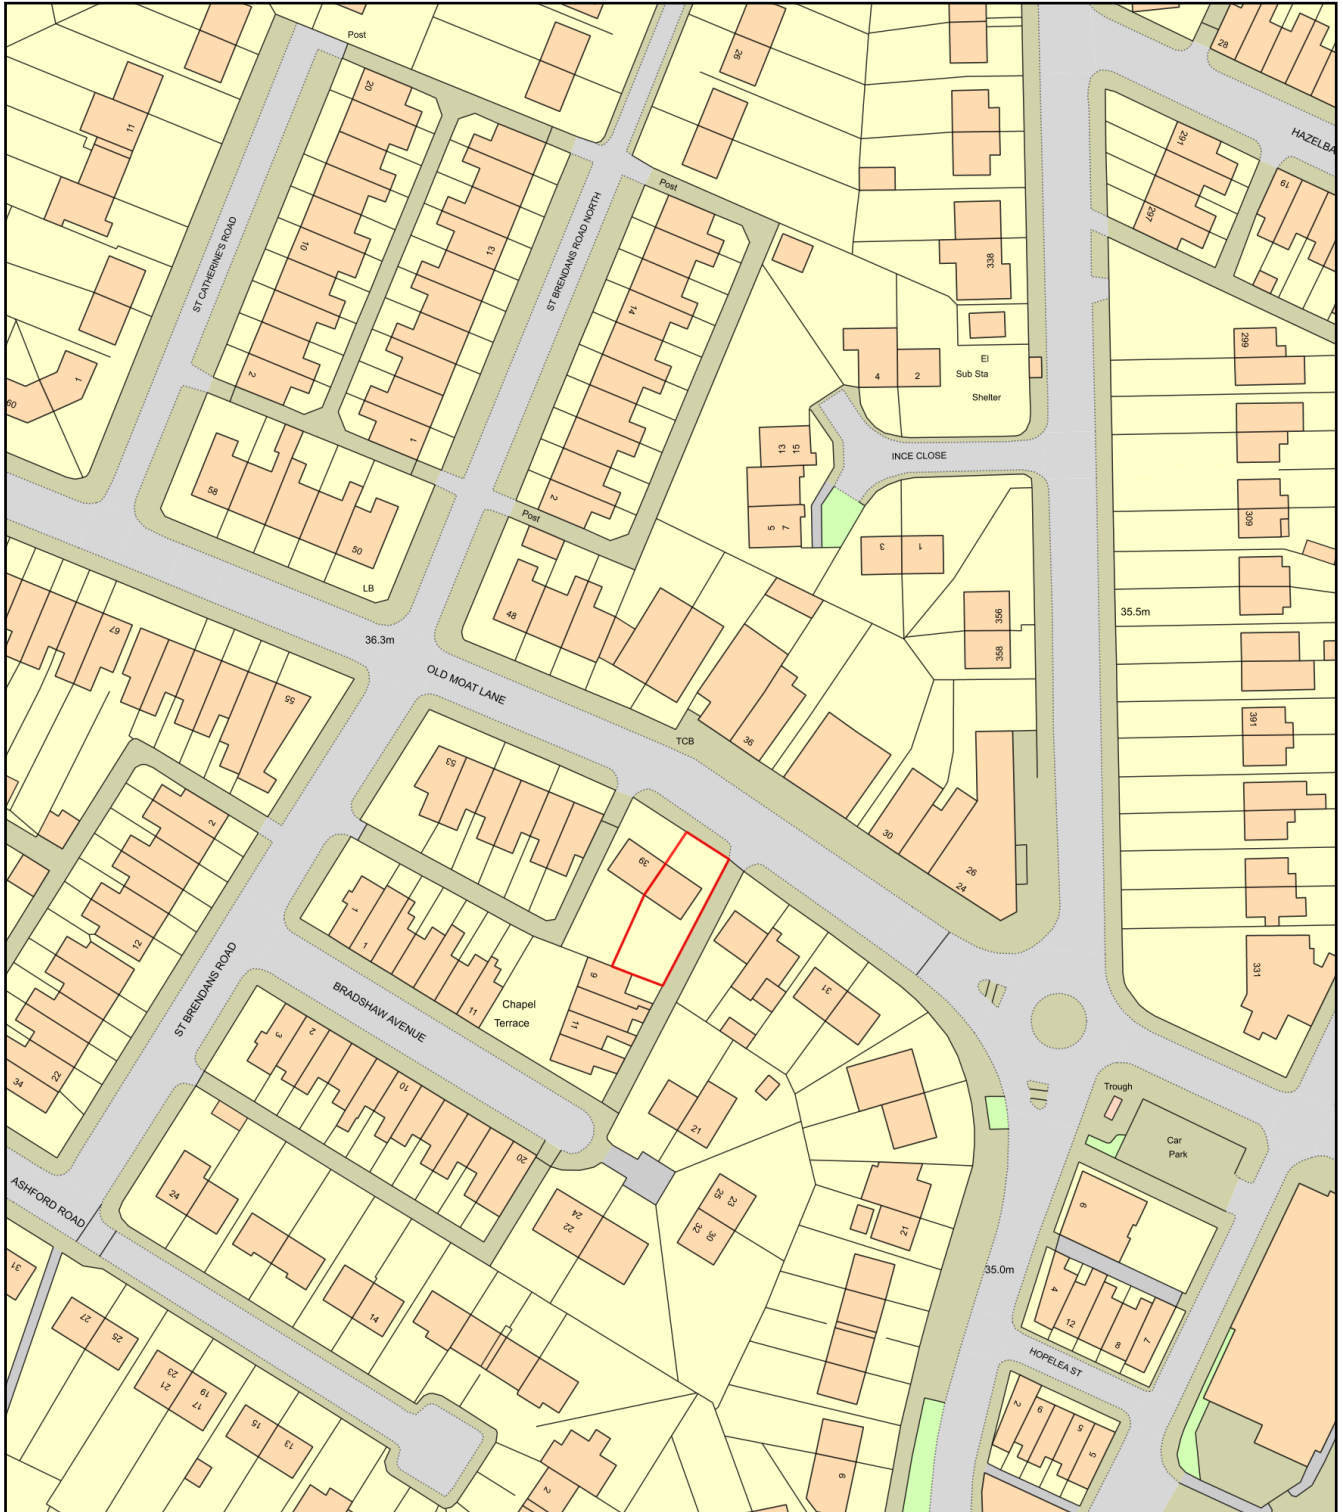

0 50
Metres



Plan Produced for: Planning and Building regs

Date Produced: 24 Mar 2023

Plan Reference Number: TQRQM23083223026080

Scale: 1:1250 @ A4