

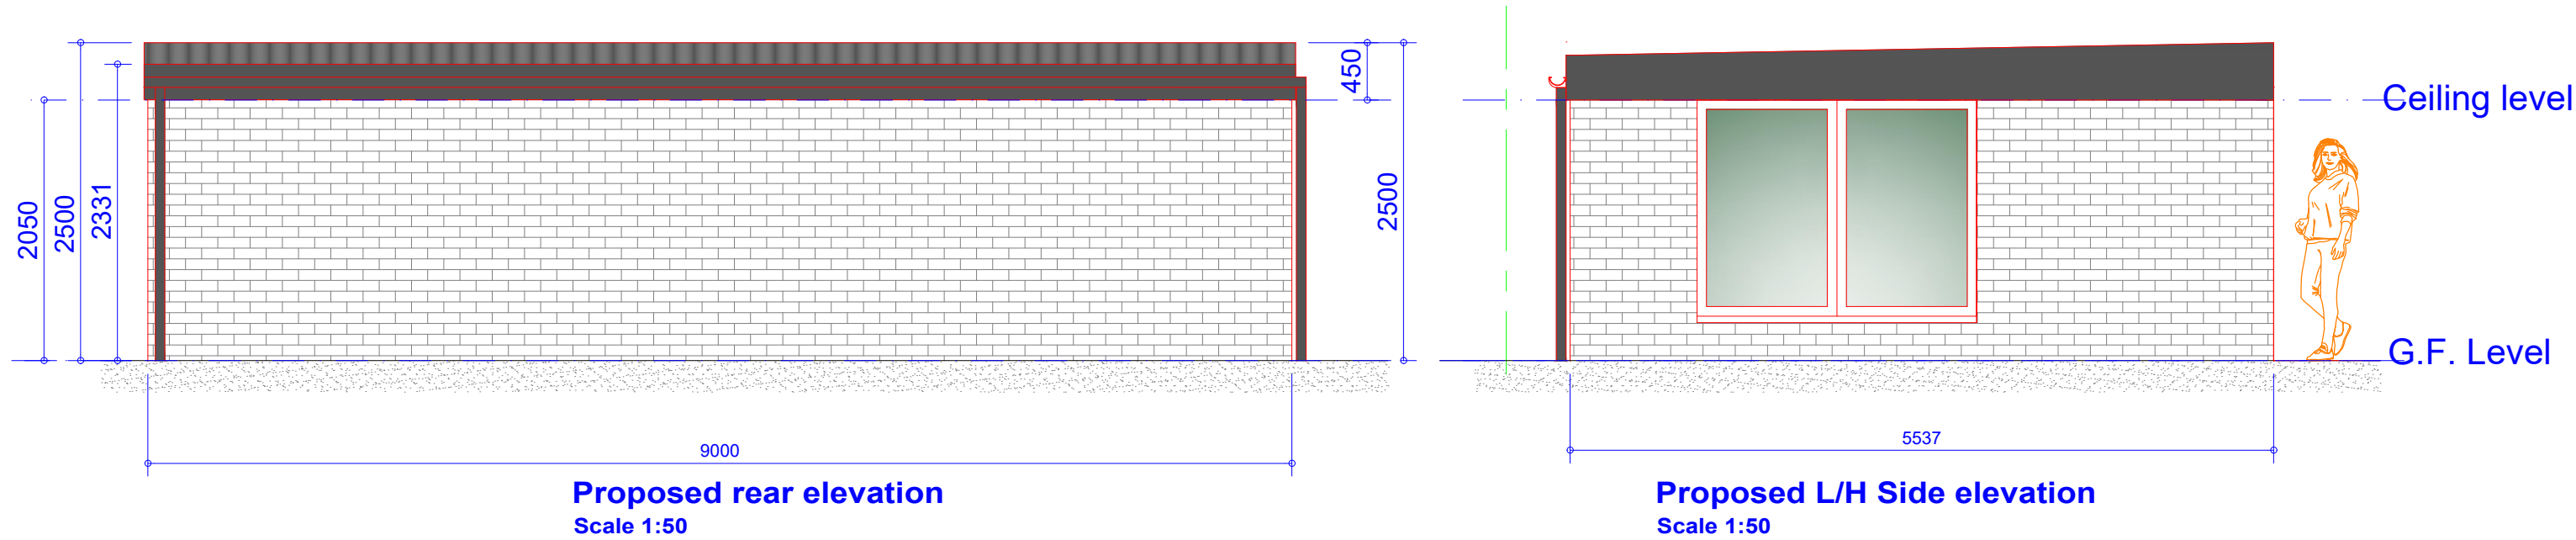
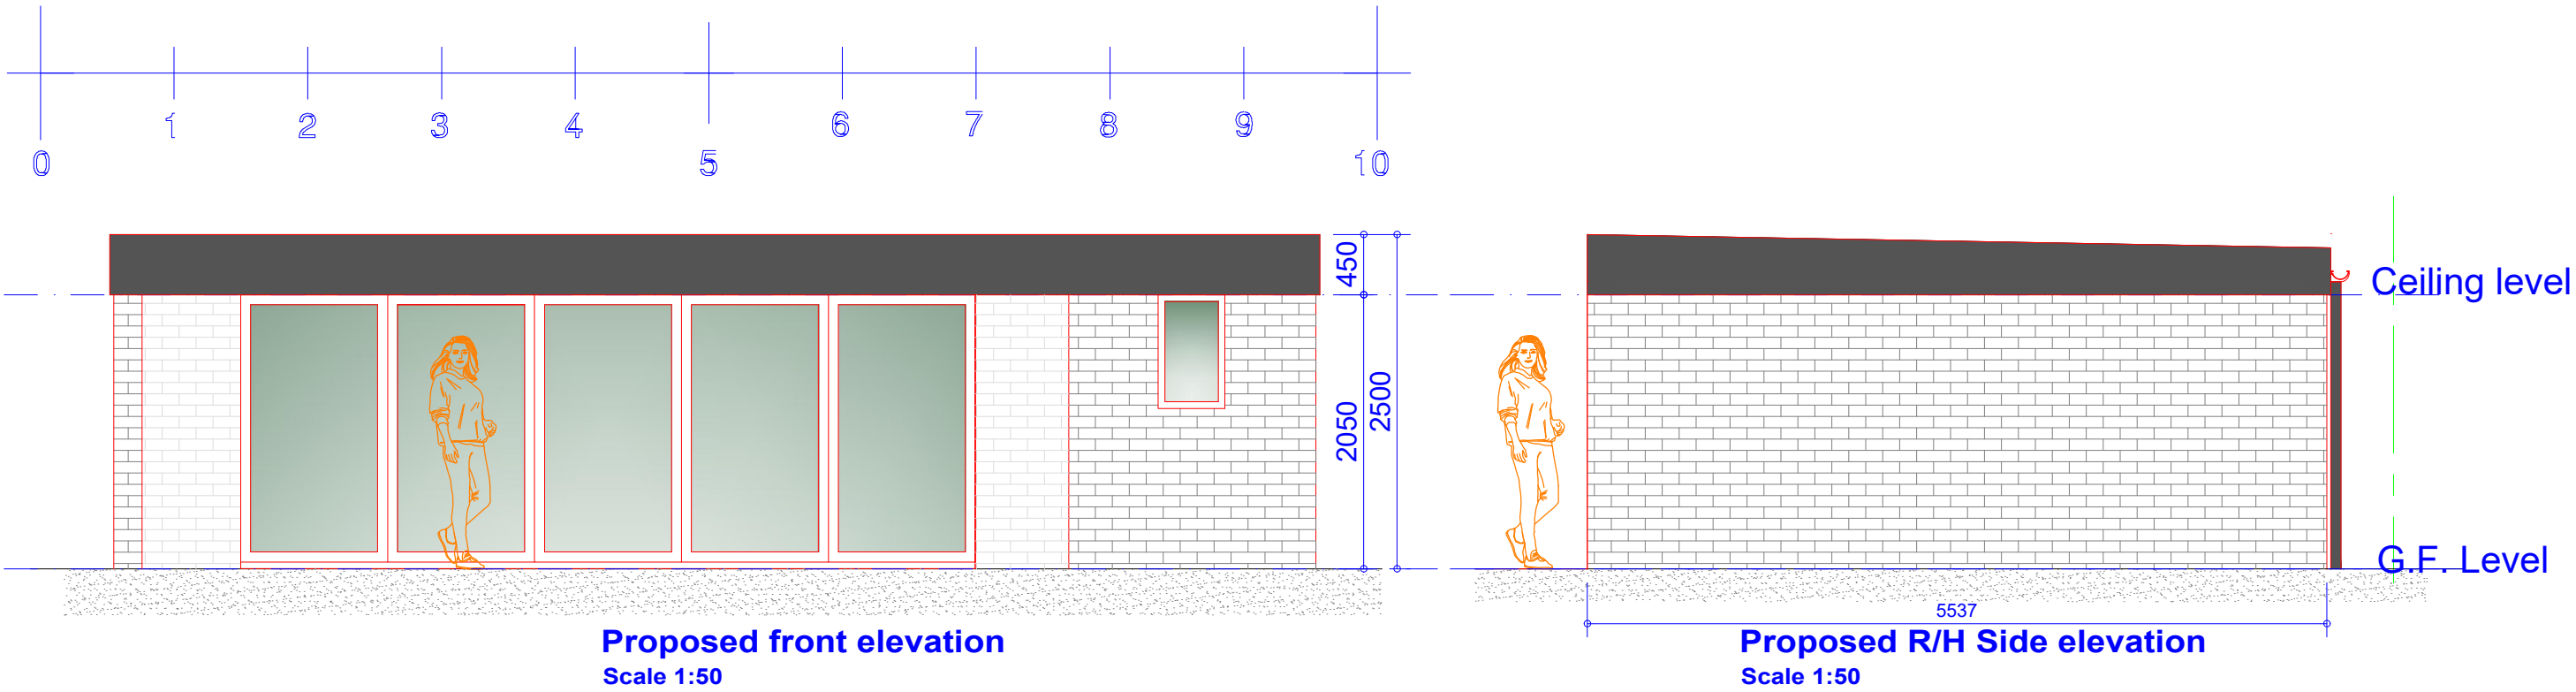


All dimensions are to be checked on site. This drawing shall not be scaled to ascertain dimensions.

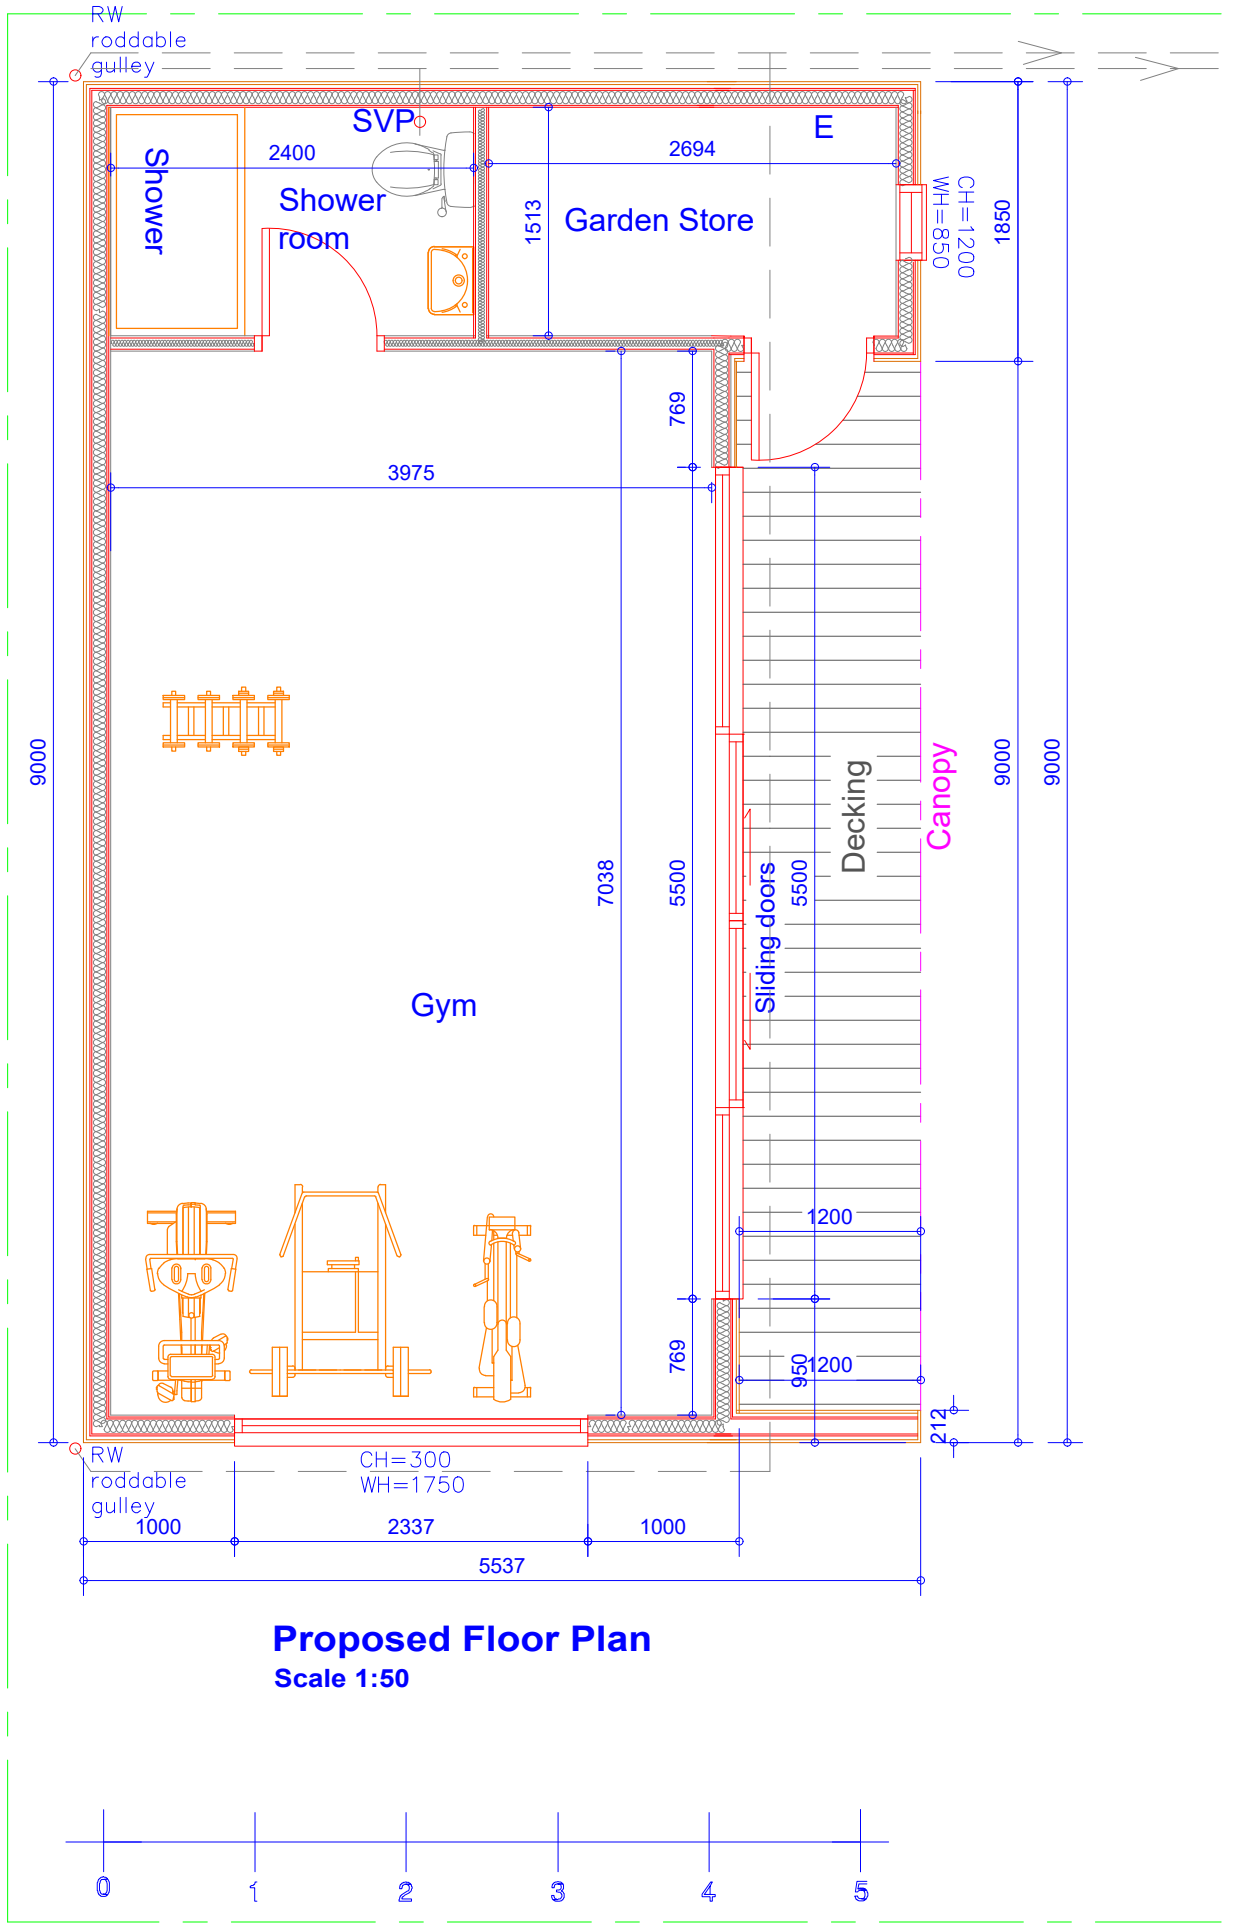

Note for Manchester Planning Department:
The Garden Annex will not be occupied at any time other than for purposes ancillary to the residential use of the main dwelling known.

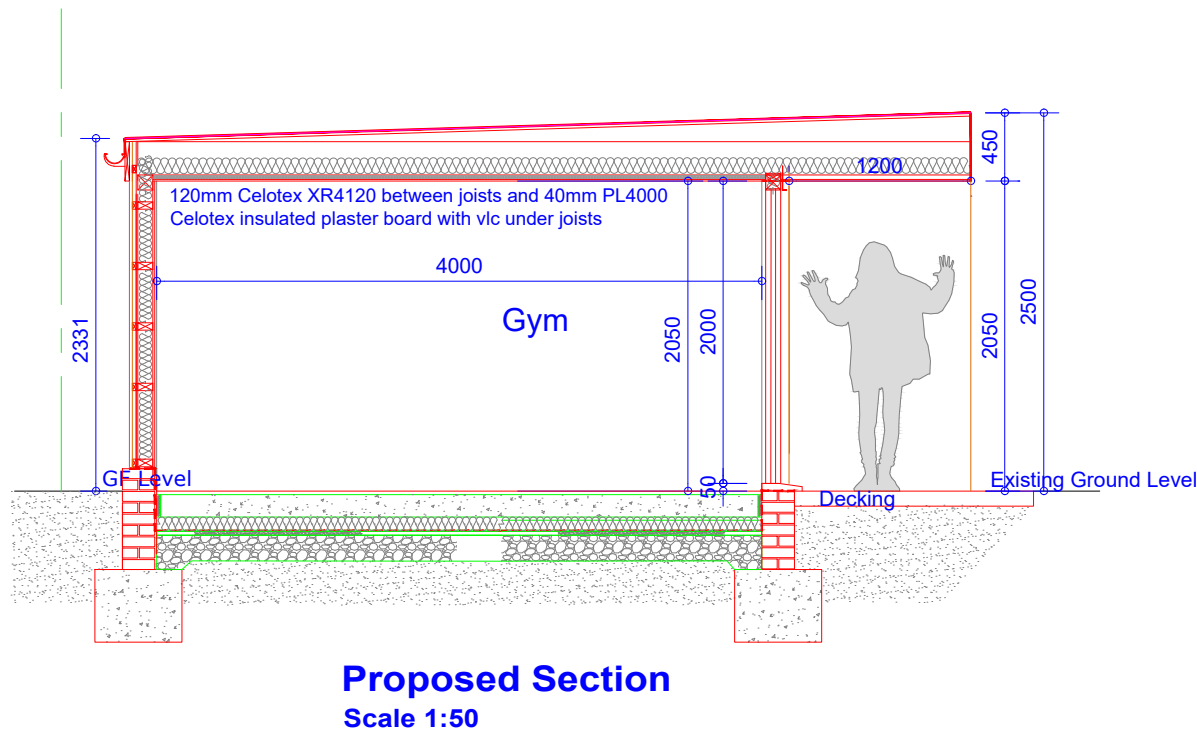

B	Feb 2023	Front dormers removed from loft conversion
Rev	Date	Description

Issued For : **INFORMATION PURPOSES ONLY**

Client
Mr. Billy Singh

Project
72 Bloomesbury Avenue, Didsbury, M20 2BN
Proposed roof conversion including internal and external alterations, erection of first floor side extensions, single storey outbuilding and installation of vehicular access gates and piers along with Garden Annex

Scheme - Drawing Title
Proposed Garden Annex

07	B	Date	08.11.22
Drawing No.	Revision	Scale	1:50 @A2



Plans To Build It Ltd
Tel: 0161 728 5730
Mob: 07741175755
www.planstobuildit.com