



Dimensioning

Figured dimensions only to be taken from these designs and drawings. Work to annotated dimensions only. All dimensions to be checked on site. Architectural designers to be informed immediately of any discrepancies before work proceeds. Drawings are to be read in conjunction with relevant specifications, structural engineers and service engineers' drawings.

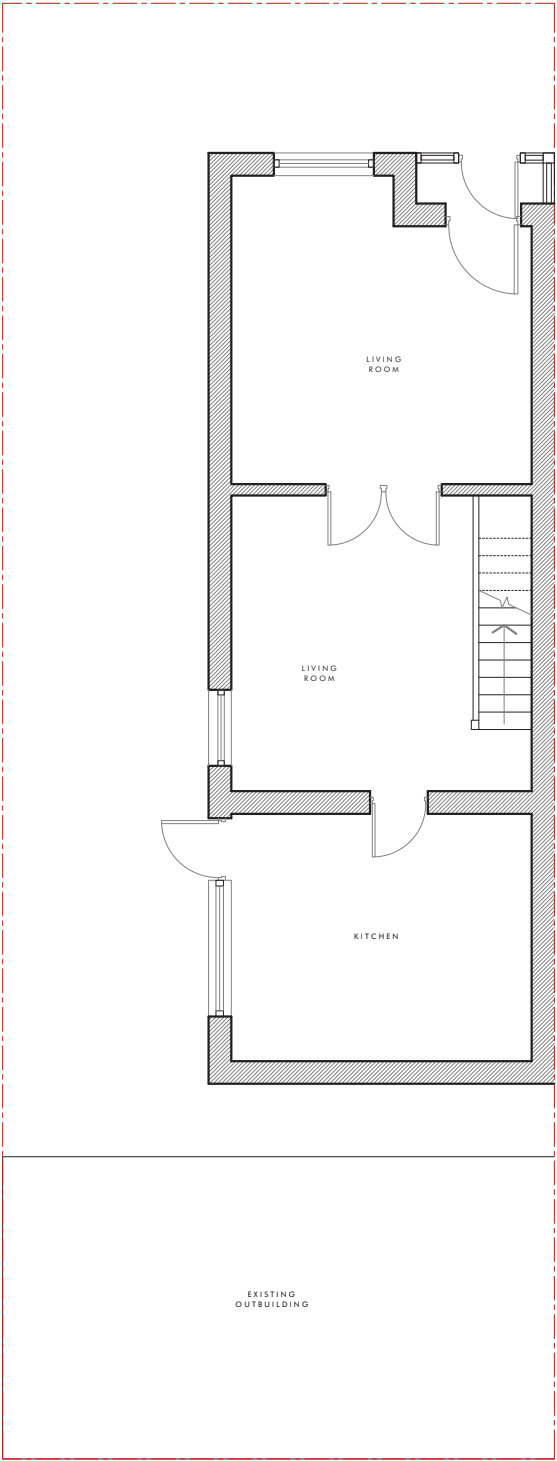


PROPOSED GROUND FLOOR
1:100 @ A3
No Changes Proposed

0m 1m 3m 5m

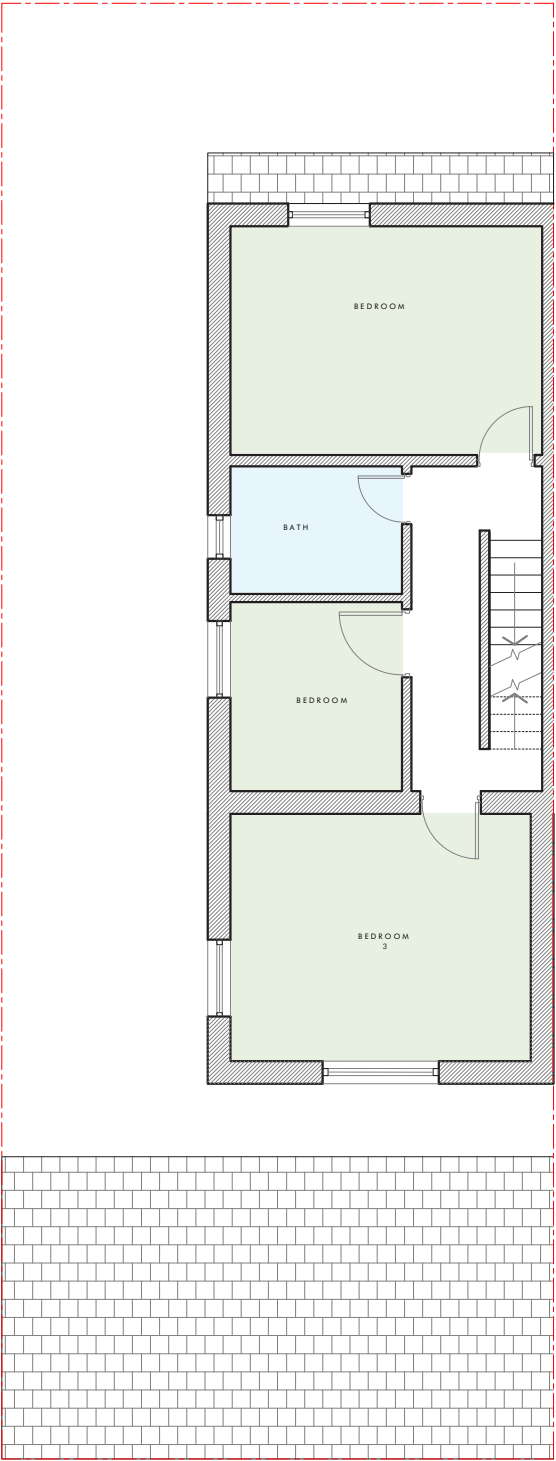

PROPOSED FIRST FLOOR
1:100 @ A3

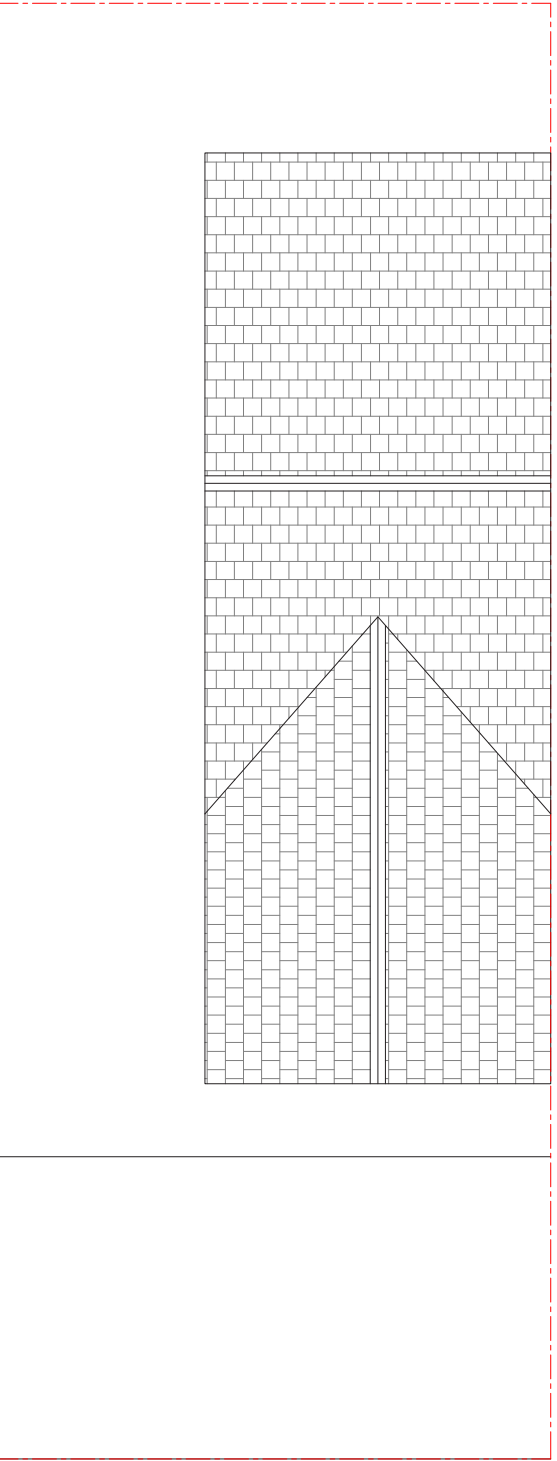

PROPOSED LOFT PLAN
1:100 @ A3

Rev	Description	Date
-	Issued to client for comments	25/03/23
A	Issued for Planning	26/03/23



Client	Mr Butt
Project	35 Wellington Road, Crumpsall, M8 5UL
Drawing Title	Proposed Plans
Revision	A
Scale	1:100 @ A3
Date	Mar 2023
Drawing No. :	Sheet 3