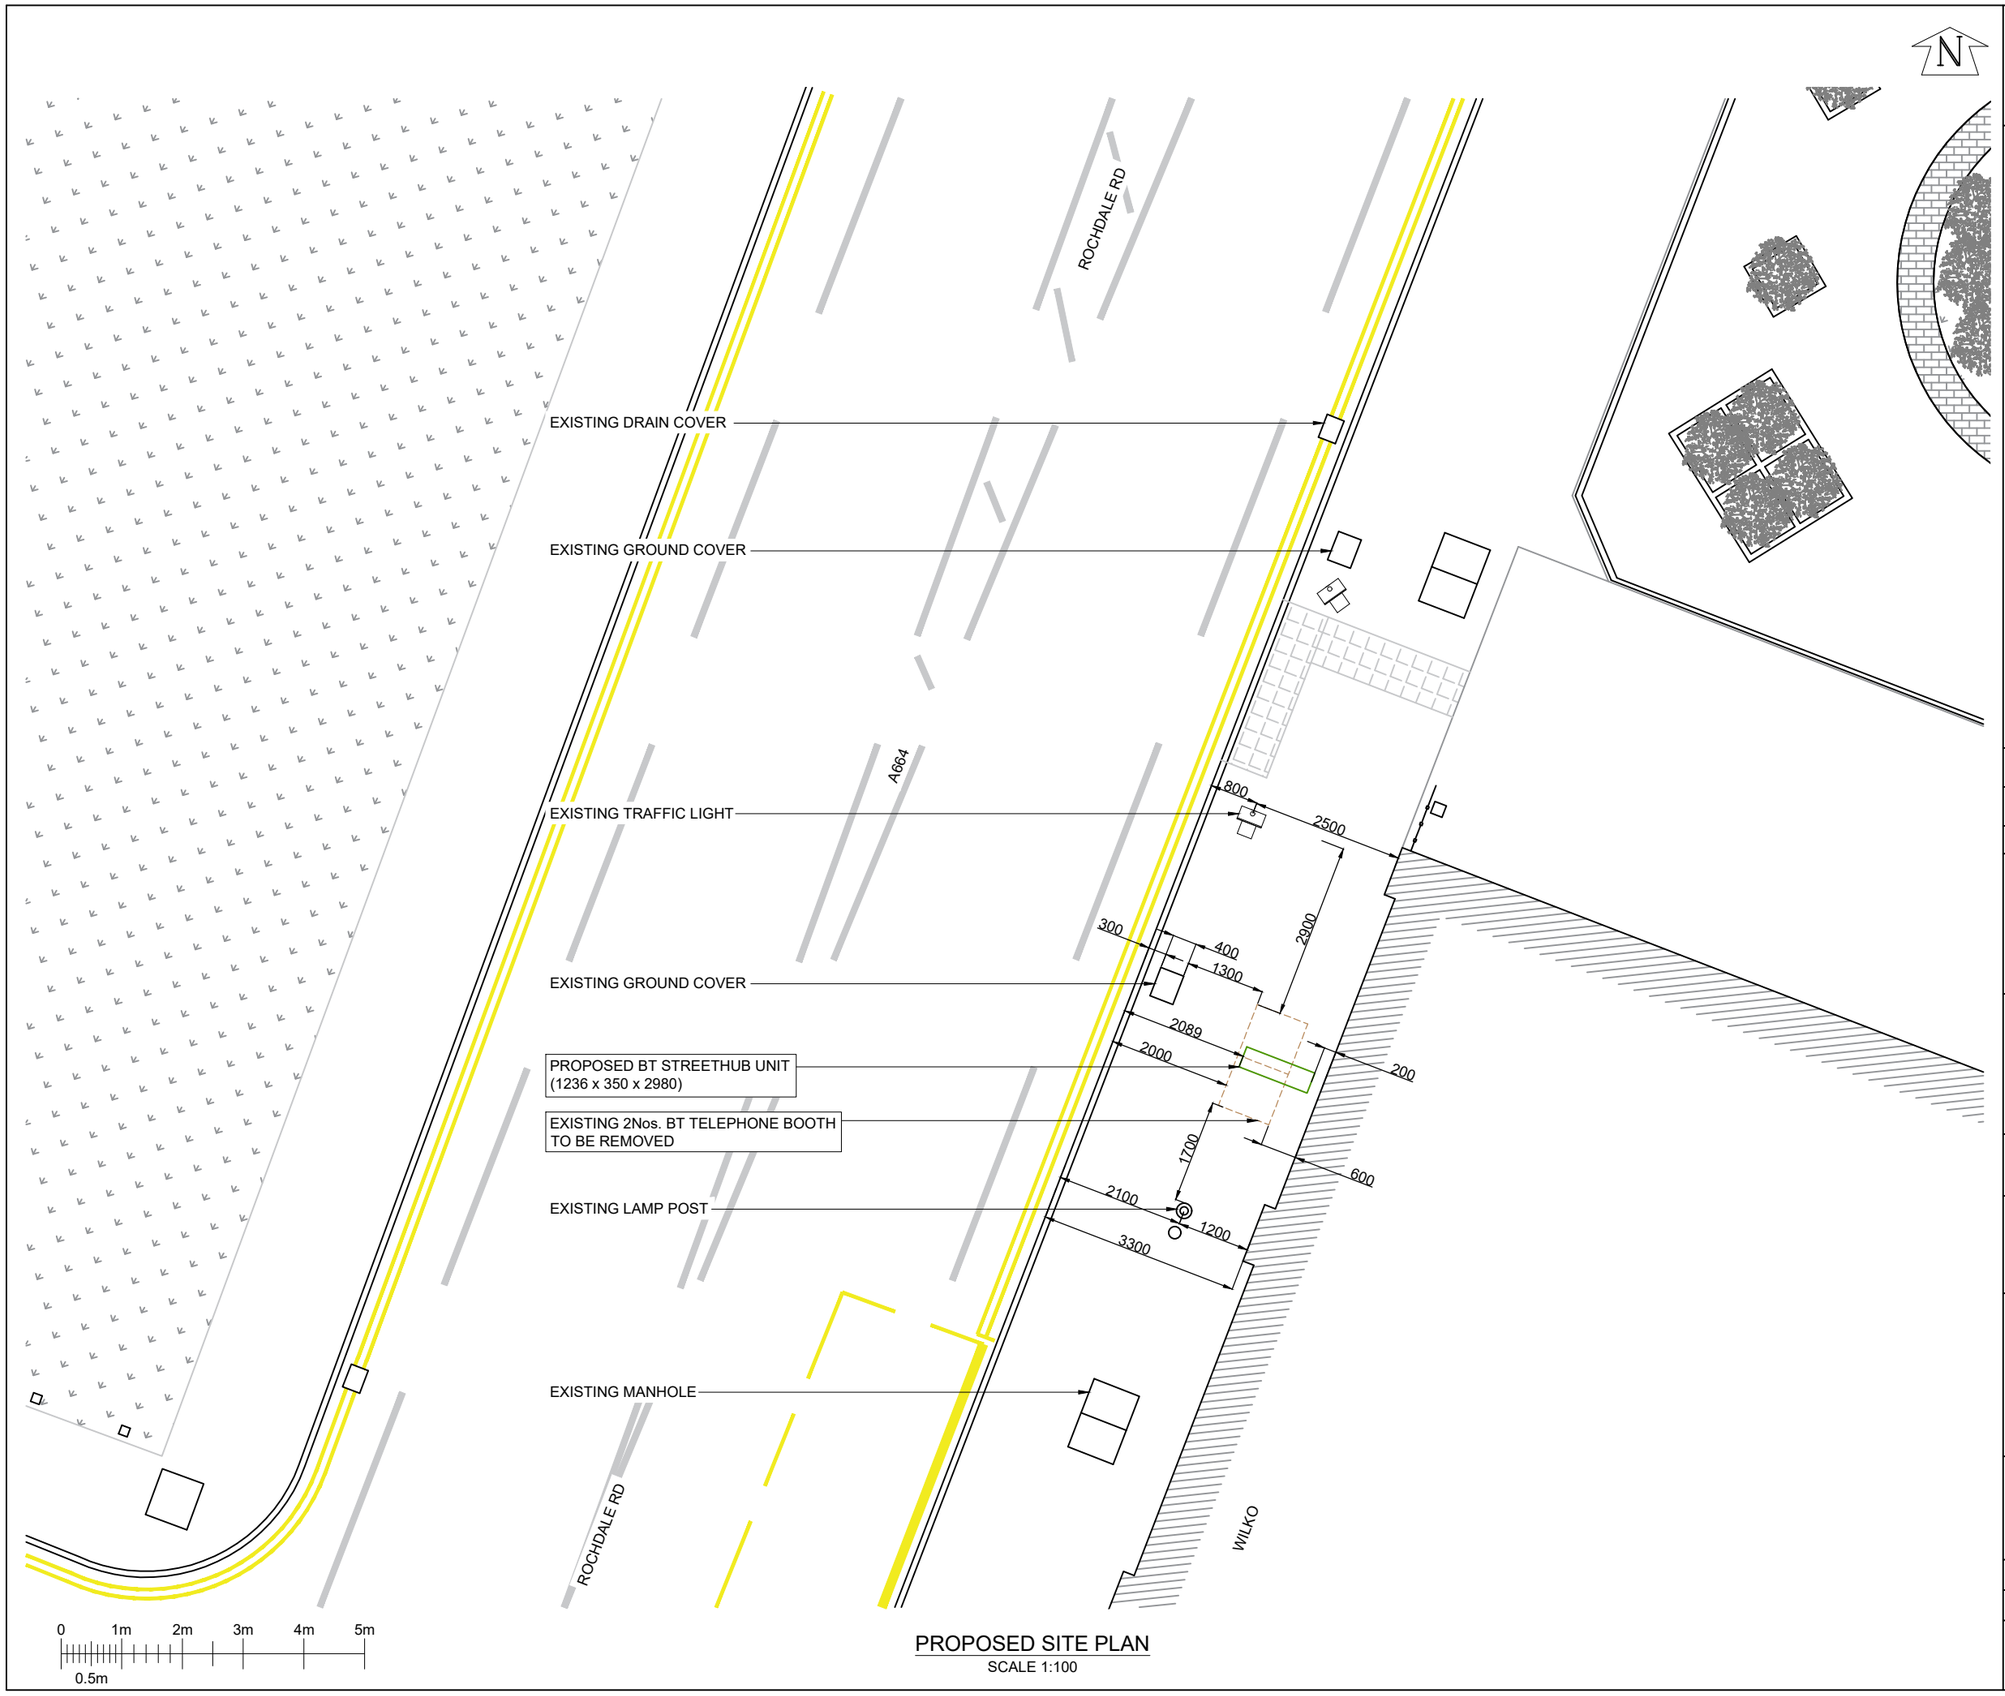

PROPOSED SITE PLAN
SCALE 1:100

GENERAL NOTES

Use written dimensions only, do not scale from drawing. Use latest revision of all referenced information.

Rev	Date	Description	Drawn	Chkd
A	13.12.22	New BT Streethub Structure	MD	JE

Solutions30
Solutions for New Technologies

BT

Drg Status
PLANNING

Cell No. & Name
MAN201

Site Name & Address
Pavement o/s North City Shopping Centre, No1, Rochdale Road, Harpurhey, Manchester, M9 4DH

Drawing Title
PROPOSED SITE PLAN

Scale	1:100	Date	13.12.2022
Drawn By	MD	Checked By	JE

Drawing Number
002

Revision
A

ORIGINAL DRAWING SIZE A3