
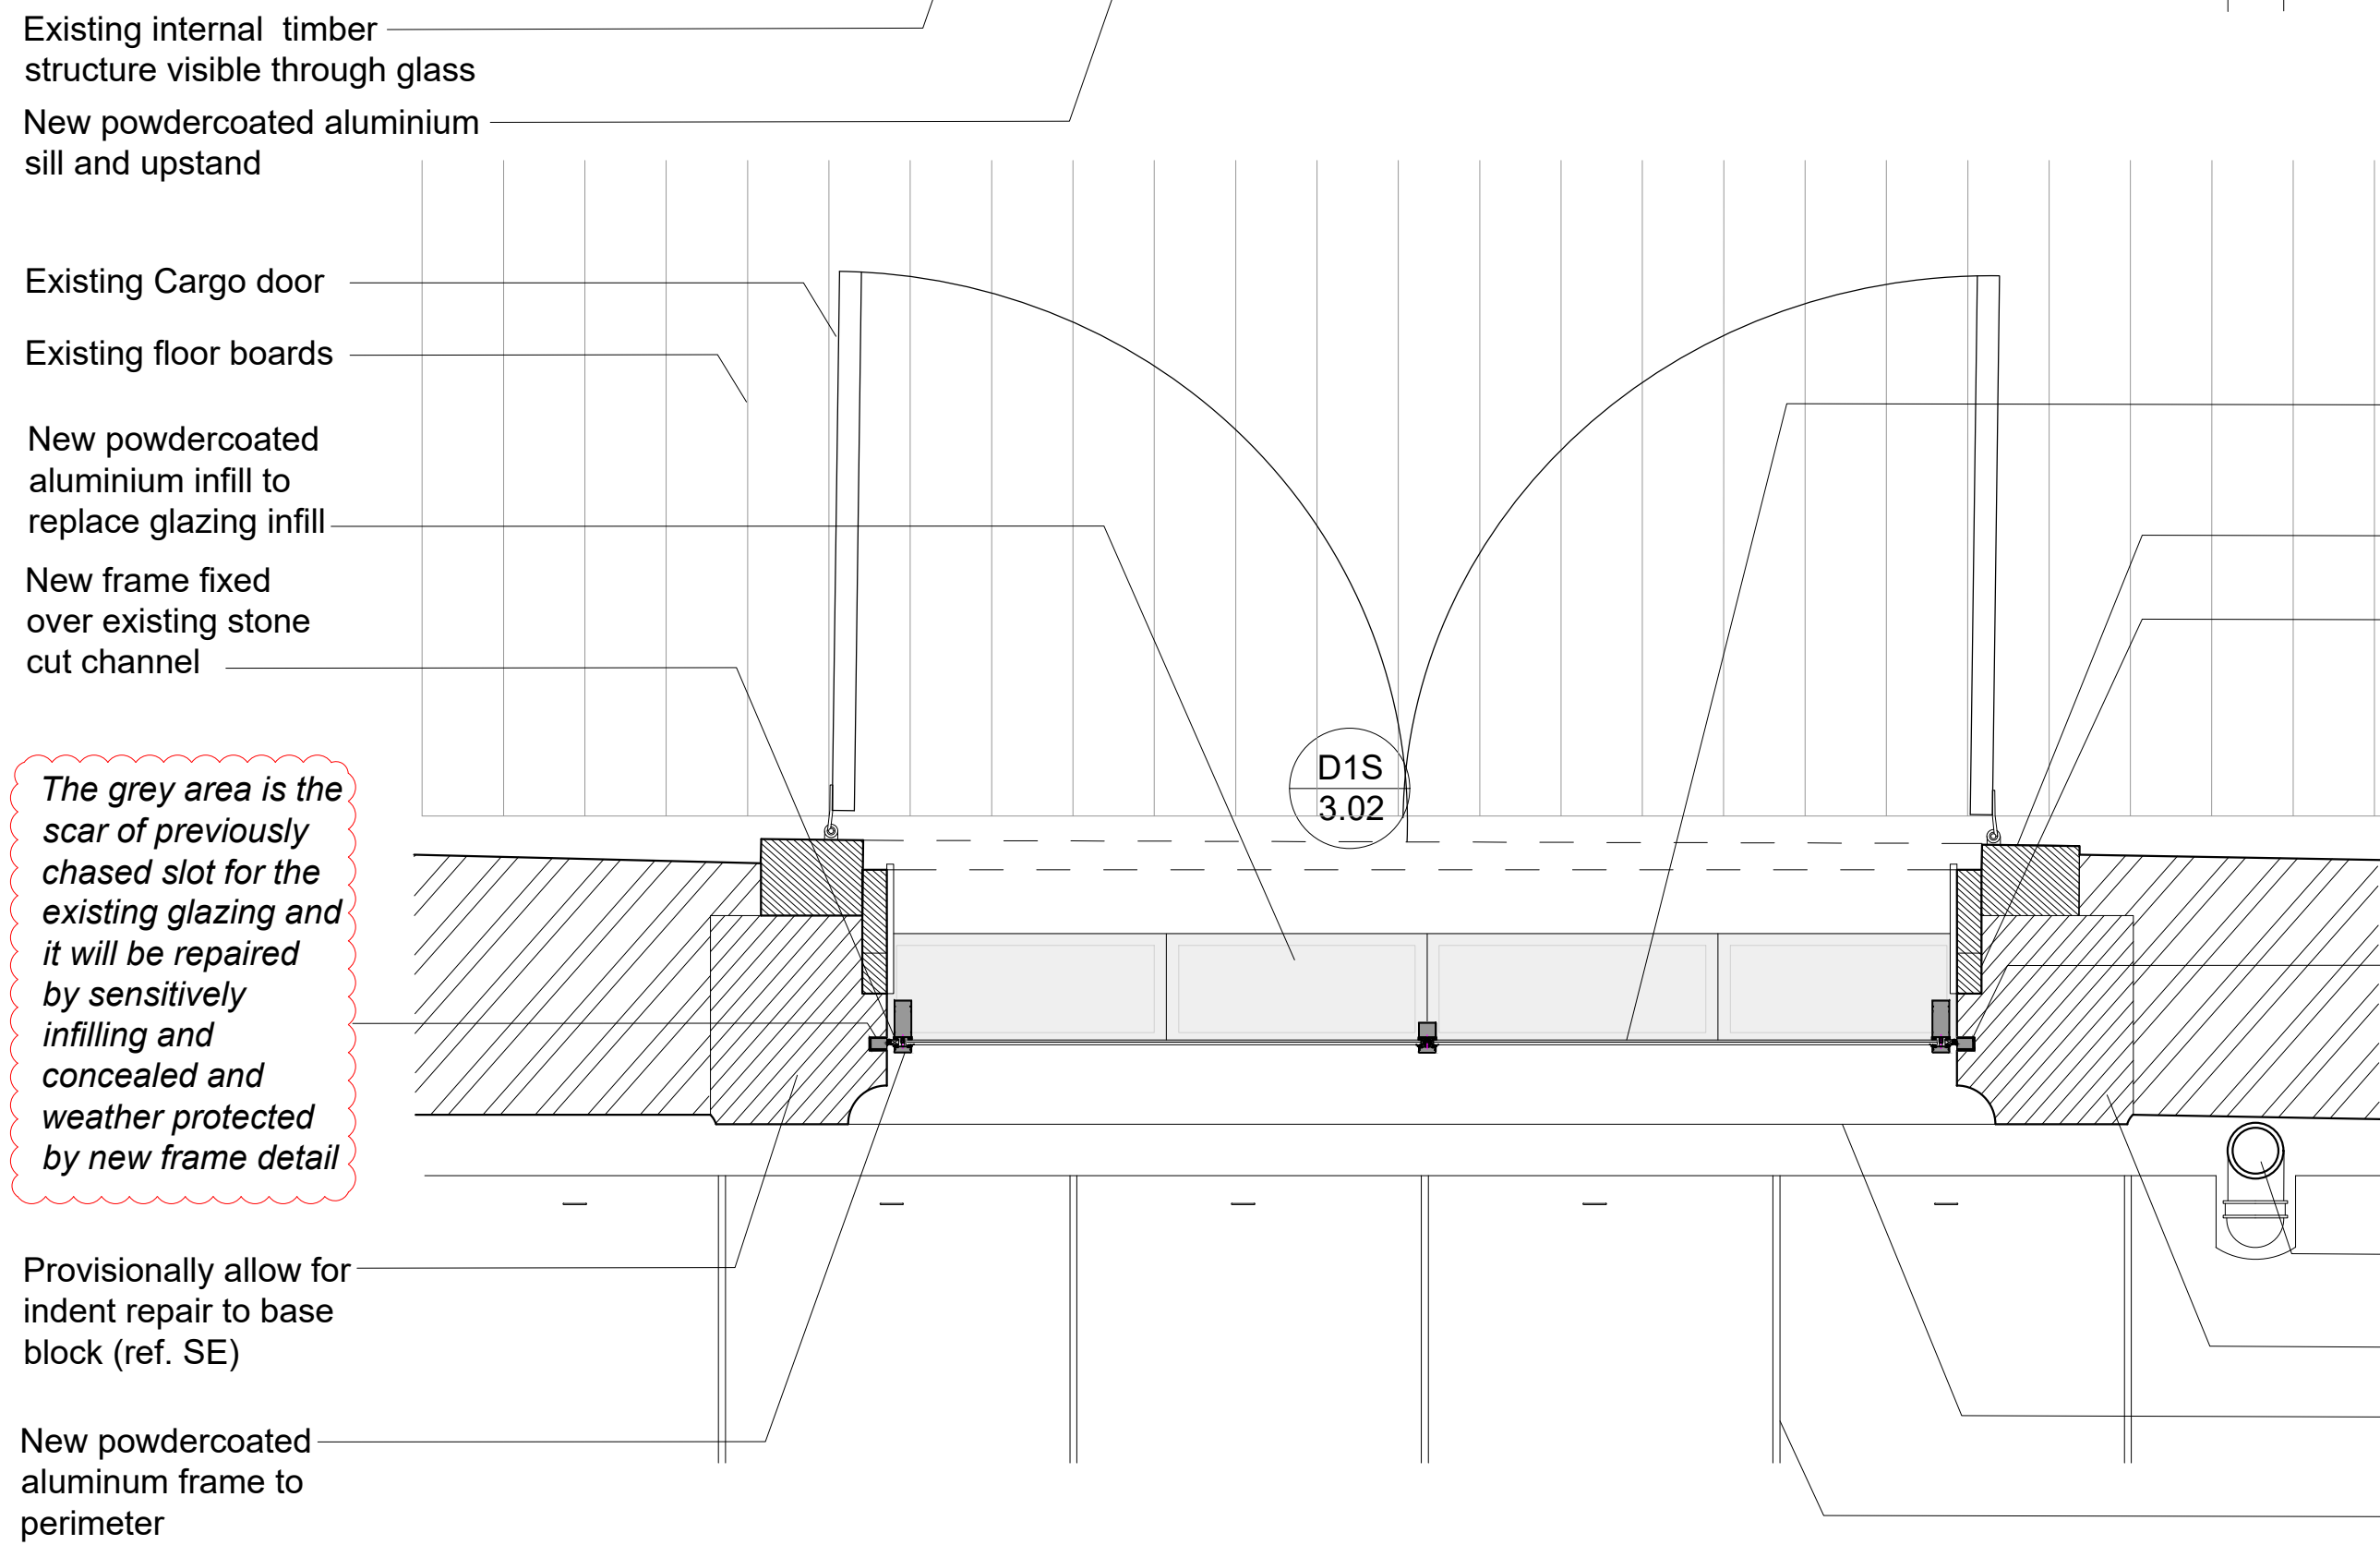


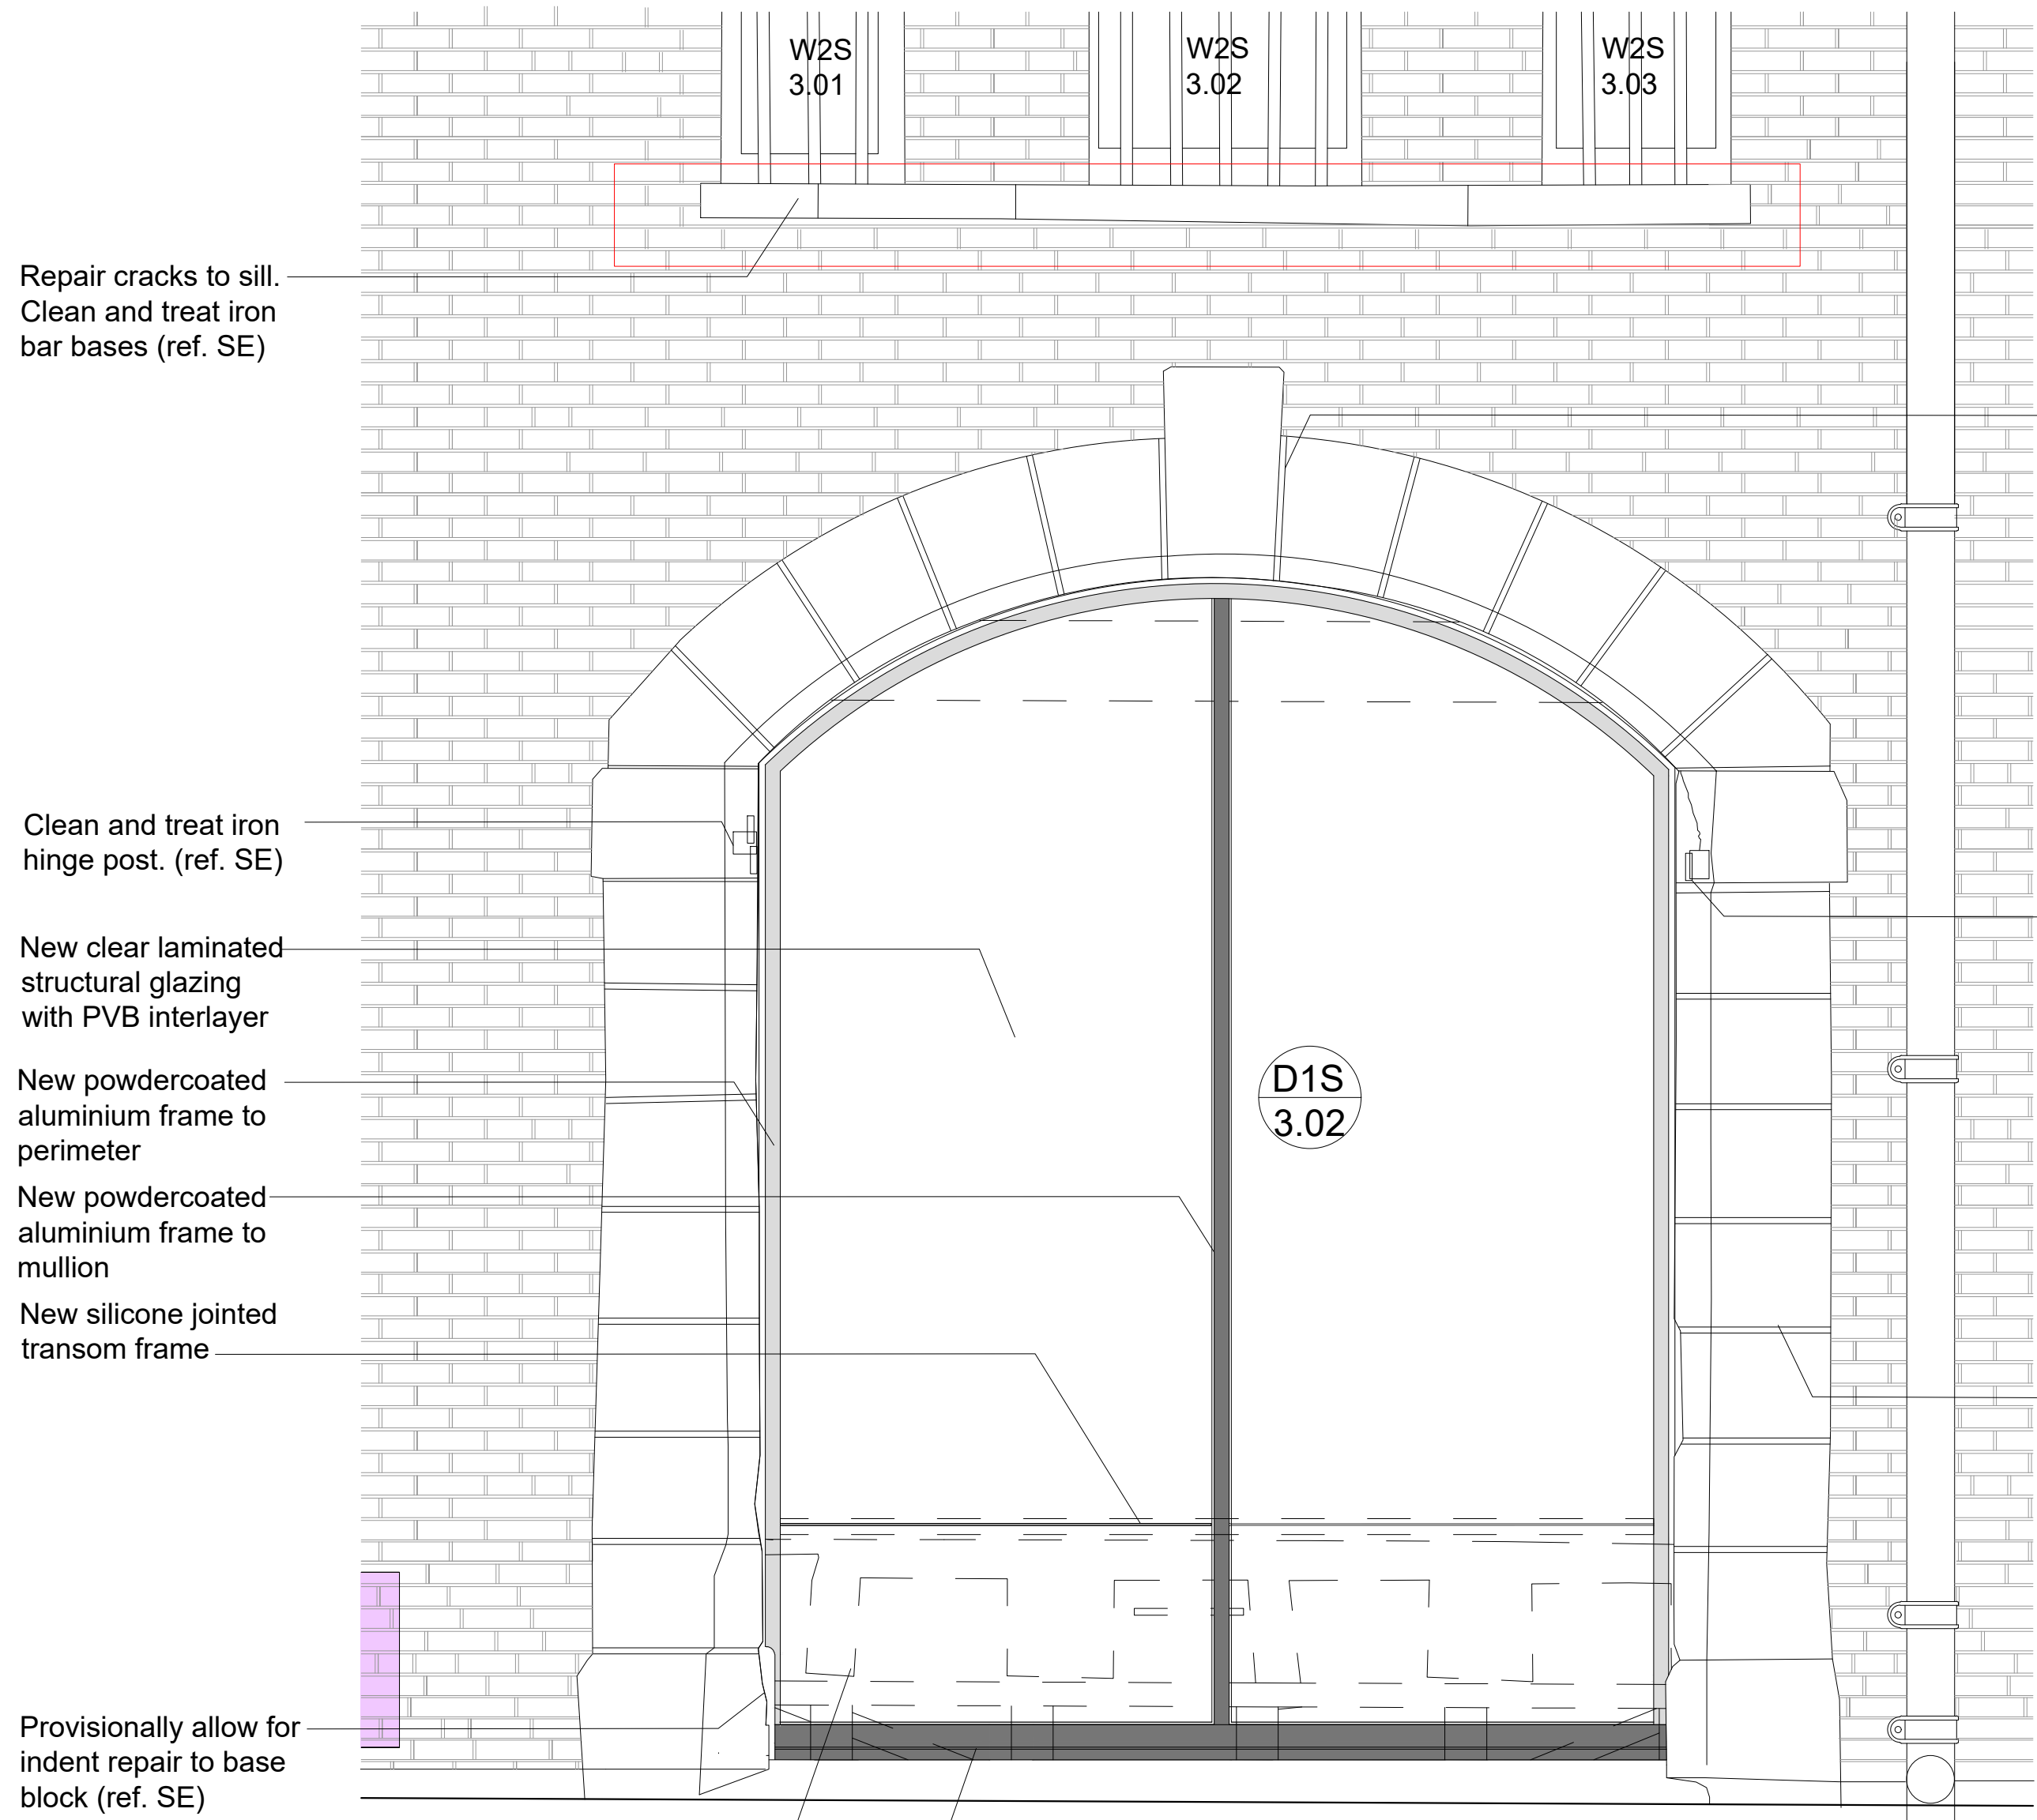

Stone repair and re-point with lime mortar (ref. SE)

Clean and treat iron hinge post. Indent repair to spalled stonework (ref. SE)

Re-point stonework (ref. SE)

New frame fixed over existing stone cut channel  
New powdercoated aluminium frame to perimeter

Clean and treat iron hinge post (ref. SE)

Re-point stonework (ref. SE)

New like for like waterproof coating

New like for like waterproof coating

Existing culvert cover

New clear laminated structural glazing with PVB interlayer

Existing door frame

Existing timber reveal

The grey area is the scar of previously chased slot for the existing glazing and it will be repaired by sensitively infilling and concealed and weather protected by new frame detail


Existing downpipe

Re-point stonework (ref. SE)

New like for like waterproof coating


Existing culvert cover

VIADUCT

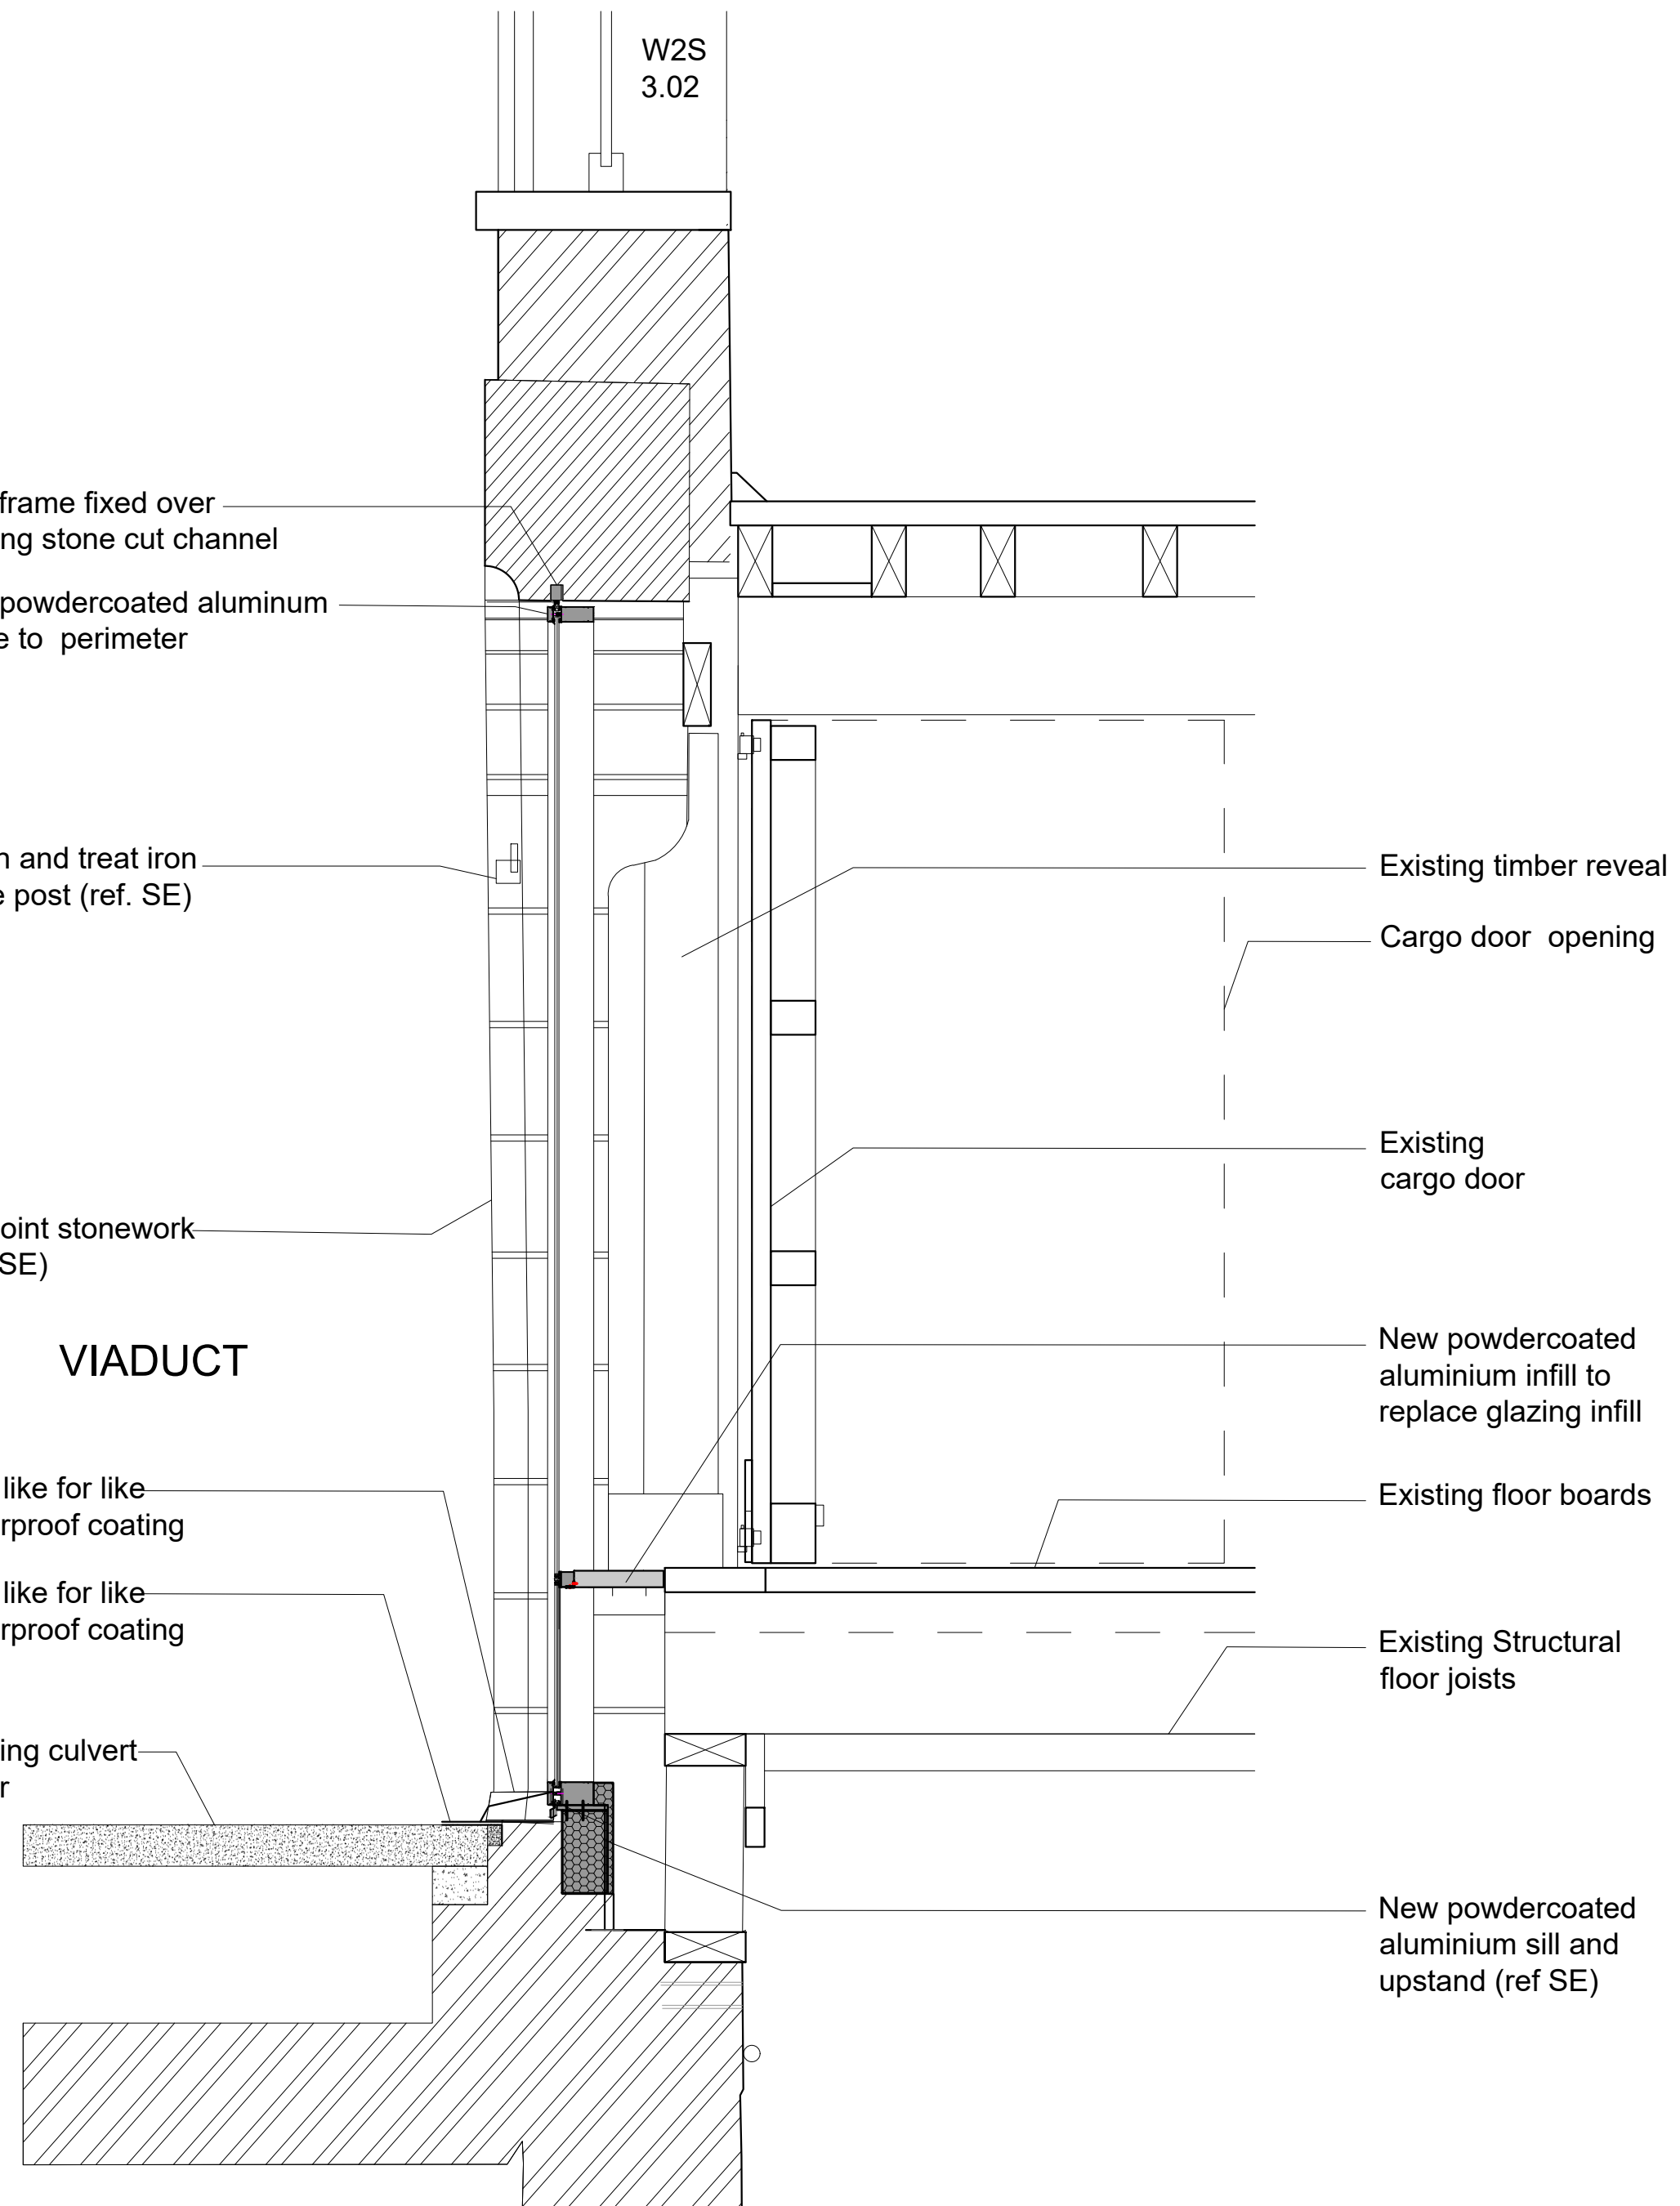

KEY

Re-pointing zone (ref. SE )

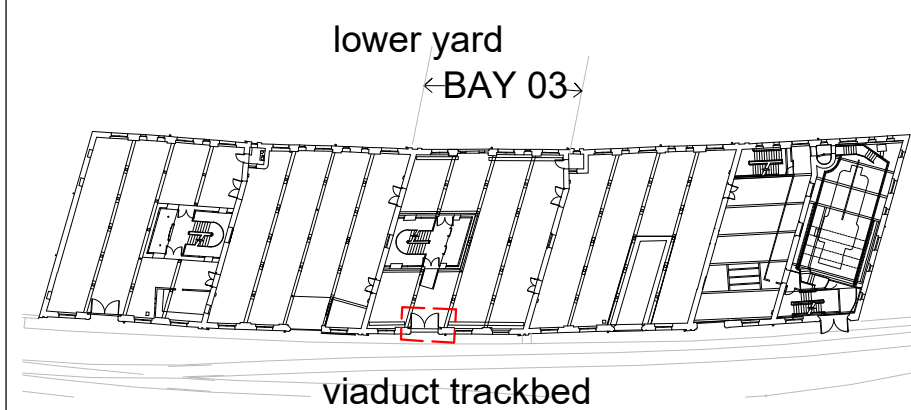

## WAGON ARCH GLAZING: PROPOSED WORKS TO BAY 03 . 1:40 @ A3 1:20 @ A1

| BASED ON MEASURED SURVEY BY GREEN HATCH                                              |          |                           |   |                    |                              |
|--------------------------------------------------------------------------------------|----------|---------------------------|---|--------------------|------------------------------|
| JOB TITLE<br>Essential repair 1830 Warehouse,<br>Science & Industry Museum<br>M3 4FP |          | JOB NO.<br>275            | DRWG. TITLE<br>Wagon Arch Glazing:<br>Proposed Works to Bay 03                                                                                | STATUS<br>Planning |                              |
| A                                                                                    | 11/05/23 |                           | DRWG. NO.<br>275 / PD / 212<br>(A1 ORIGINAL FORMAT)                                                                                           | REV:<br>A          | SCALE:<br>1:40@A3<br>1:20@A1 |
| Studiownie                                                                           |          | TEL: +44 (0) 20 7299 7766 | All dimensions to be checked on site by the Contractor and confirmed with the Architect prior to construction. Do not scale off this drawing. |                    | Drawn by:<br>JP              |
| ARCHITECTS LLP                                                                       |          | info@studiownie.com       |   |                    | DATE:<br>03/02/23            |