

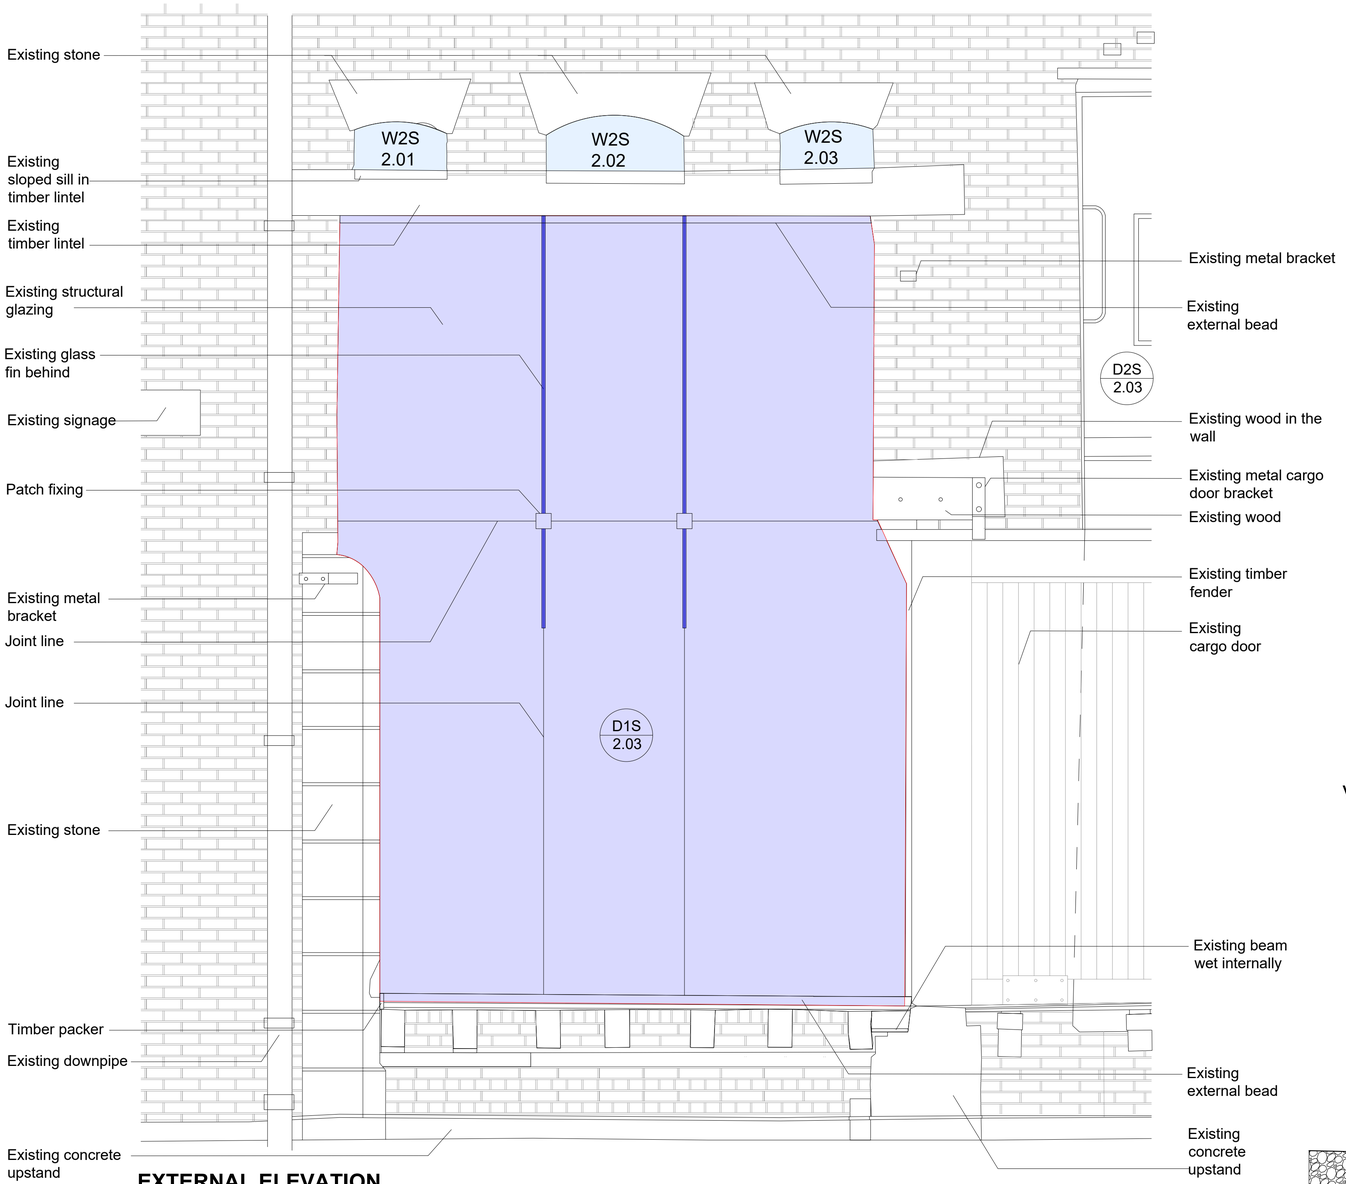


EXTERNAL ELEVATION

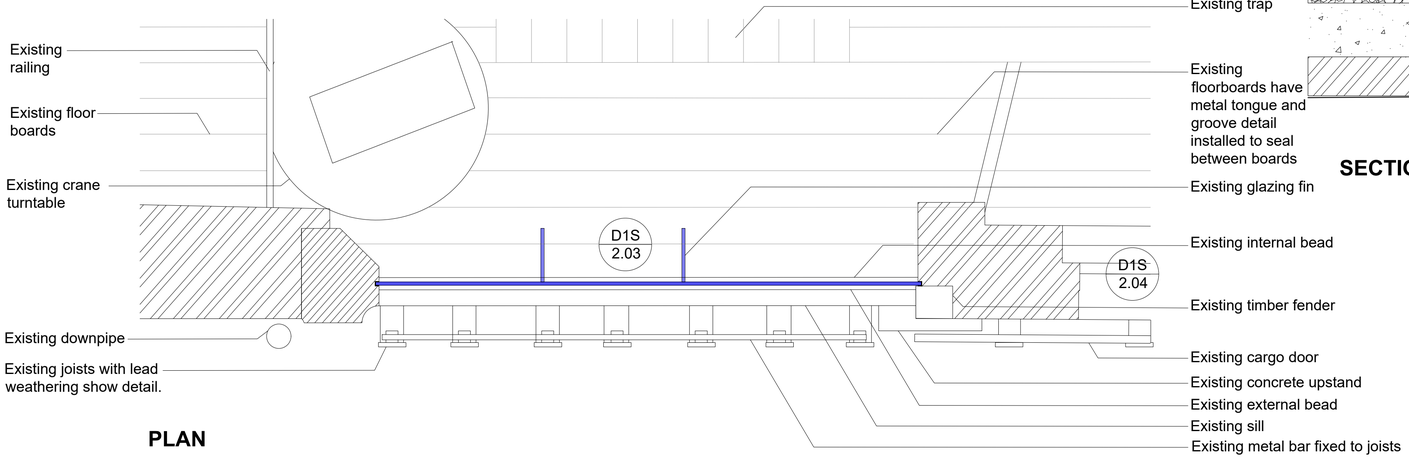

PLAN

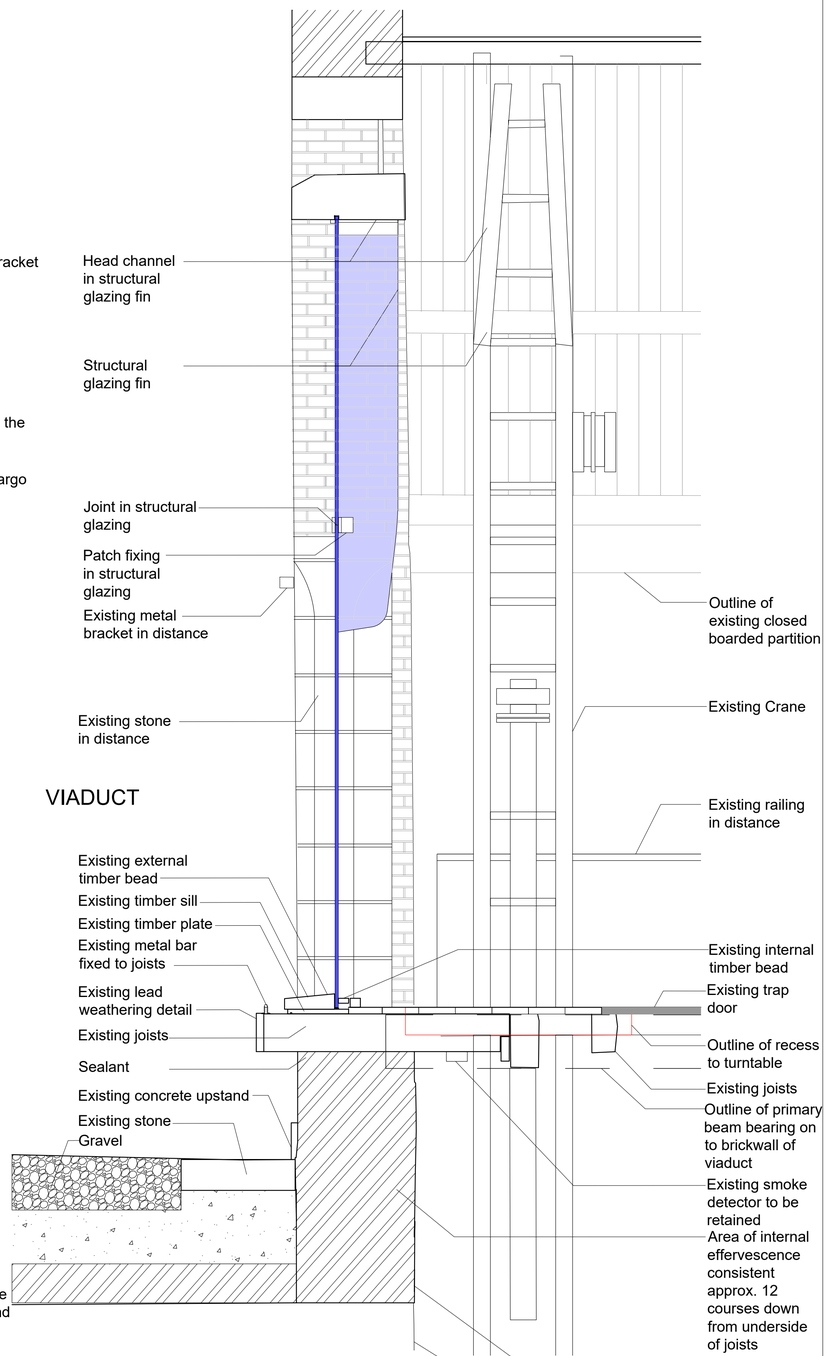


VIADUCT

SECTION

KEY

Structural glazing to be removed and replaced.

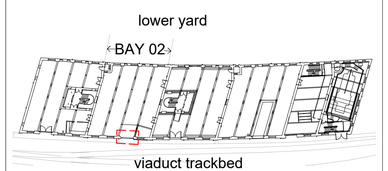

WAGON ARCH GLAZING: EXISTING BAY 02. 1:40 @ A3 1:20 @ A1

BASED ON MEASURED SURVEY BY GREEN HATCH

JOB TITLE: Essential Repairs 1830 Warehouse Science & Industry Museum M3 4FP	JOB NO.: 275	DRWG. TITLE: Wagon Arch Glazing: Existing Bay 02	STATUS: Planning
		DRWG. NO.: 275 / PD / 211 (A1 ORIGINAL FORMAT)	REV: / SCALE: 1:40@A3 1:20@A1
Studio*downie* ARCHITECTS LLP	TEL: +44 (0) 20 7299 7766 info@studiodownie.com	All dimensions to be checked on site by the Contractor and confirmed with the Architect prior to construction. Do not scale off this drawing.	Drawn by: JP / DATE: 03/02/23