



Existing Wall
Proposed Wall
Existing - non original to be Removed

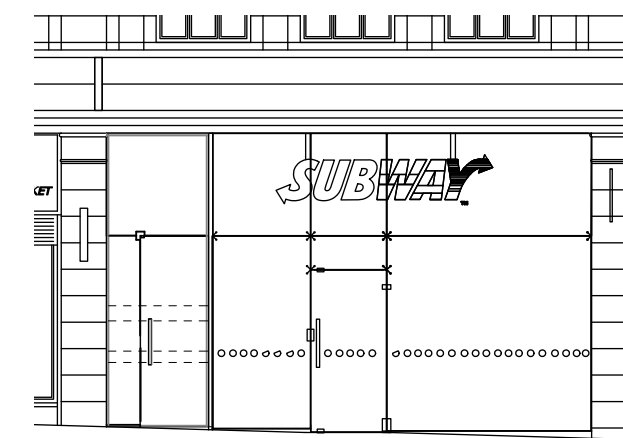

Proposed Elevation
Scale 1:100

Existing historic faience to be carefully repaired and restored

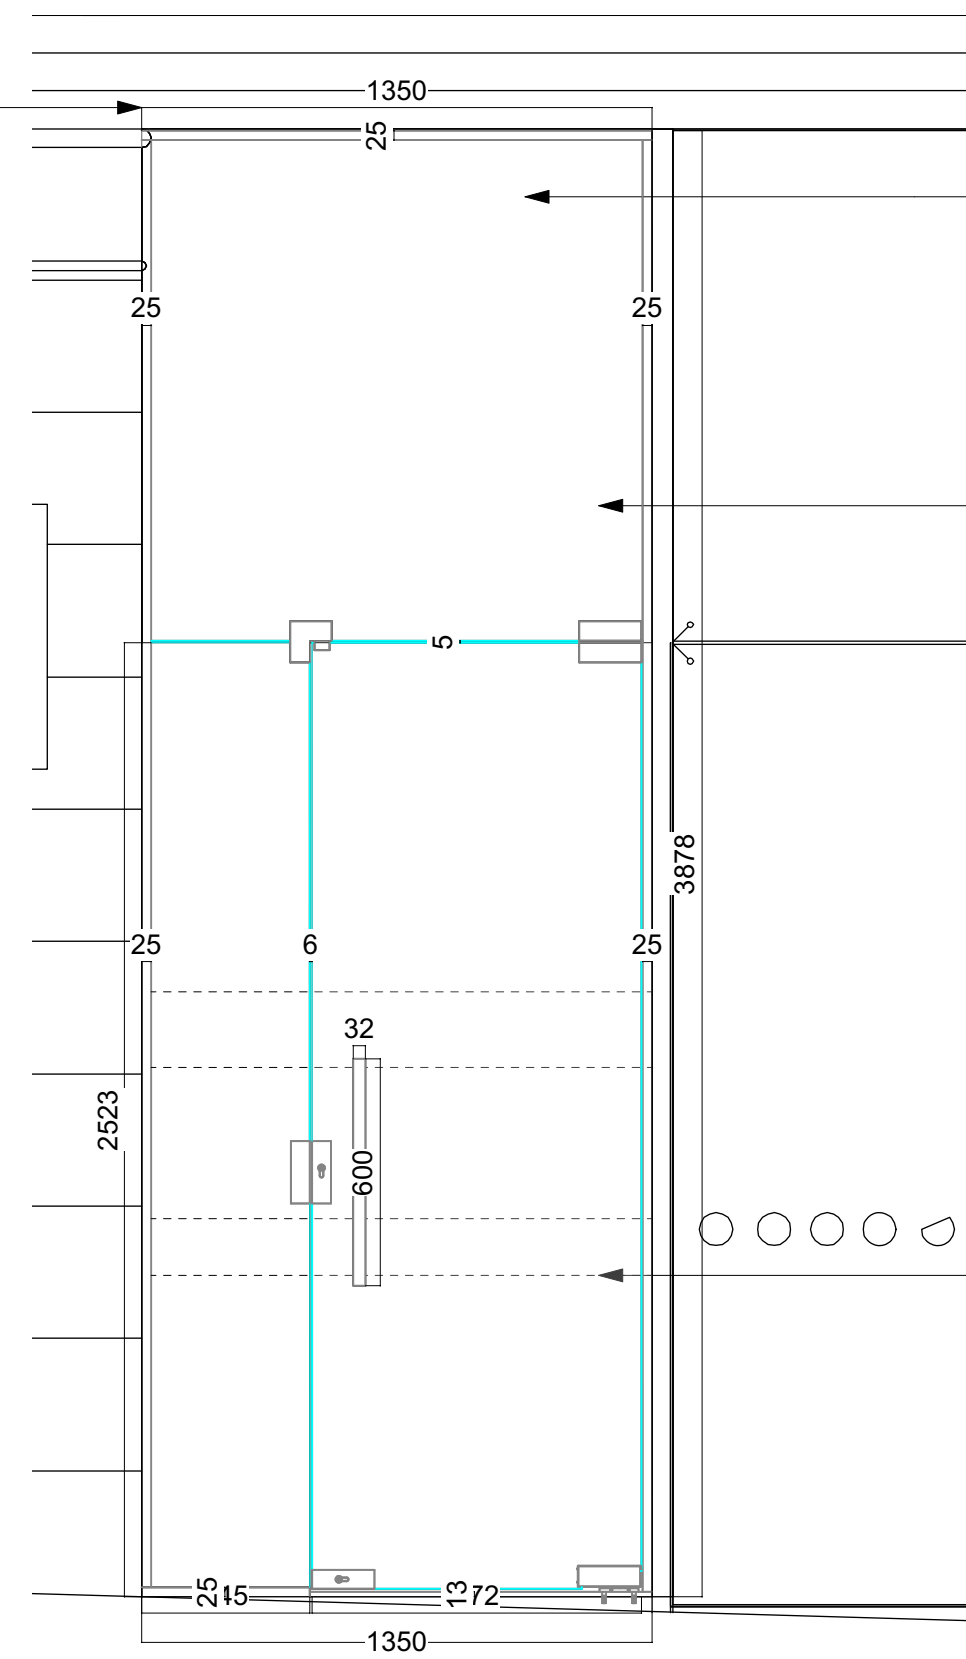

Glazed facade - any advertising to be placed behind facade as per adjacent units

- 12mm CLEAR TOUGHENED GLASS PAR
- 25 x 25mm GLAZING CHANNELS TO:
 - FULL HEIGHT OF BOTH VERTICALS
 - TOP OF TRANSOM & BOTTOM OF SIDE PANEL
- 13mm HIGH THRESHOLD
- HYDRAULIC SELF CLOSING BOTTOM PIVOT PATCH
- BOTTOM PATCH LOCK
- CENTRE LOCK & KEEP
- Ø32 x 600mm B2B PULL HANDLE
- FREE SWING TOP PIVOT PATCH
- TRANSOM / JAMB PATCH WITH PIVOT
- TRANSOM / SIDE PANEL PATCH WITH EXTERNAL DOOR STOP
- CLEAR POLYCARBONATE DOOR SEALS
- SANDBLAST EFFECT VINYL MANIFESTATION

Manifestation to be installed between 850mm-1000mm & 1400mm-1600mm

Proposed Unit Elevation
Scale 1:20

A	28/10/22	Glass Design Solutions	RG
Rev	Note	DRN	CHK

12 Oxford Road	
ATM	
Proposed Elevation	
scheme	1977
drwg no.	T(200)
revision	A
scale	1:20 @ A3
date first drawn	Sep 22
drawn	RG
SK sketch E existing P proposed T tender C construction FI final issue	
www.ateliermb.co.uk	
t 0161 236 0051	
e architect@ateliermb.co.uk	
k	

Glass Facade to be installed by Glass Design Solutions