


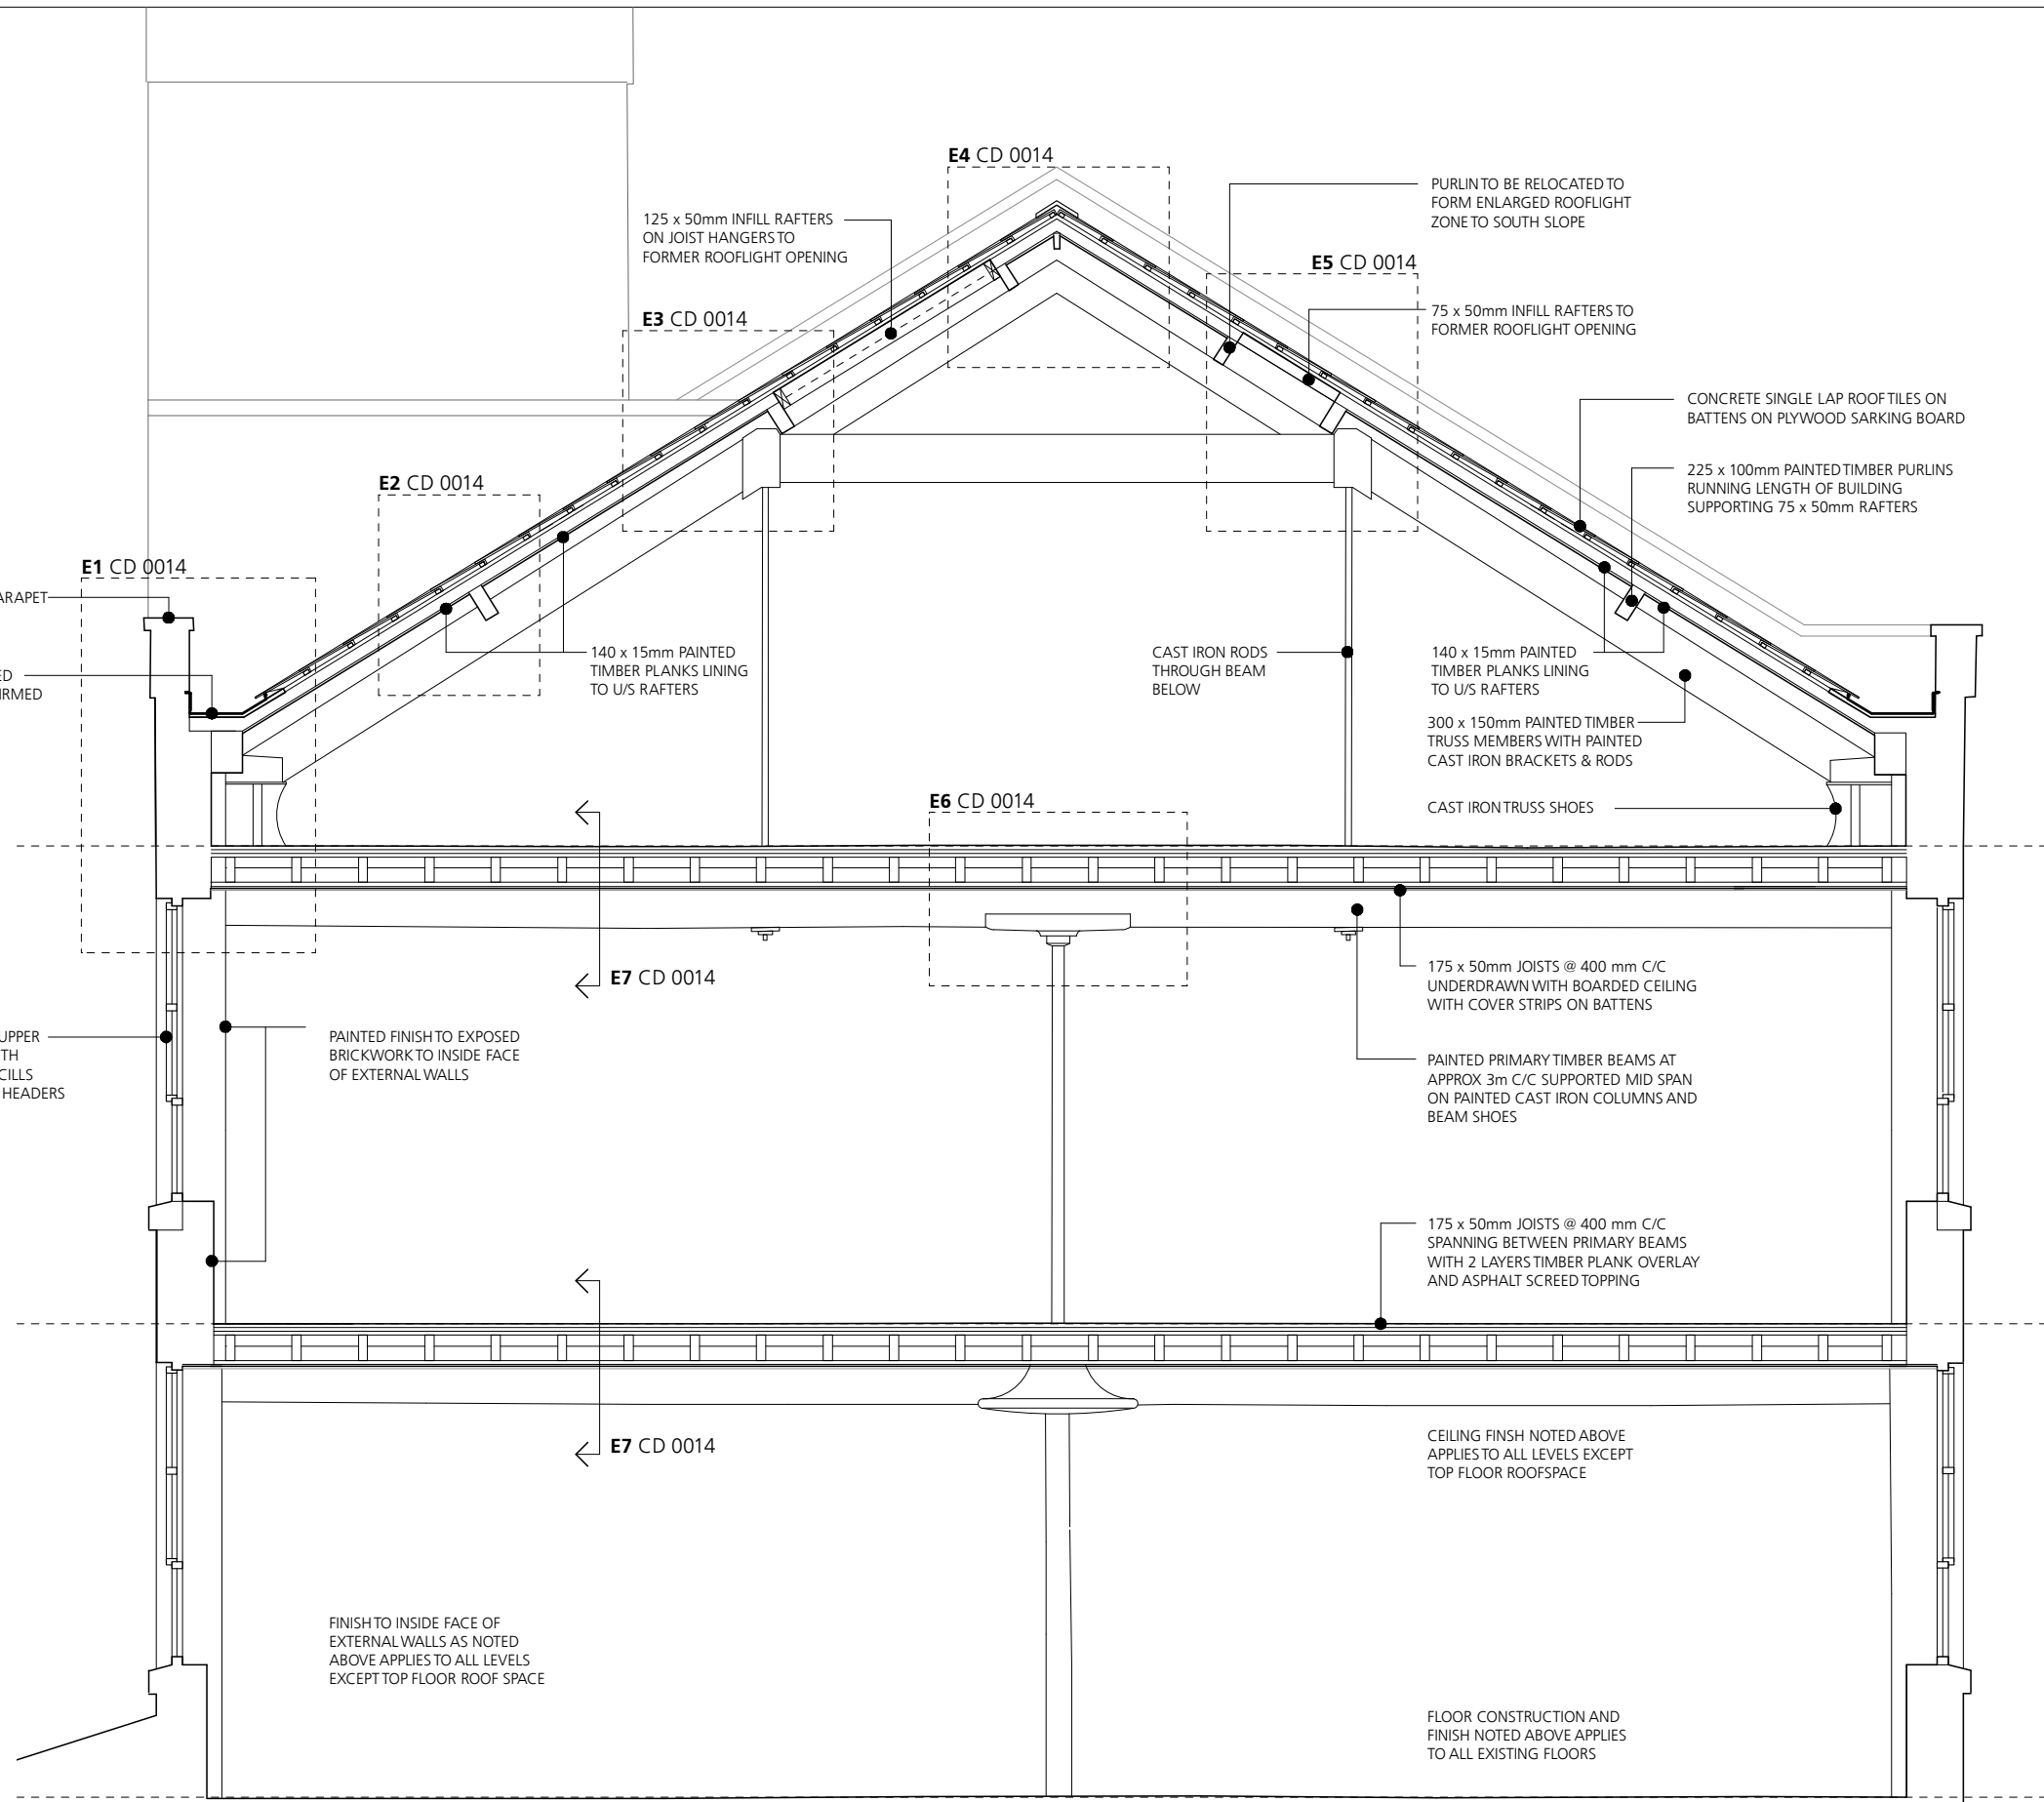

Jonathan Davidson Architects

Architecture & Industrial Design
47 Hilton Street
MANCHESTER
M1 2EF
t: 0161 711 0835
e: inbox@jddavidsonarchitects.com
w: www.jddavidsonarchitects.com

Client Capital & Centric
Project **Neptune Mill**
Chapelton St, Manchester
Scale 1:50 @ A3
Date Jan 2023

Document **General Arrangement**
Existing Detail Section
Status For information

Doc Ref	353	CD	0013	P1
---------	-----	----	------	----