



— site boundary

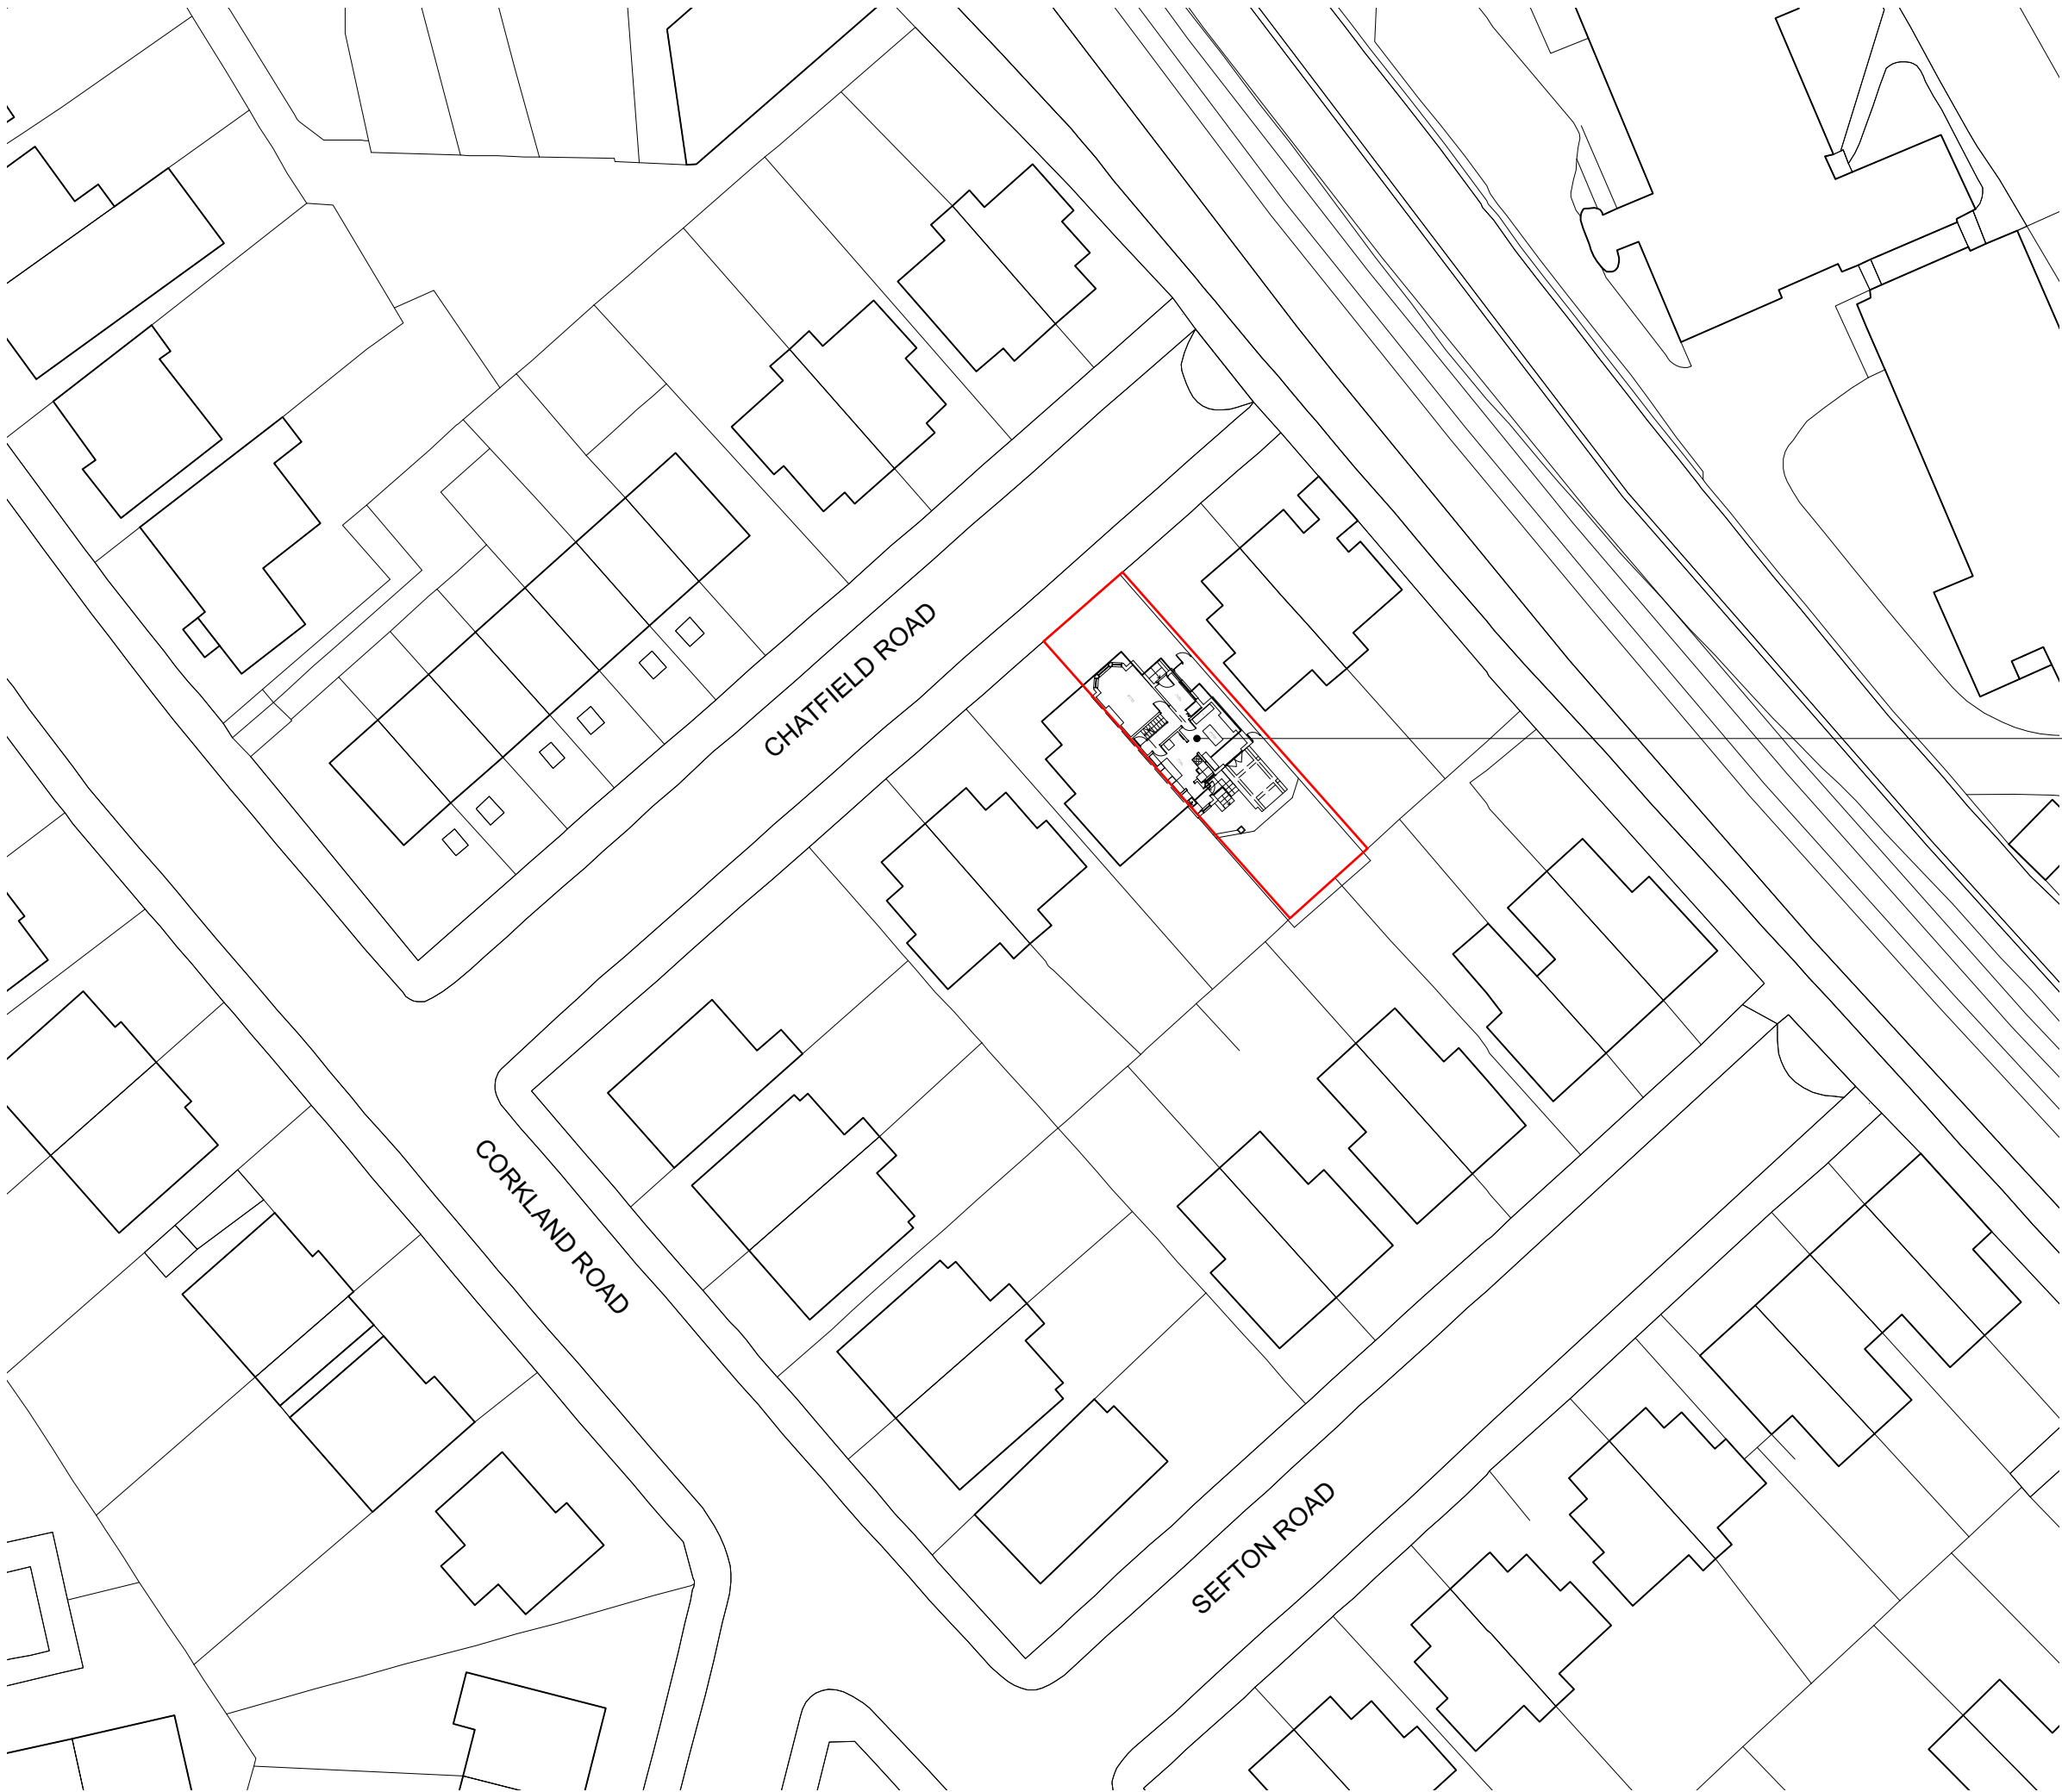

Chatfield Road
Existing House

FOR PLANNING

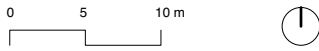

EDITORIAL
STUDIO

Drawing

Block Plan

Project

Chatfield Road

Contact

post@editorialstudio.com

Scale 1:500 @ A3 Date 24.02.22 Drawing No. 053_L01_02