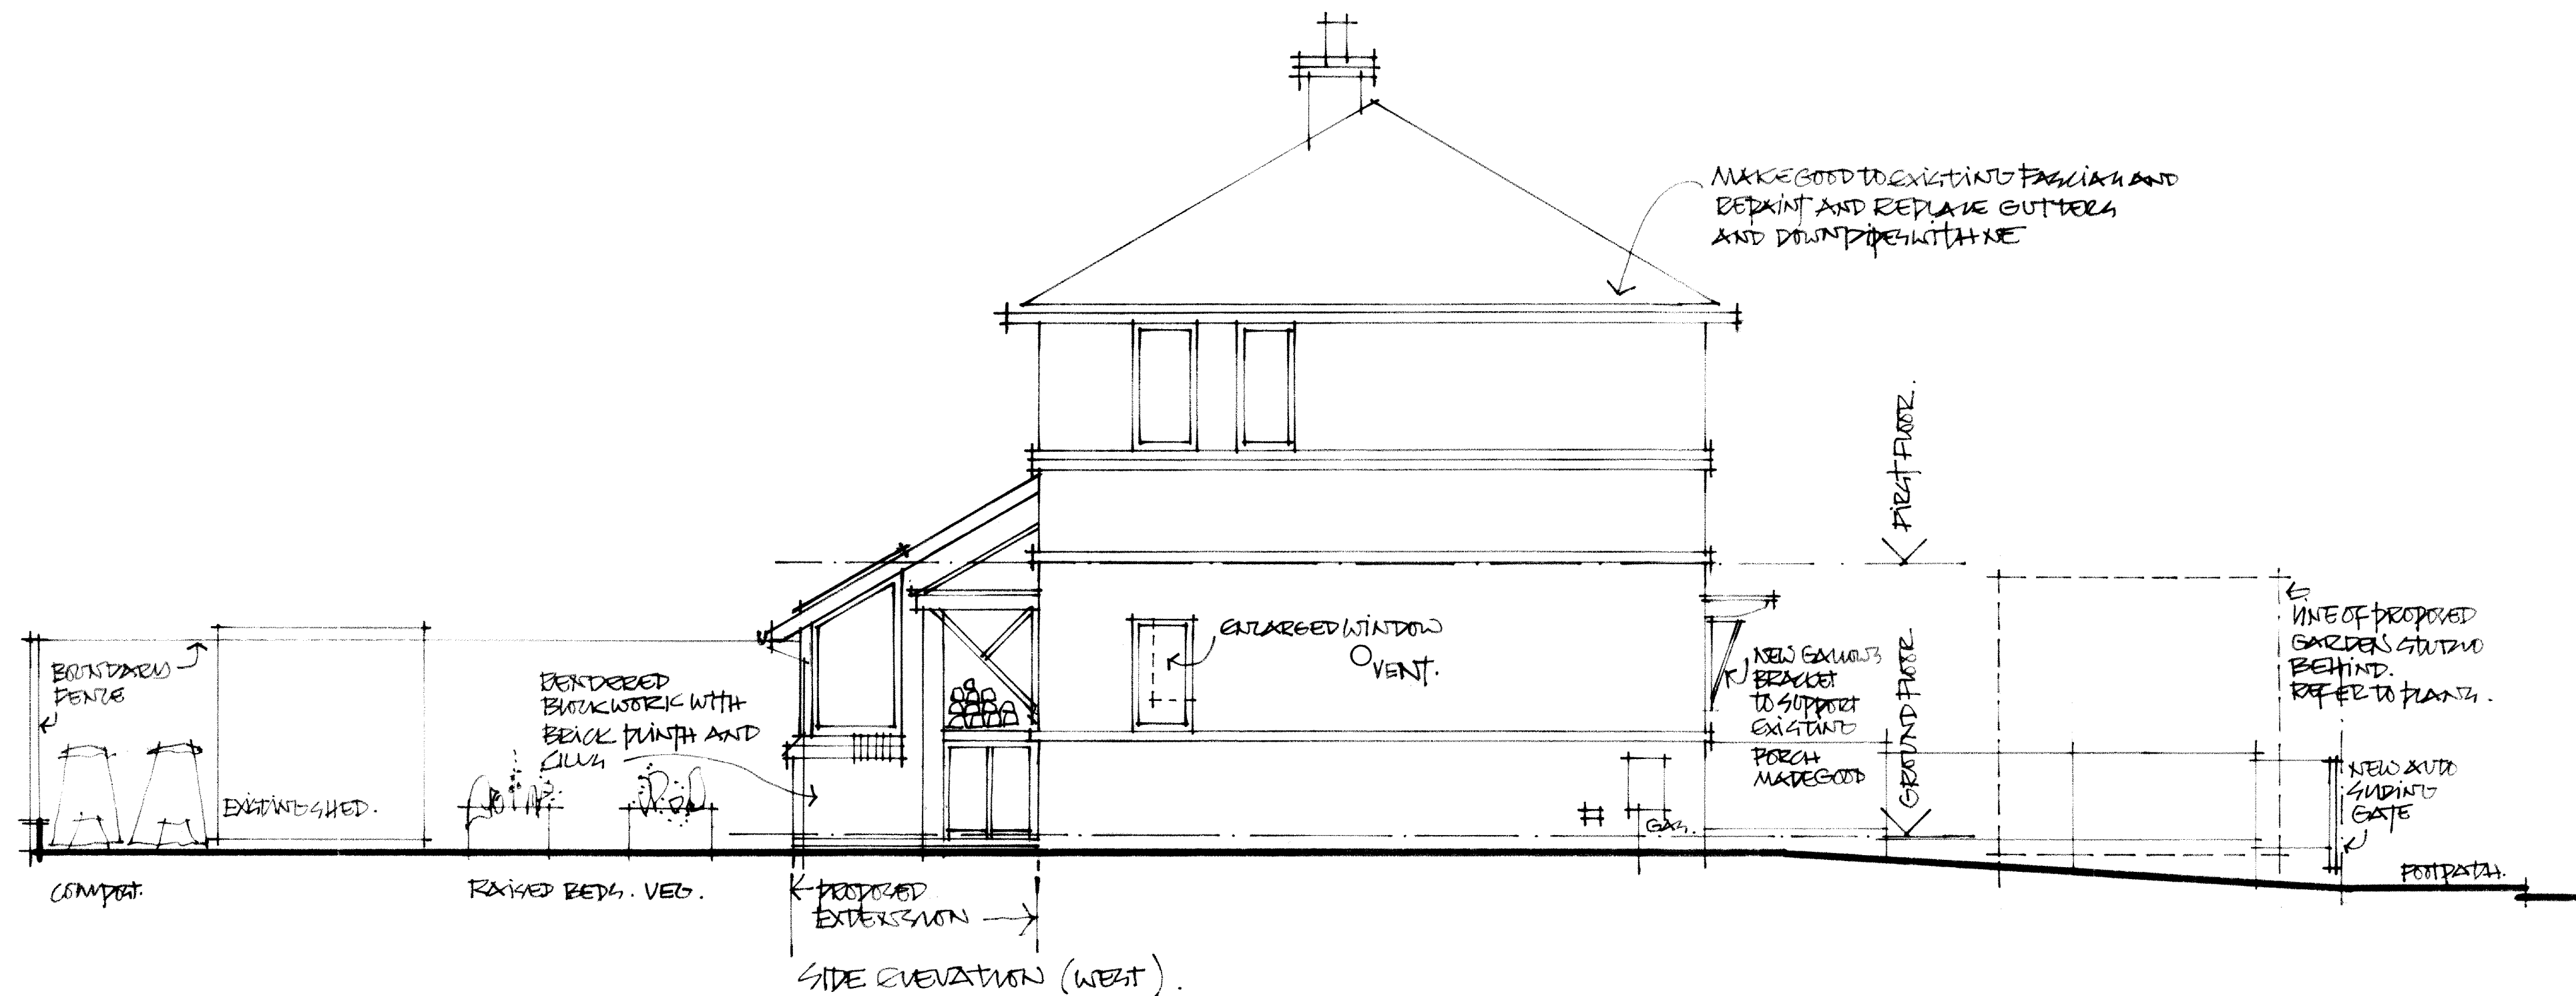


57 RUDHEATH AVENUE WILKINSON.
 PROPOSED REAR EXTENSION AT GROUND
 FLOOR AND NEW GARDEN STUDIO/HOME
 OFFICE WITH ASSOCIATED EXTERNAL WORKS.

SIDE ELEVATION AS PROPOSED.

SCALE 1:50 @ A2.

DRAWING: 06.

JANUARY 2023.