




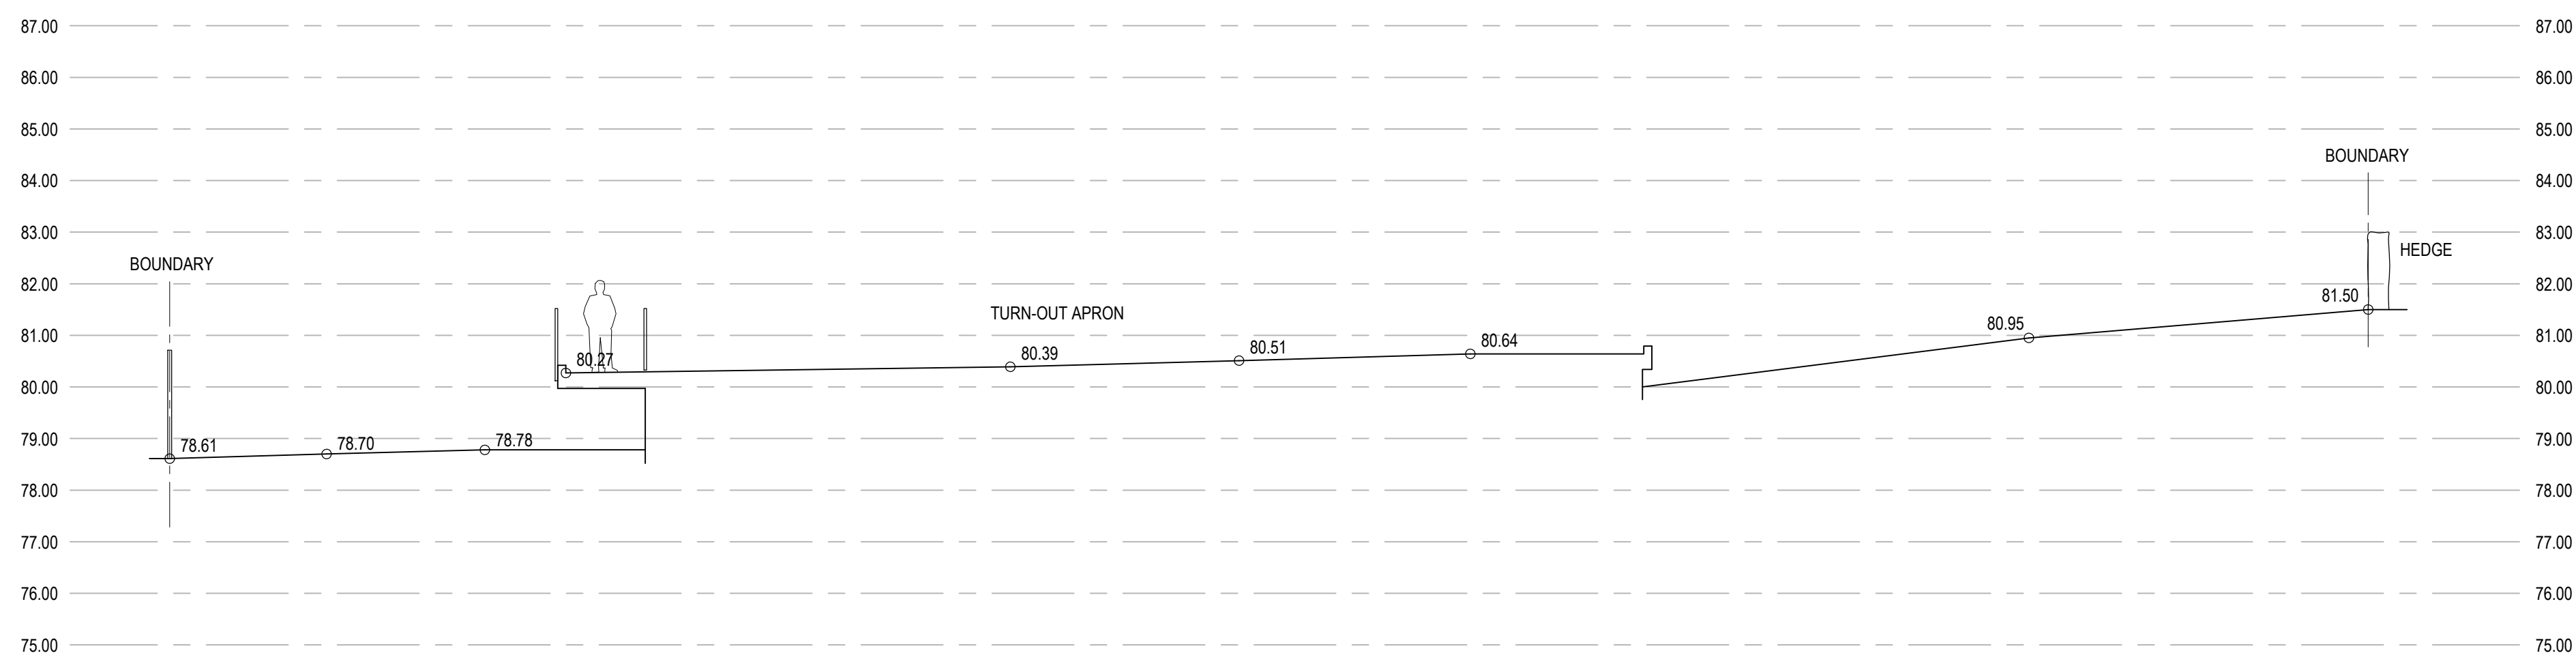


SECTION A1

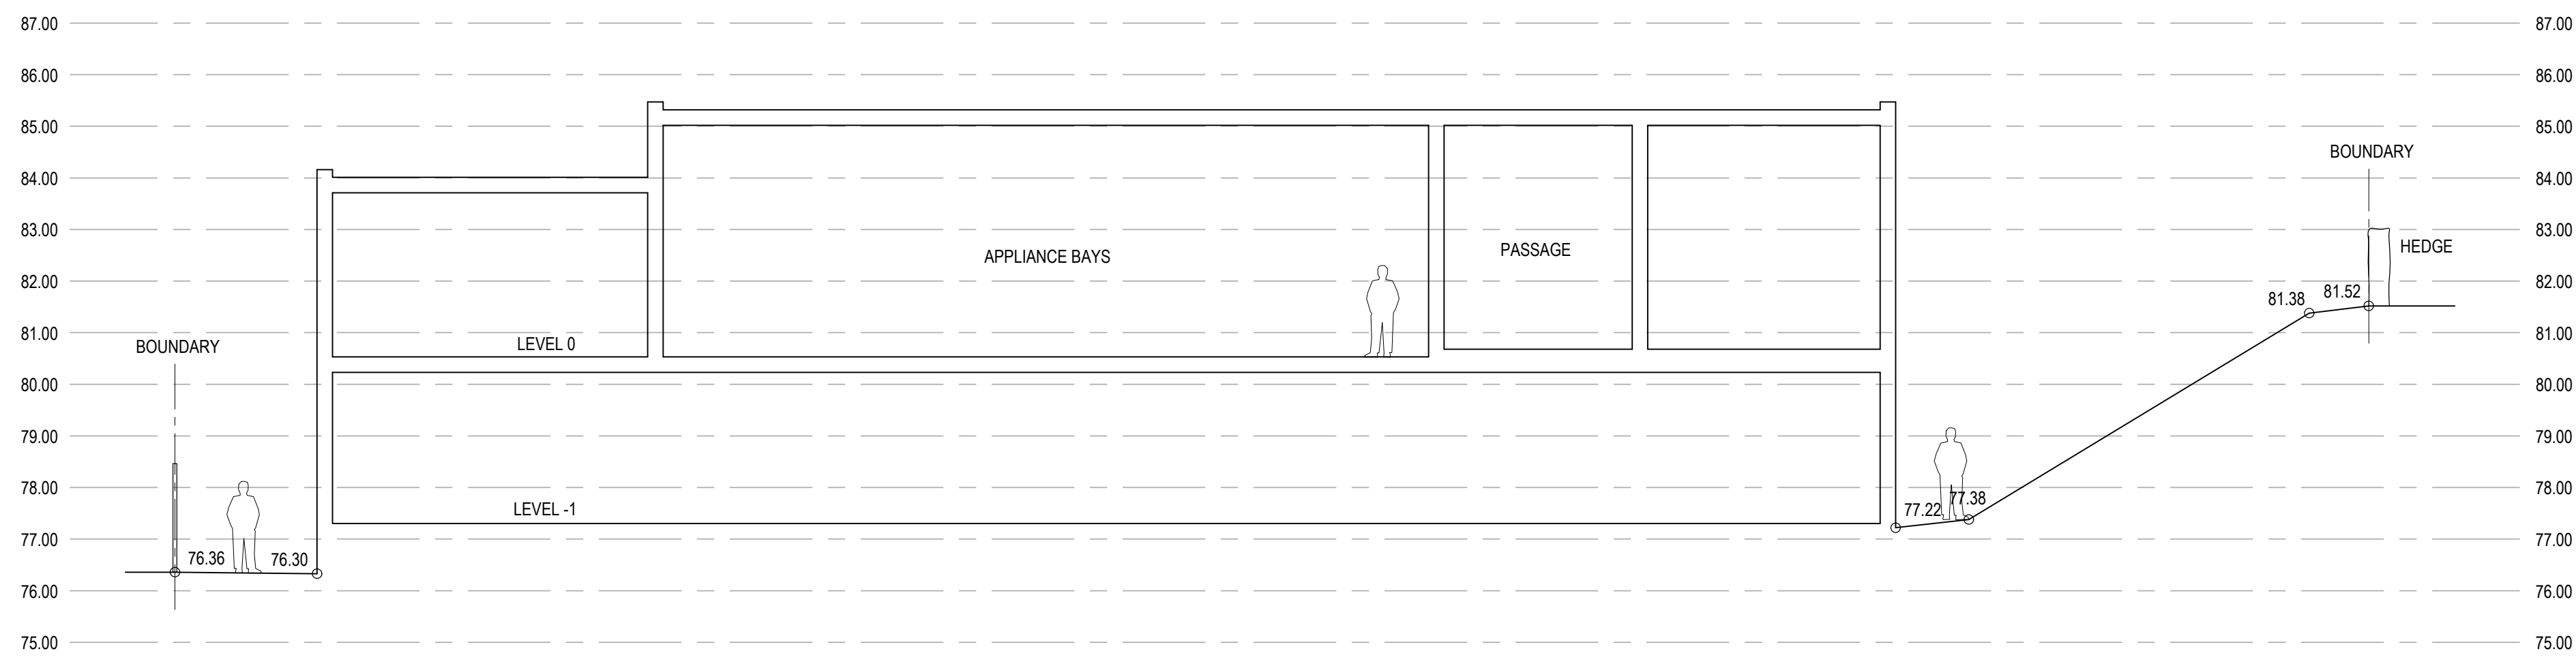


SECTION A2

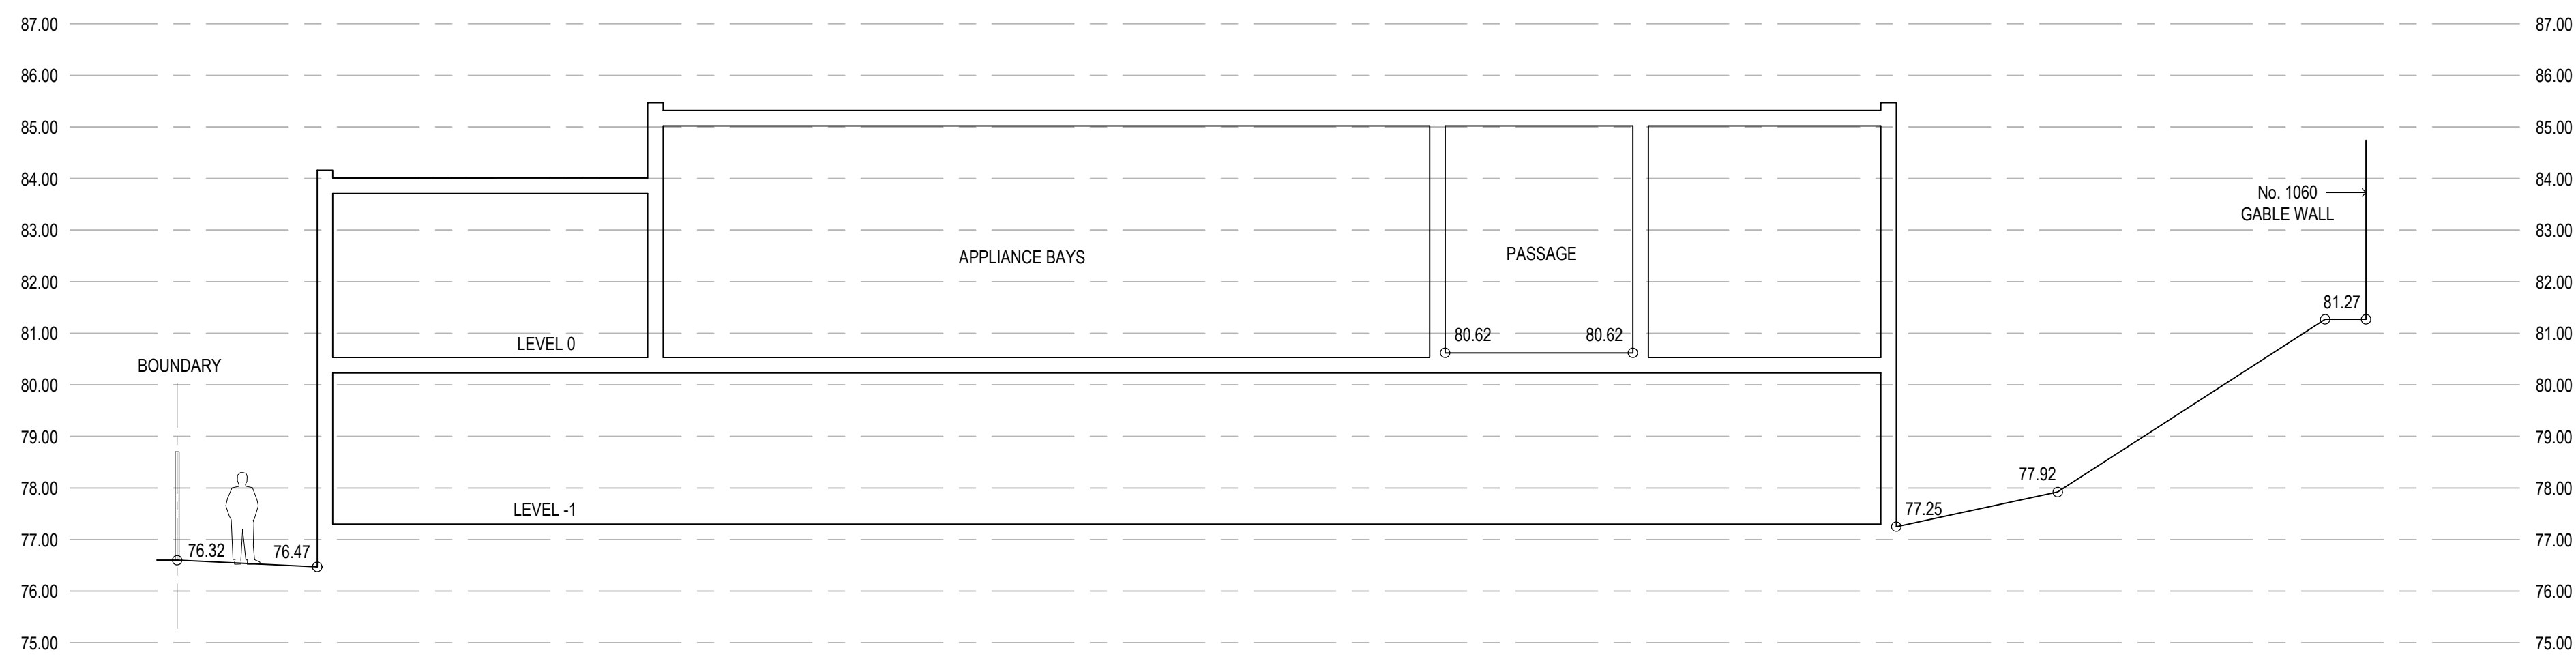


SECTION A3

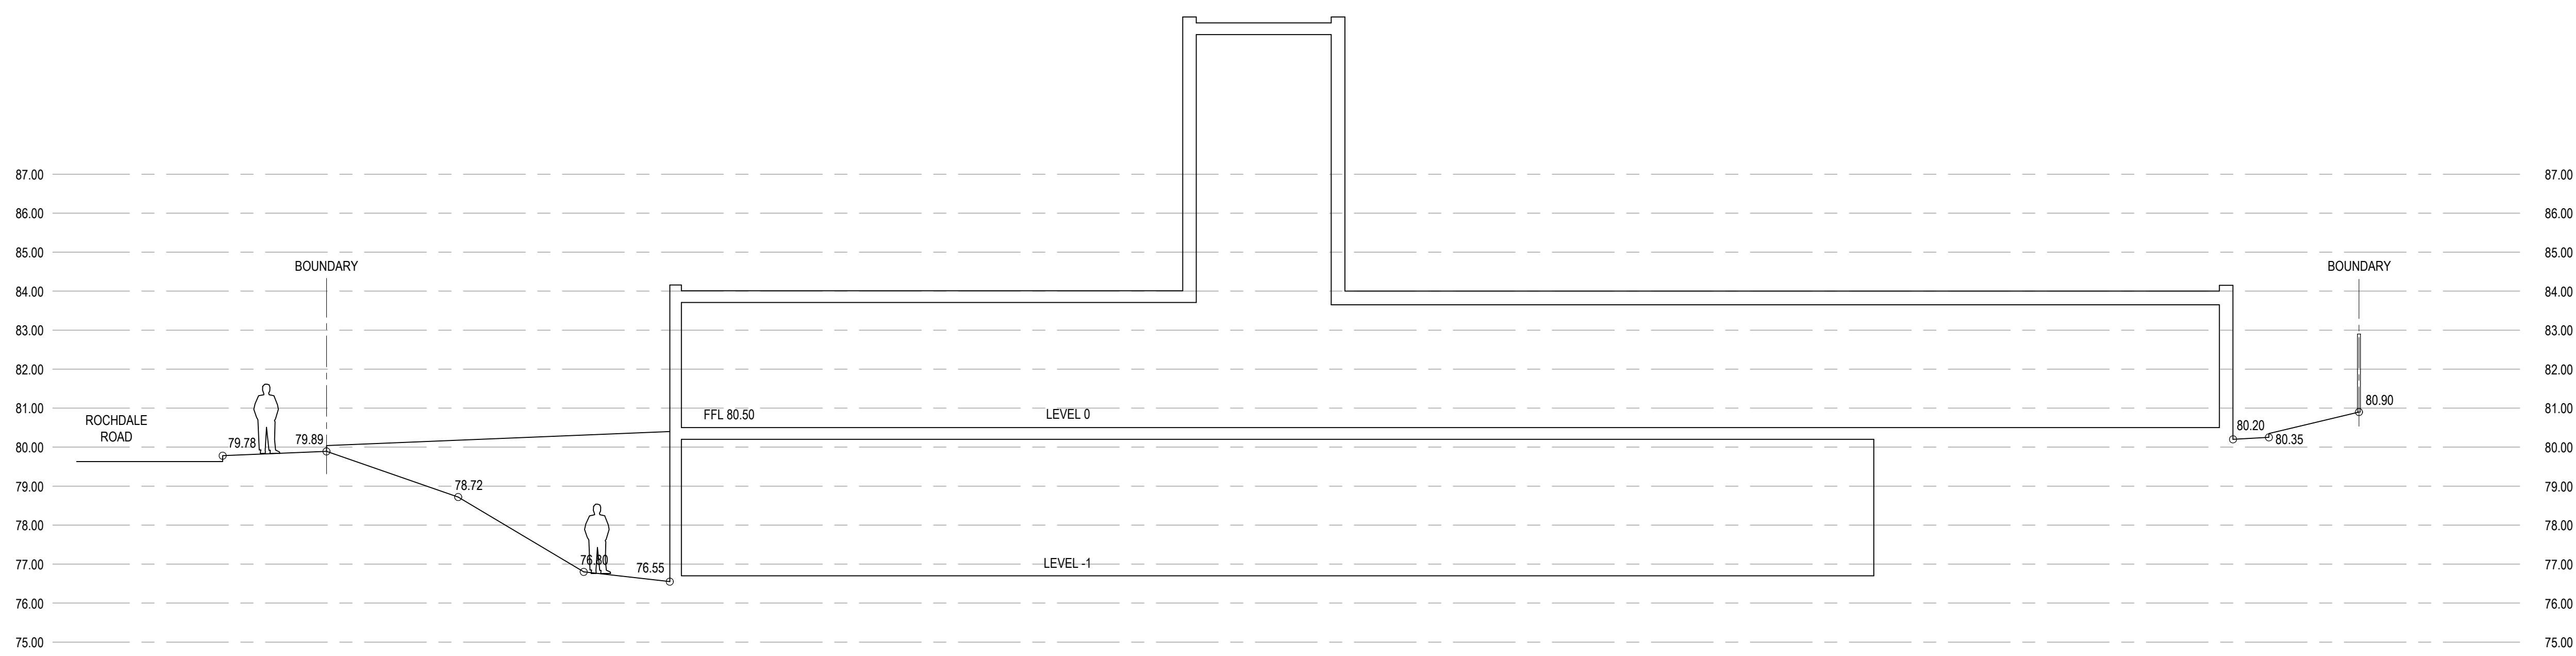


SECTION B1

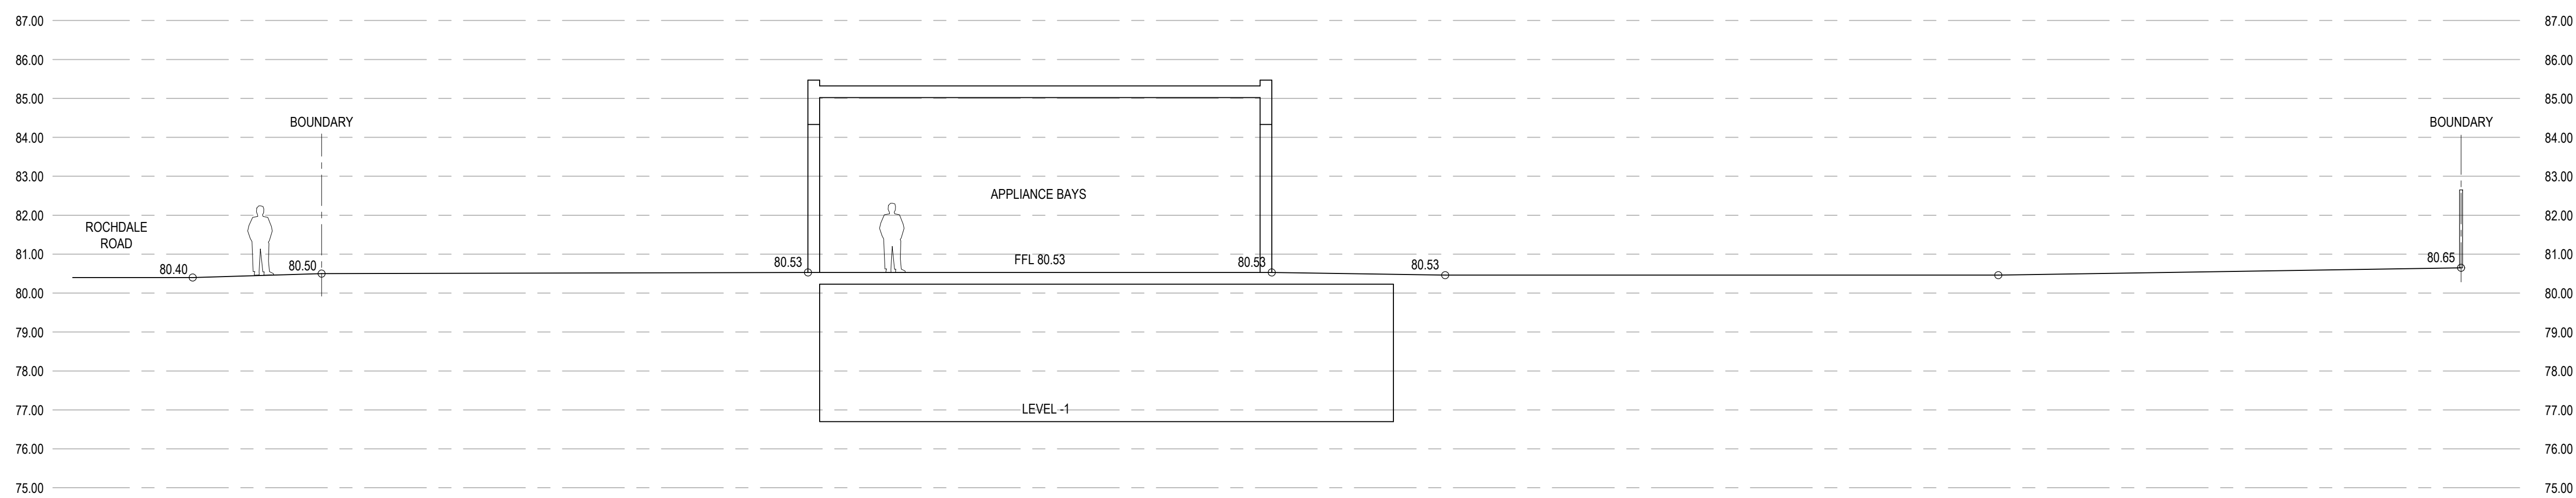

SECTION B2

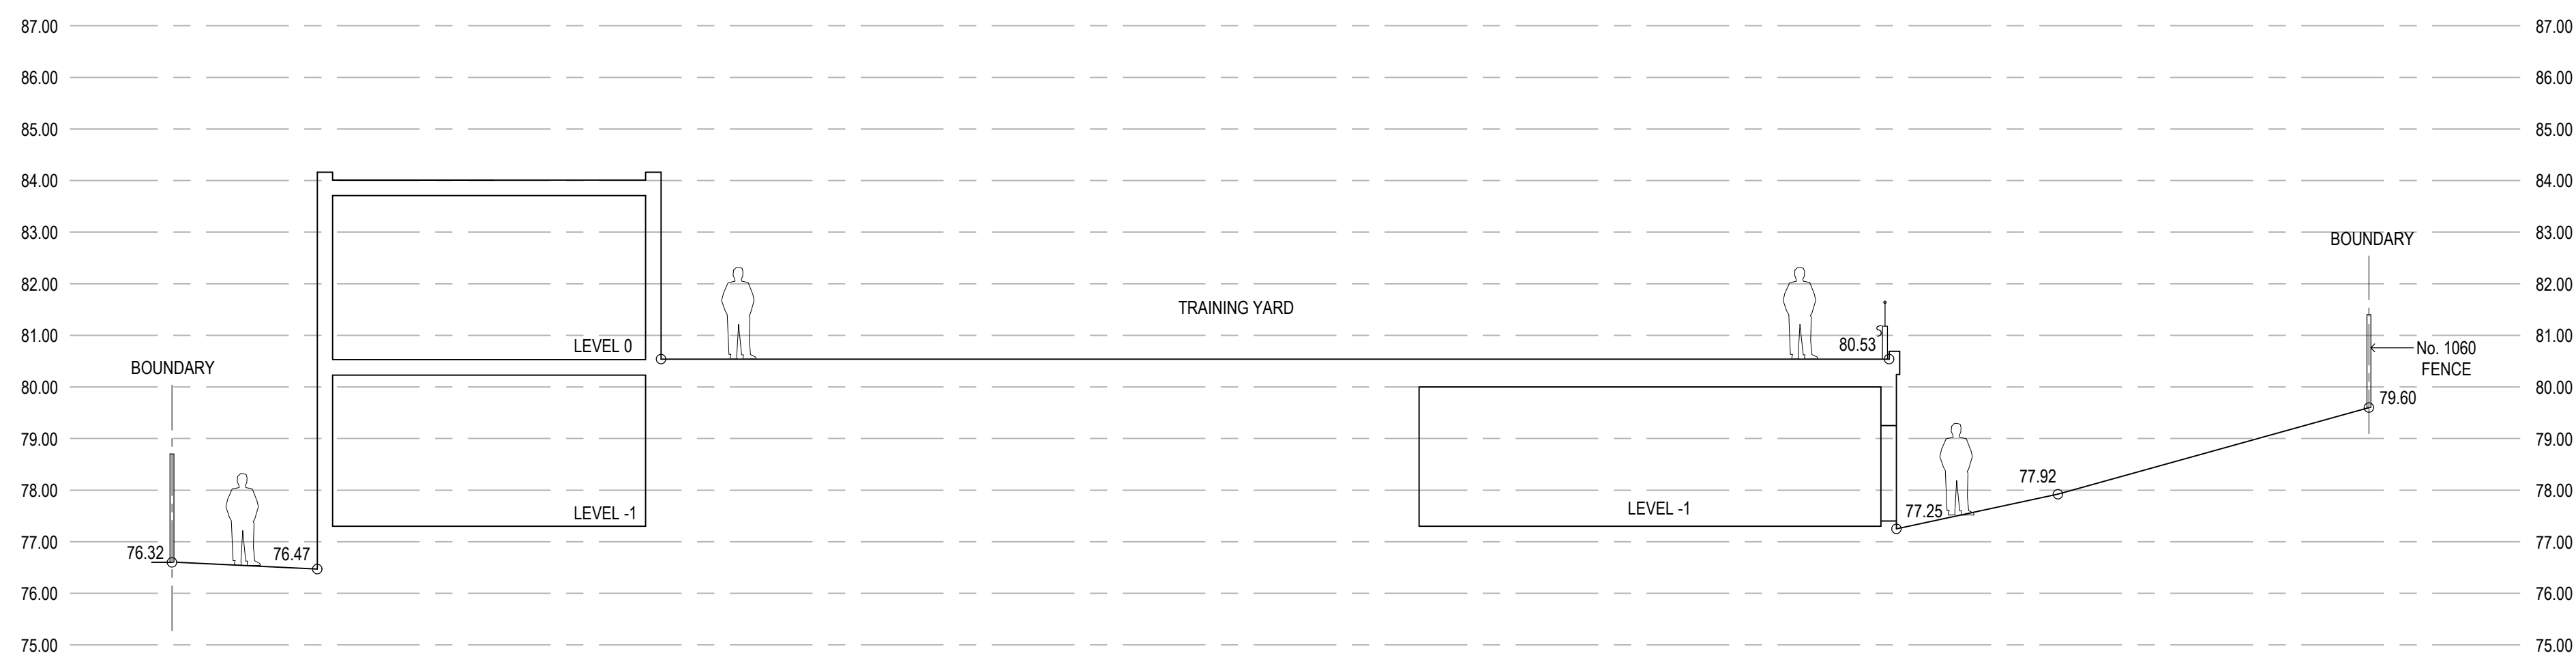

SECTION A4

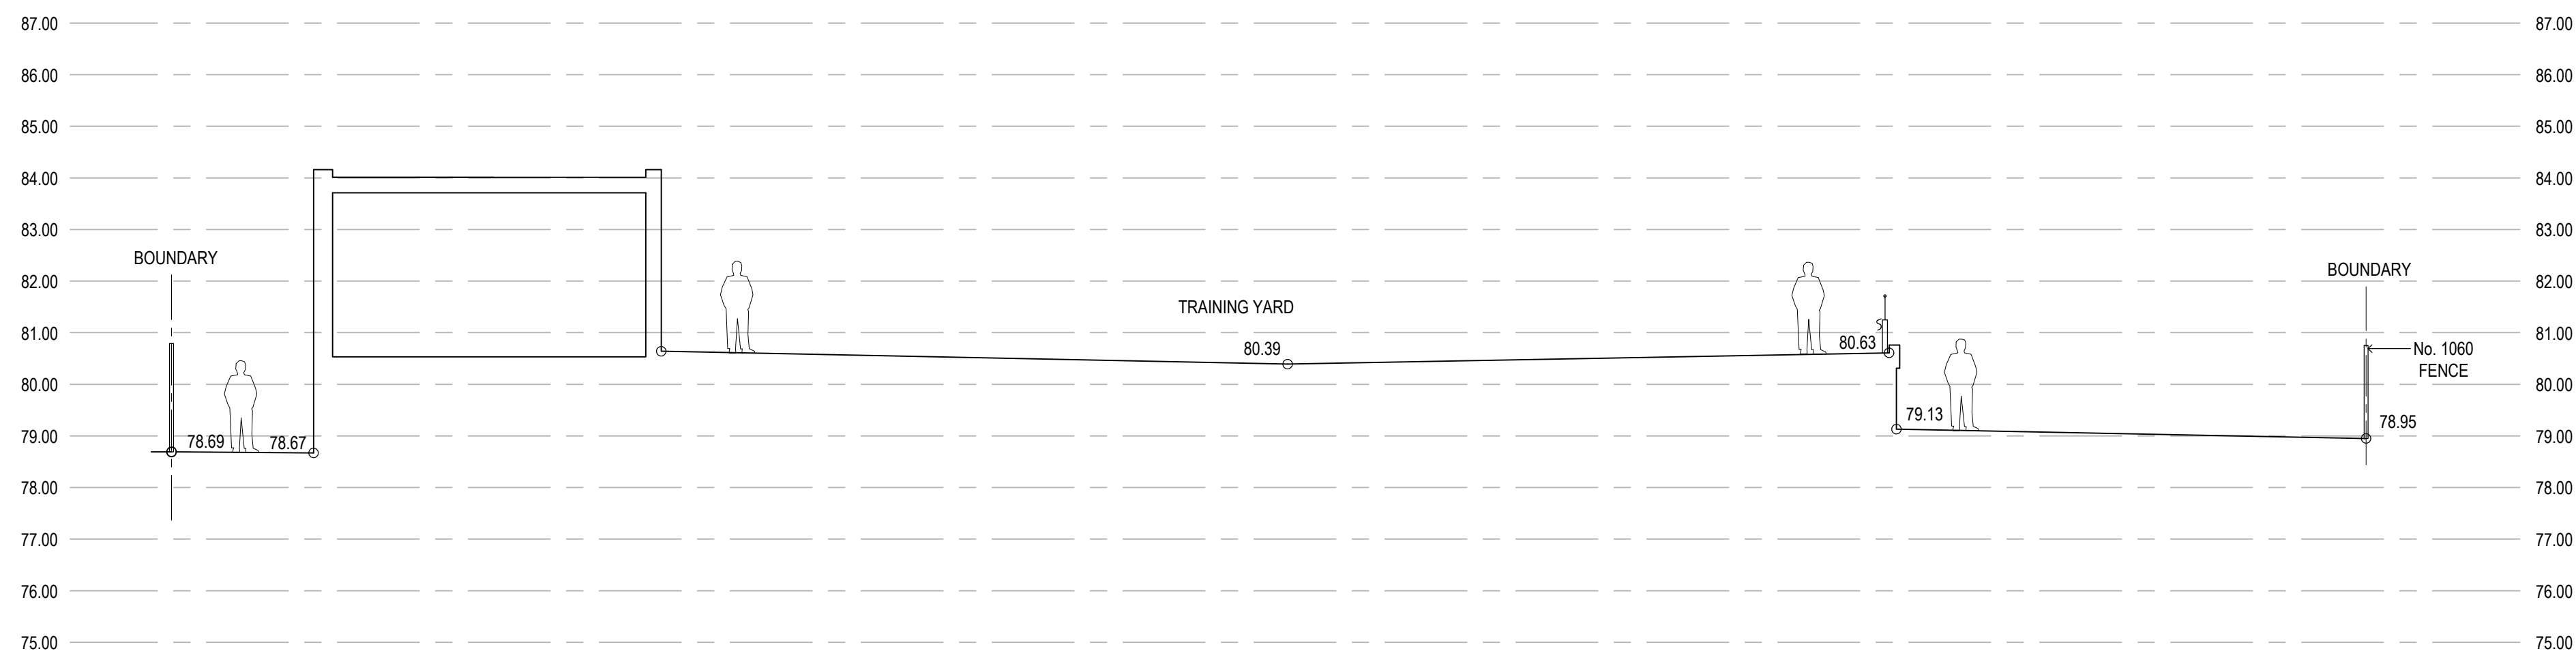


SECTION A5



SECTION A6



KEY PLAN
1:200

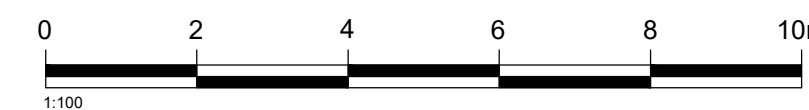[illegible]