


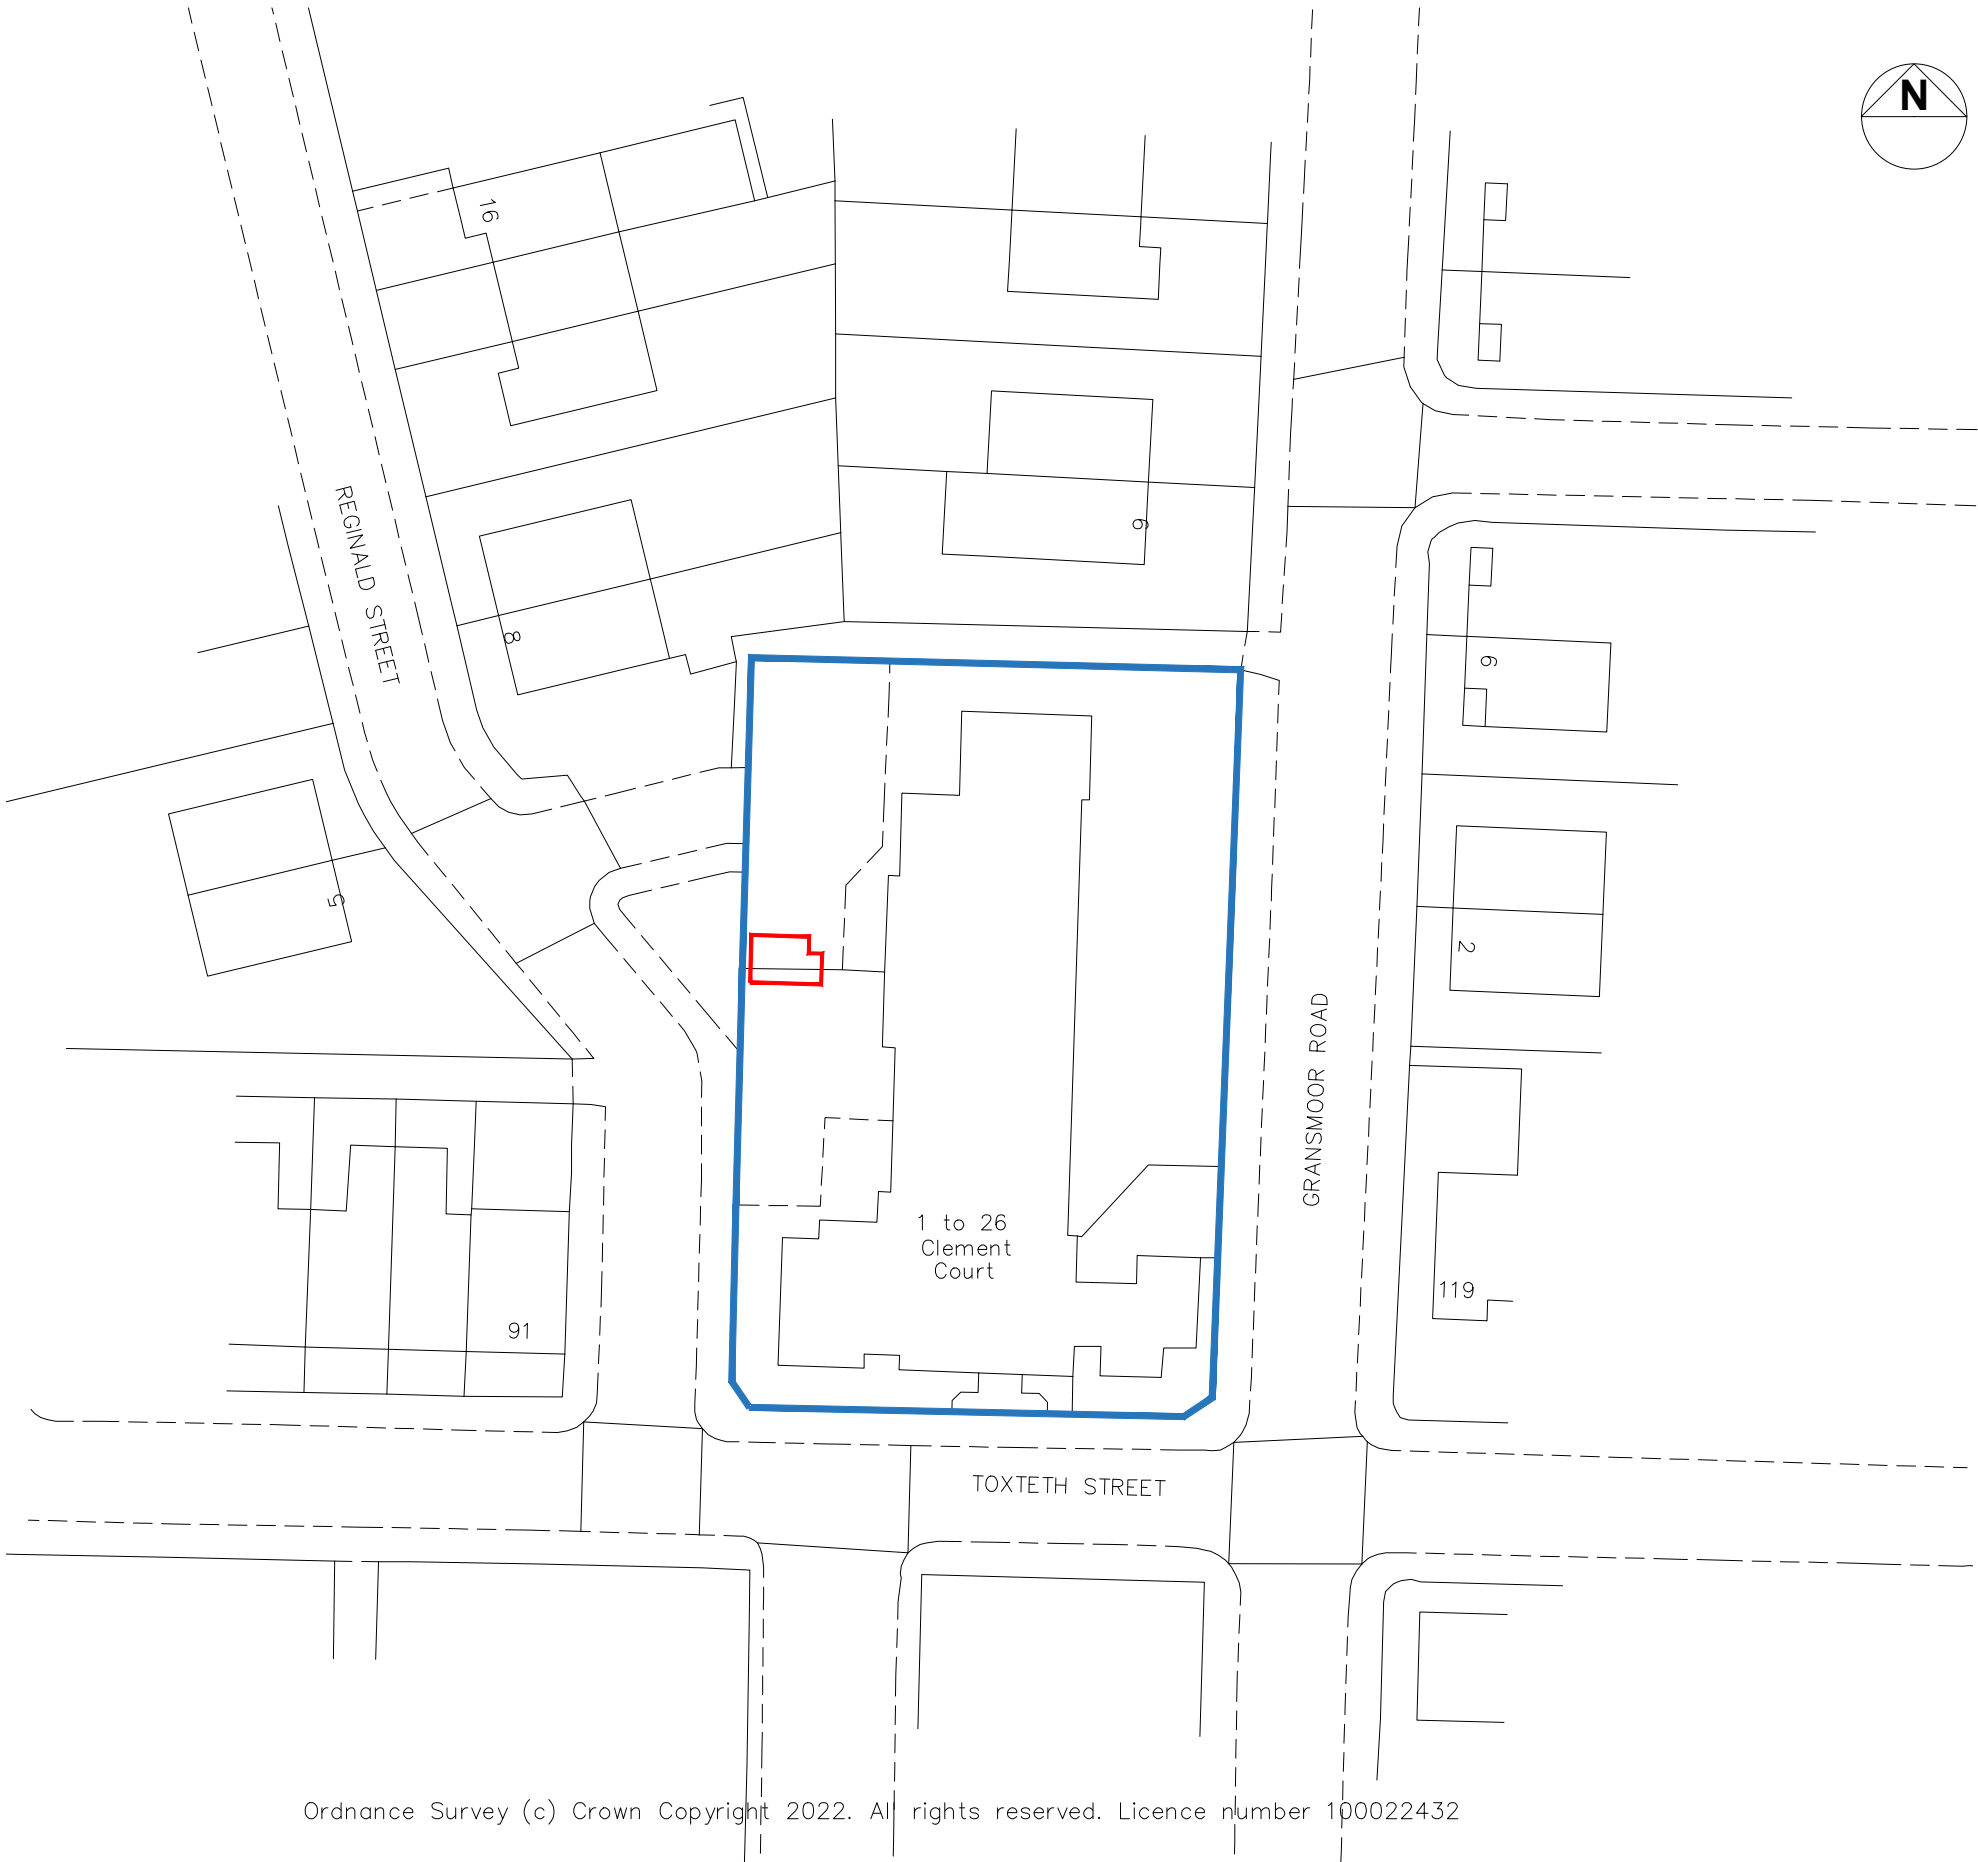

Ordnance Survey (c) Crown Copyright 2022. All rights reserved. Licence number 100022432

Site Location Plan
1:500@A3



Key

- Site Area: 13.7m²
- Site Ownership