

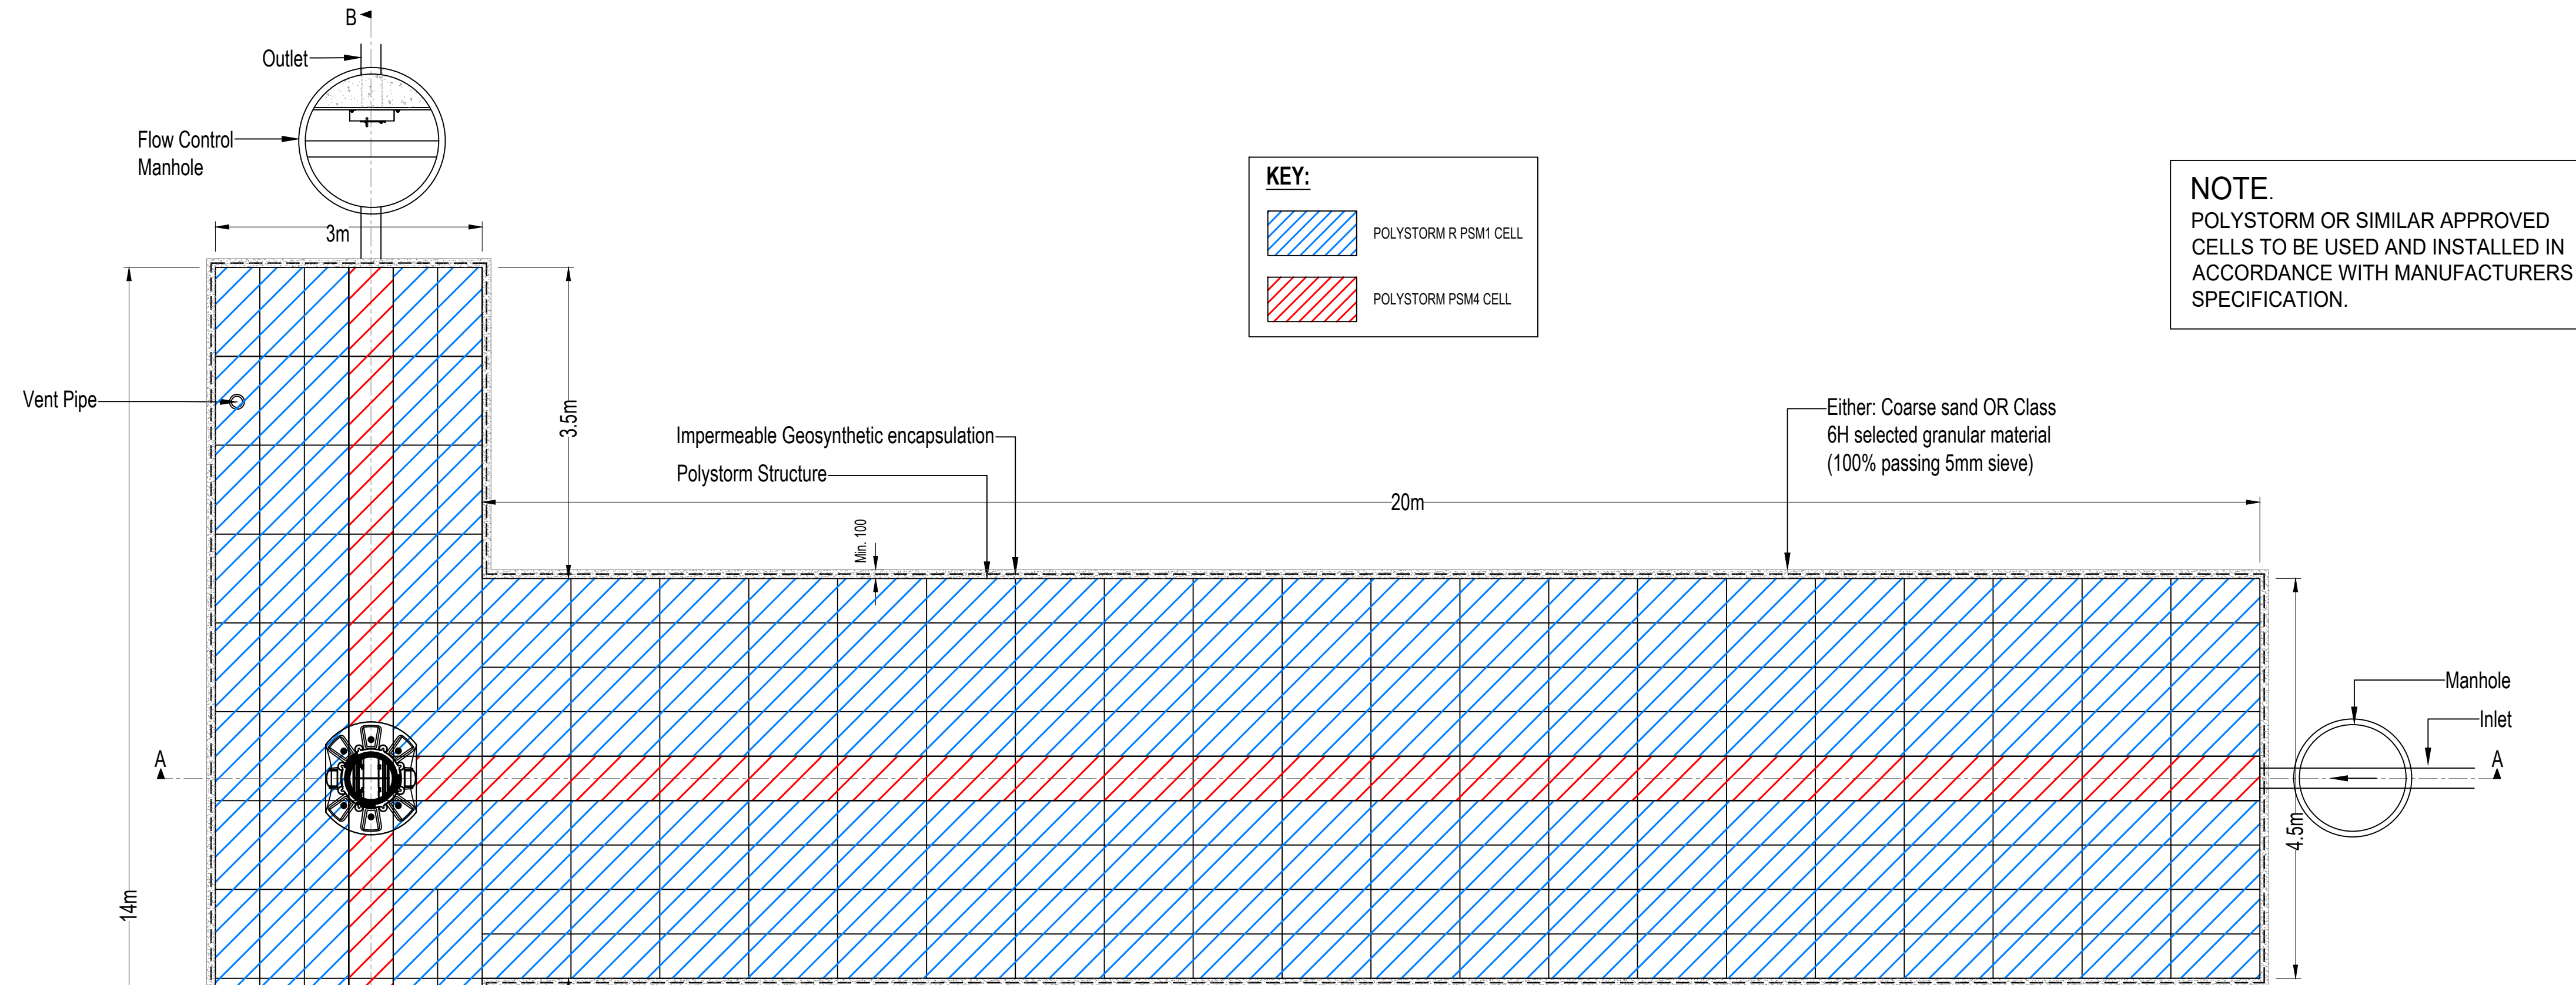


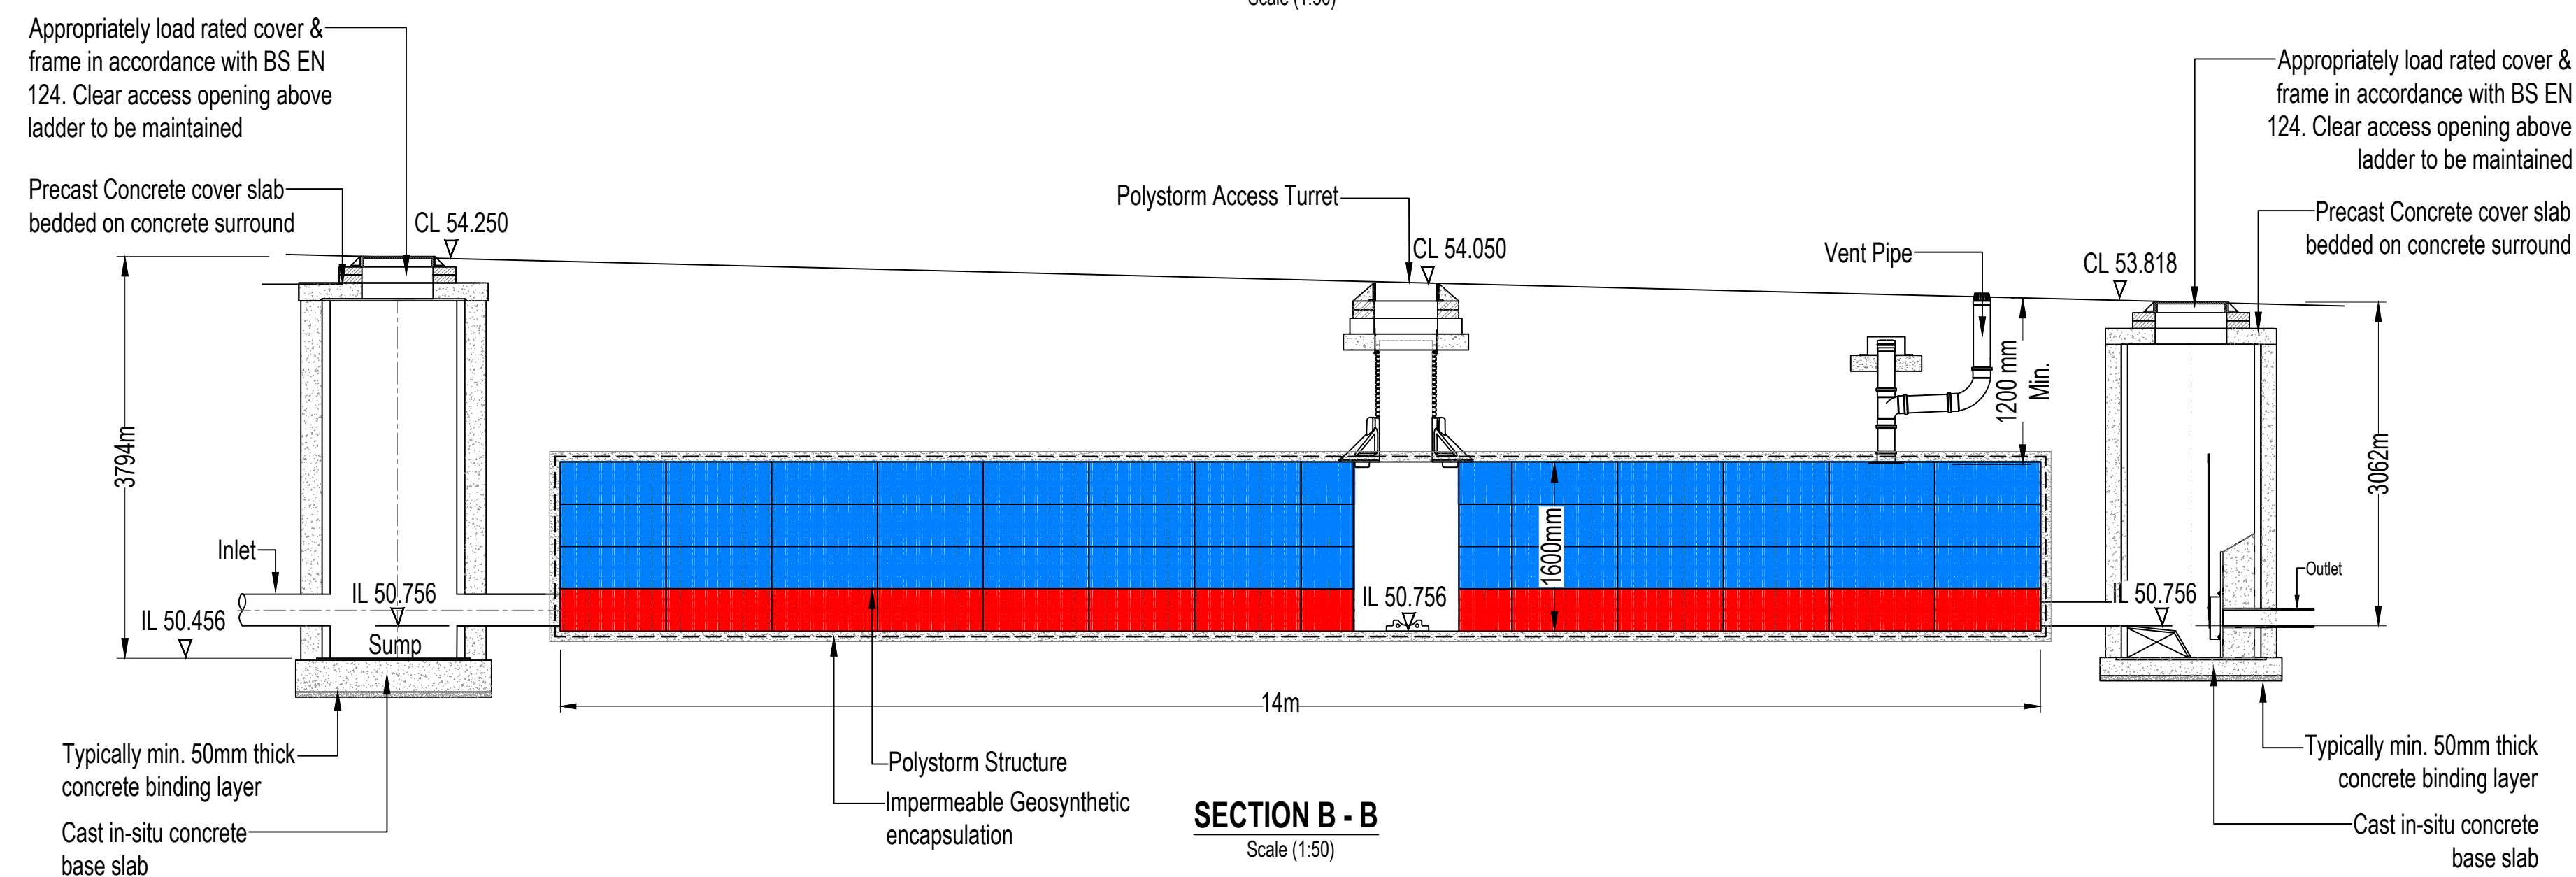

CELLULAR ATTENUATION PLAN
(Scale 1:50)

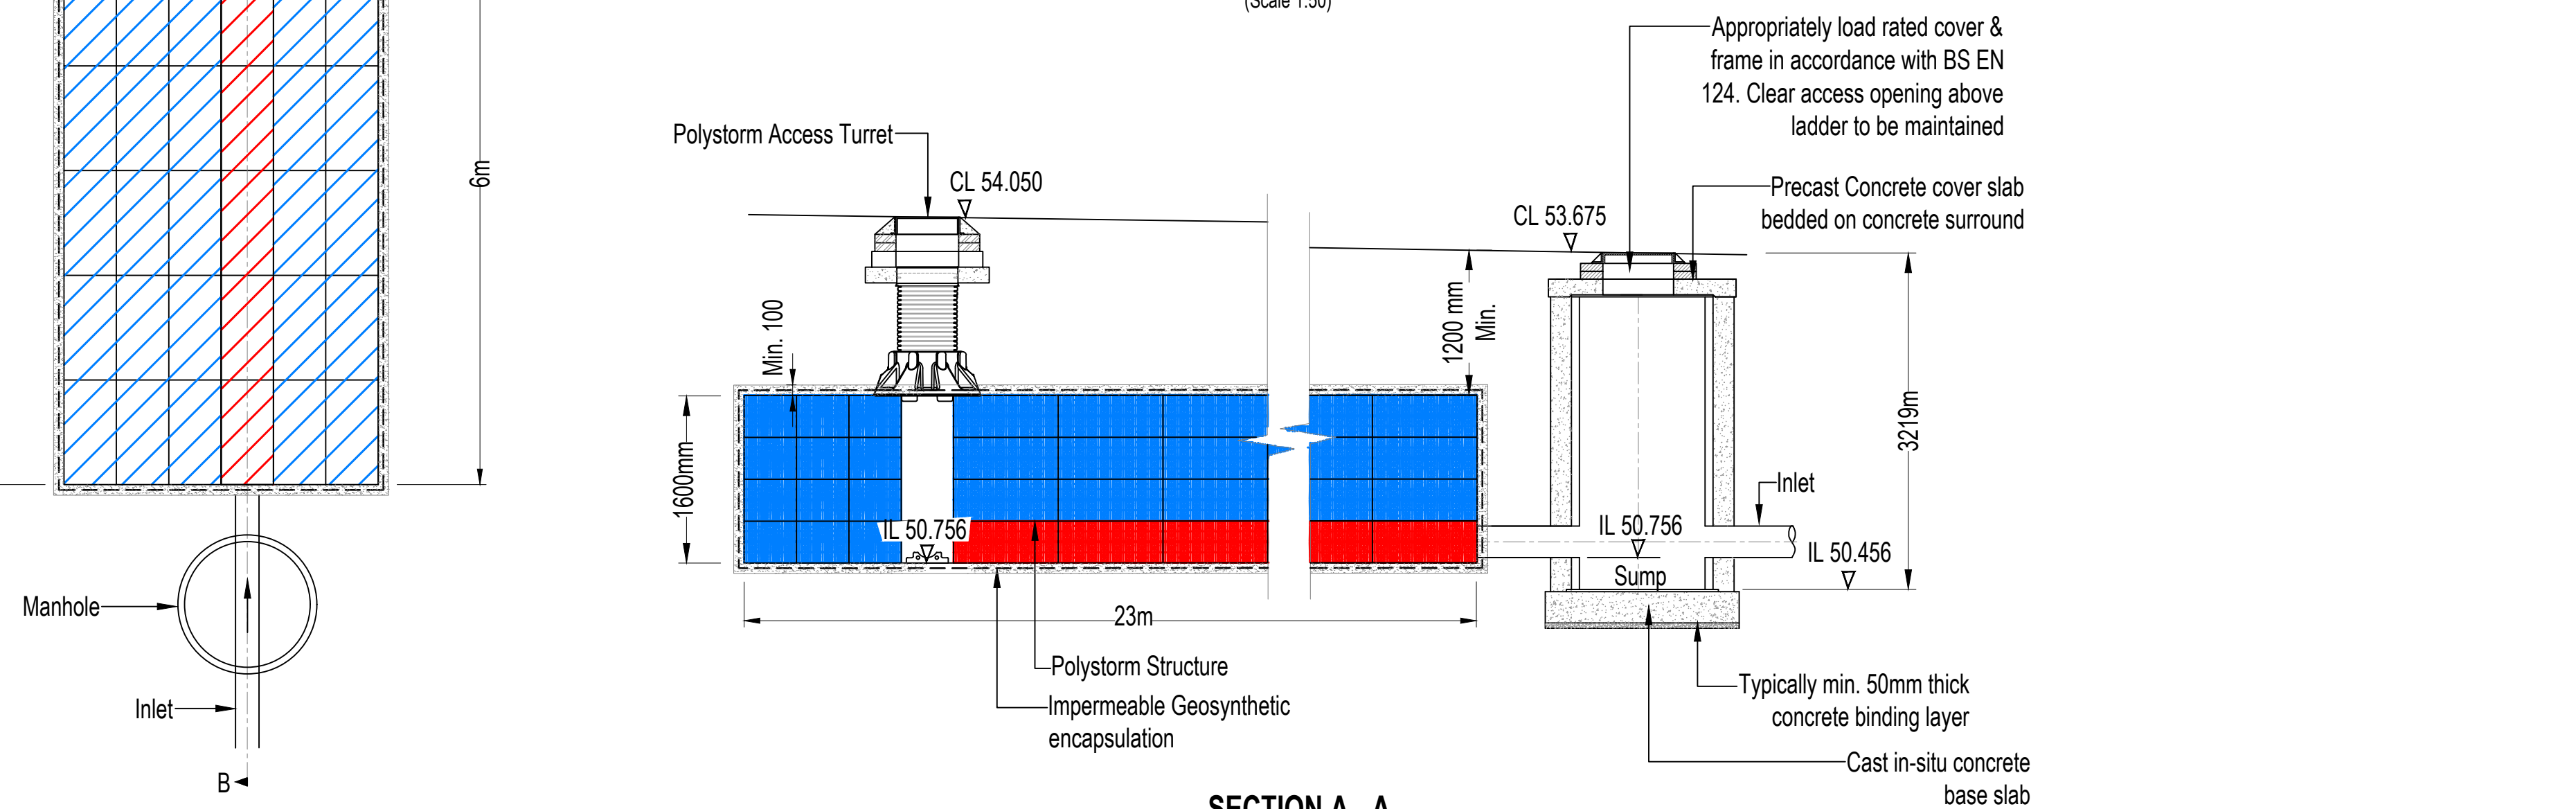

- GENERAL NOTES**
- THIS DRAWING TO READ IN CONJUNCTION WITH ALL RELEVANT STRUCTURAL AND ARCHITECTURAL DRAWINGS AND SPECIFICATIONS.
 - ALL DIMENSIONS TO BE CHECKED ON SITE BY THE CONTRACTOR / FABRICATOR PRIOR TO COMMENCEMENT OF WORKS.
 - ALL DIMENSIONS ARE IN MILLIMETRES UNLESS STATED OTHERWISE.
 - ALL WORKS TO BE CARRIED OUT IN STRICT ACCORDANCE WITH THE ENGINEER'S SPECIFICATIONS, RELEVANT BRITISH STANDARDS AND WHERE APPLICABLE LOCAL AUTHORITIES REQUIREMENTS.

P01	PRELIMINARY ISSUE	04.11.22	MG	SB
Rev	Description	Date	By	Chkd
Drawing Status				
PRELIMINARY DRAWING				
Client LOVELL				
Project MILES PLATTING 7.5B MANCHESTER				
Drawing Title CELLULAR ATTENUATION STRUCTURE				
Date	NOV '22	Drawn By	MG	Checked By
Scale at A1	AS SHOWN	Project Number	32455	Revision
Sheet Number	32455-SUT-ZZ-XX-DR-C-6210			P01