


plan as proposed

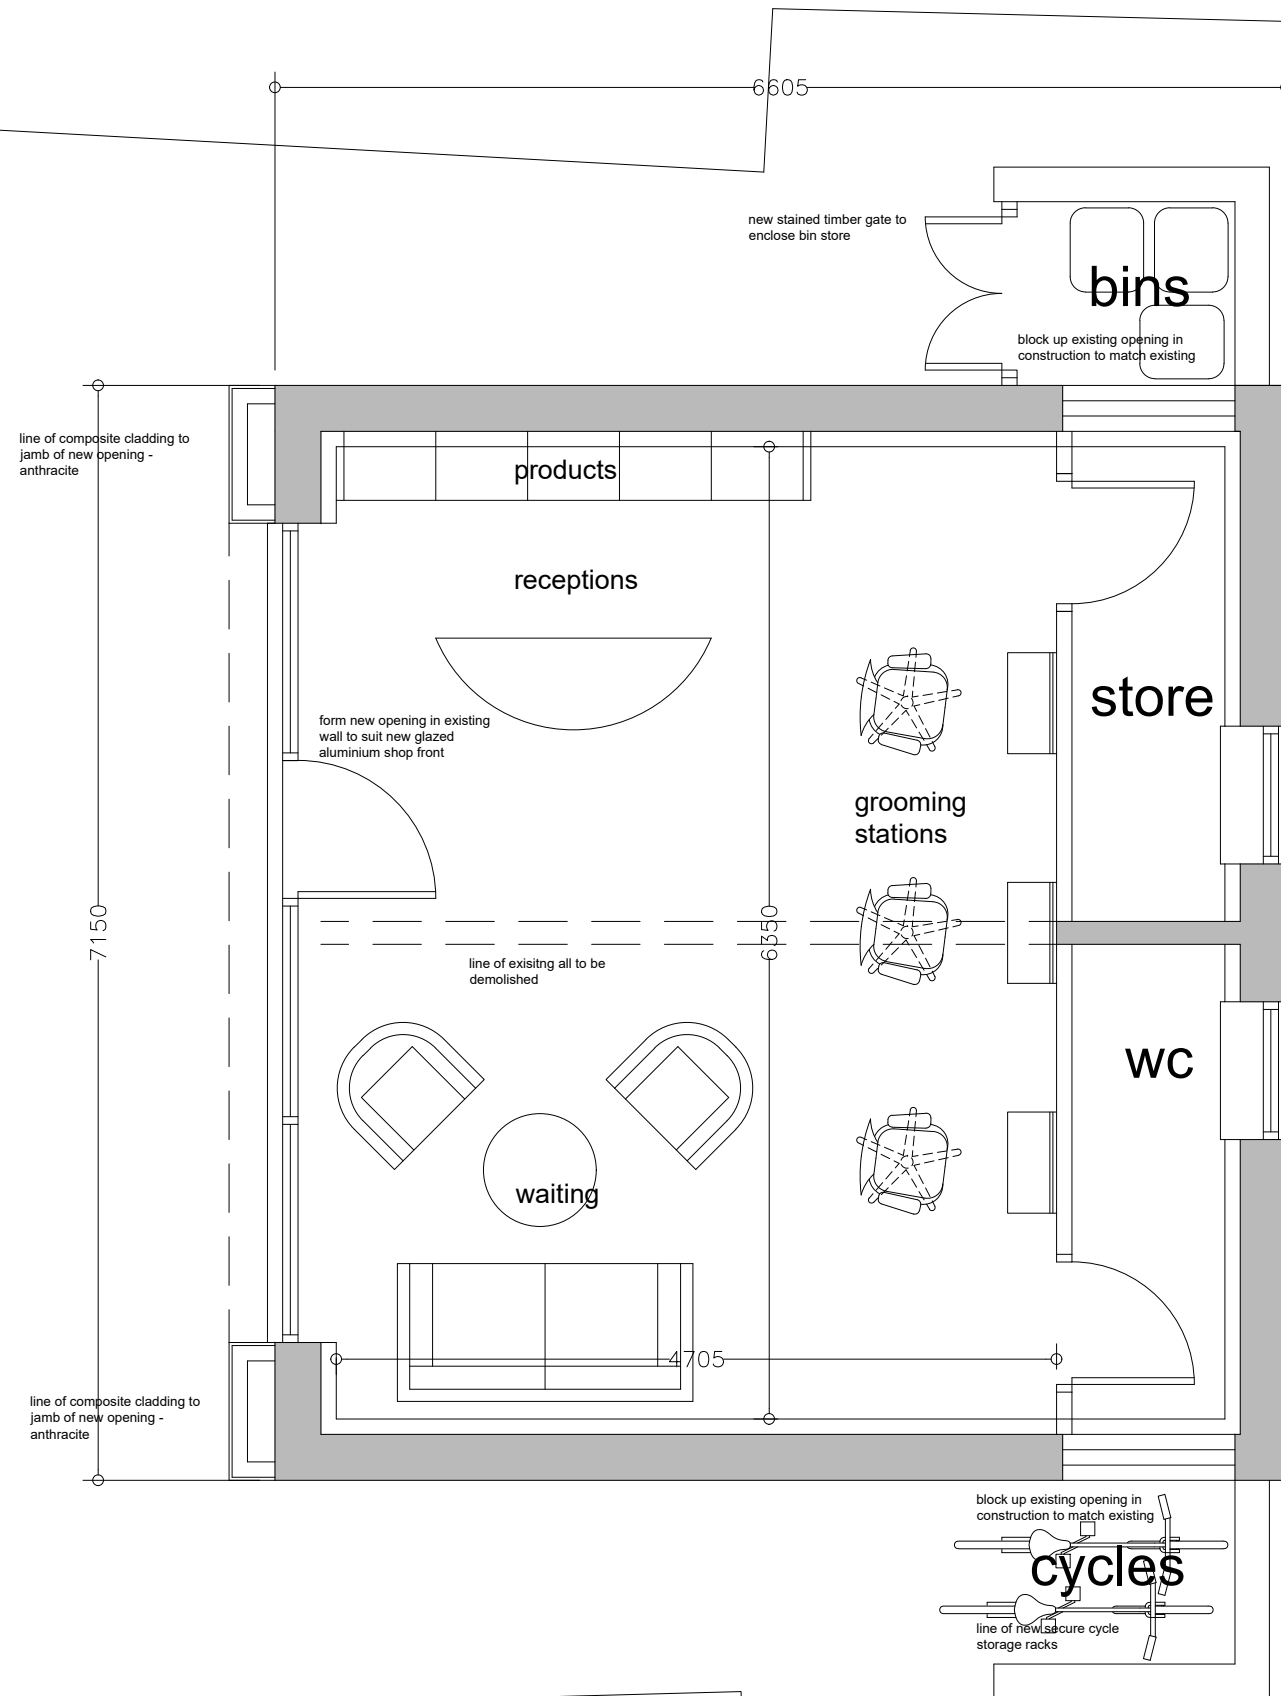

REV:	DATE:	DRAWN BY:	DETAILS:
-	-	-	-

M20 PROPERTY

PROJECT: Proposed alterations site at former Public Toilet, Princess Parkway plan as proposed			
DATE: Mar 23	DRAWN BY: SWF	CHECKED BY:	
SCALE: 1:50@A3	DRAWING NO: 714-74-310P	REV:	