


© SimpsonHaugh 2023

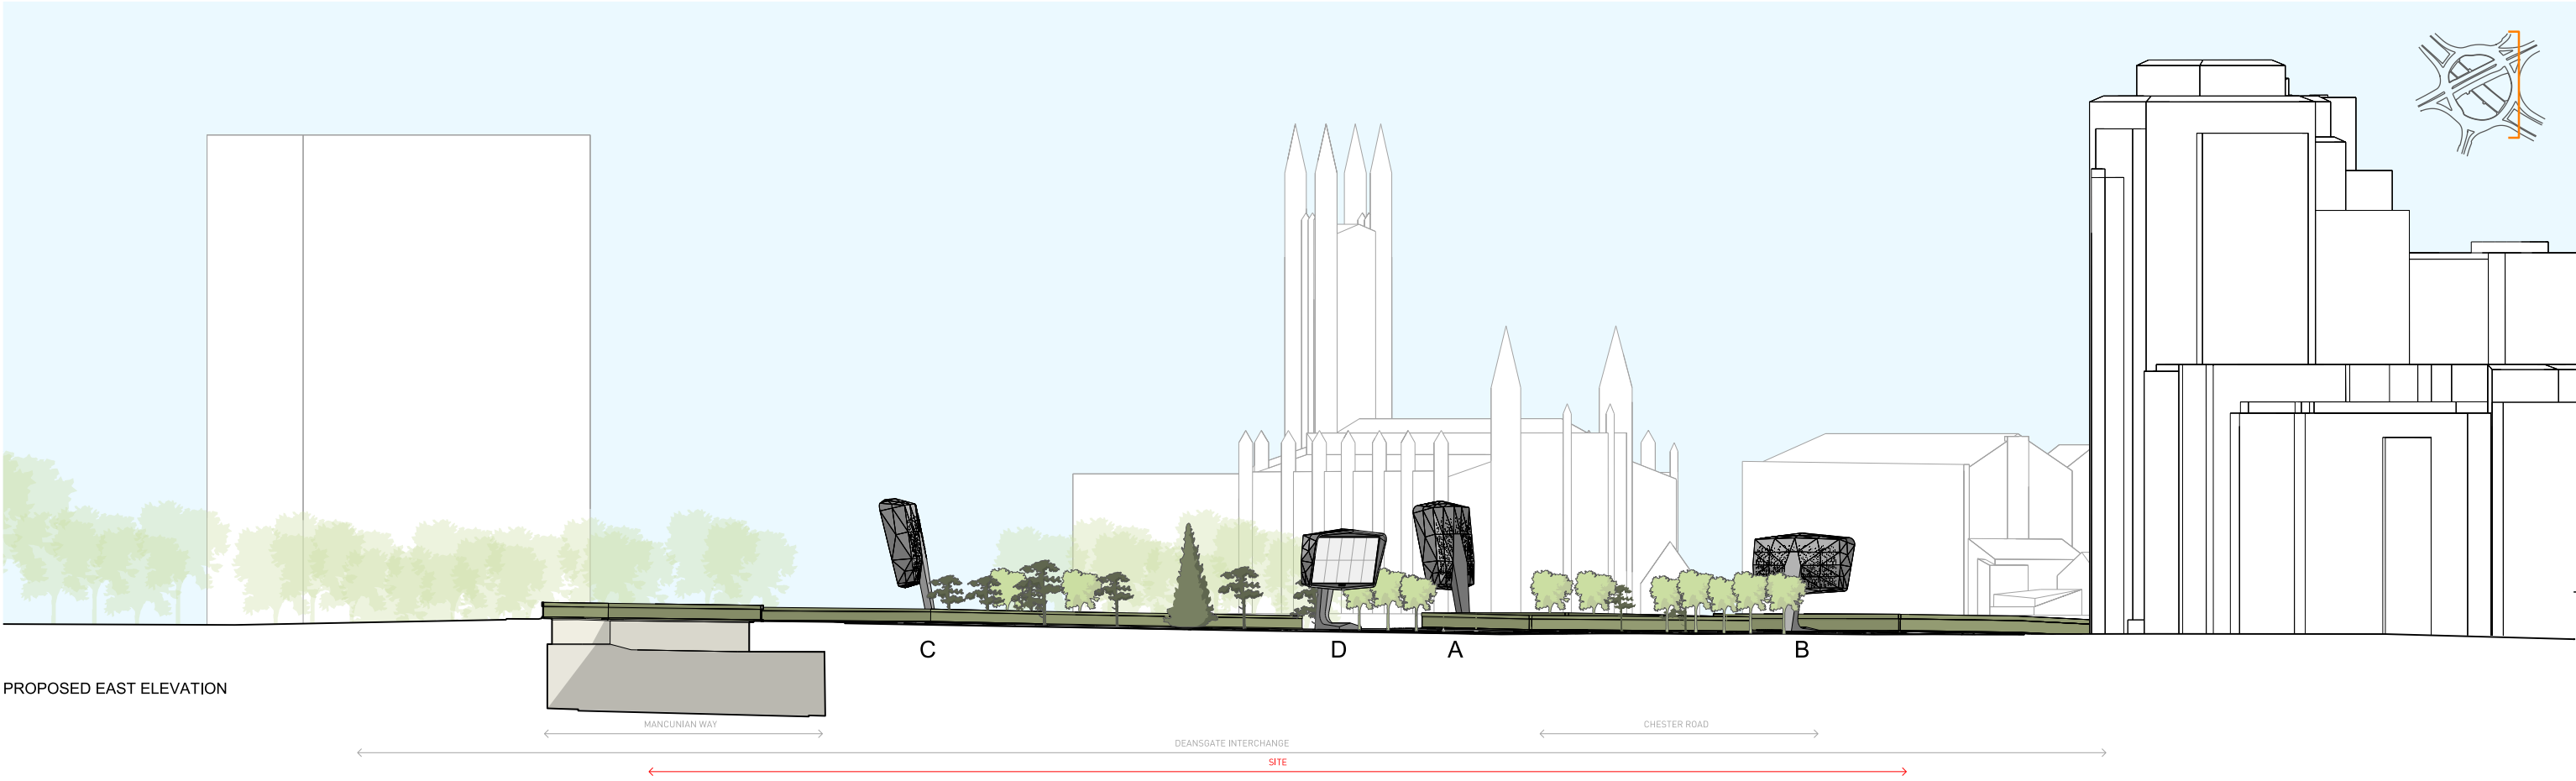

This drawing is copyright Do not scale off dimensions. All dimensions to be checked on site by contractor. Contractor to report any dimensional discrepancies, errors or omissions prior to commencing on site.	NOTE: 05101525m	NORTH	Rev Date Description P01 27-01-2023 Planning Issue	Project Title Chester Road Roundabout	Drawing Title Proposed East & West Site Elevations	MANCHESTER Riverside, 4 Commercial St Manchester M15 4PC +44 (0)161 835 2345 www.simpsonhaugh.com LONDON 5-8 Roberts Place London EC1R 8BB +44 (0)20 7549 4000 mail@simpsonhaugh.com
			Job No 10293	Scale 1:250@A1 / 1:500@A3	Date January 2023	
			Status Planning	Drawing No 10293-SHP-A-B5D7-G100-EL-XX-002	Revision P01	