RTBC_1311
Site Layout & Logistcs Plan
Normal Operation
REV 1

KEY
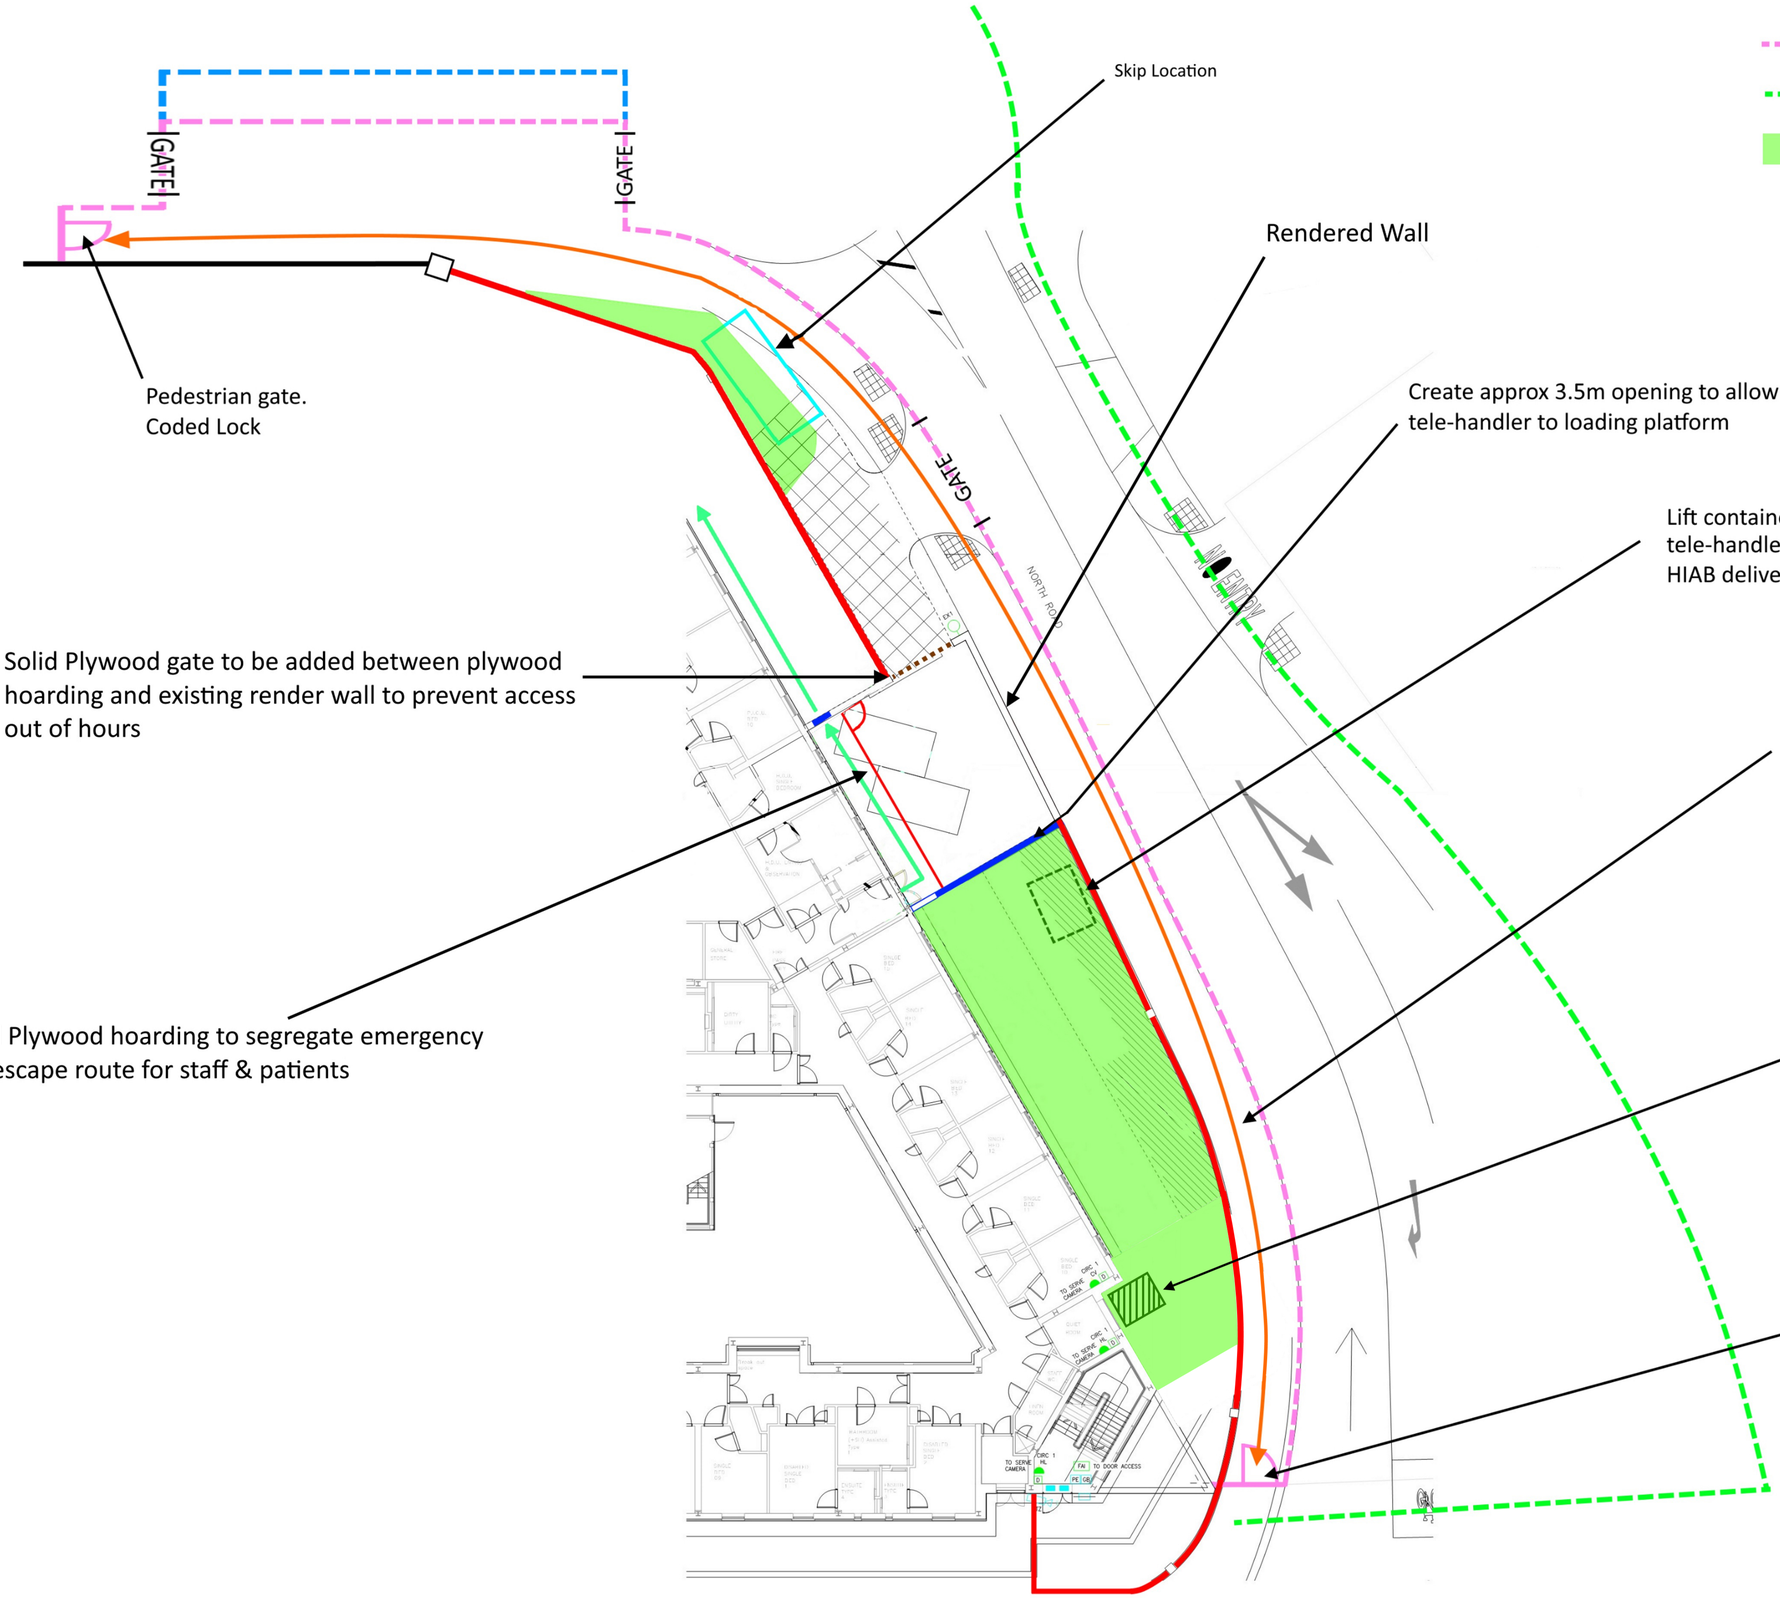
- OPERATIVES ROUTE
- SOLID PLYWOOD HOARDING
- EXTENDED HERAS FENCING FOR DELIVERY
- HERAS FENCING BOUNDARY
- PEDESTRIAN ROUTE AVOIDING WORKS
- REMOVAL OF LANDSCAPING WITH SUITABLE SUB BASE INSTALLED FOR TRAFFIKING 200MM MOT COMPACTED IN 10MM LAYERS. TO PROVIDE SOLID SUB-BASE FOR TRAFFIC & REDUCE CONTAMINATION OF AREAS OUTSIDE OF SITE. SUPPORTED BY VEHICLE INSPECTION & WASH DOWN ON EXIT