




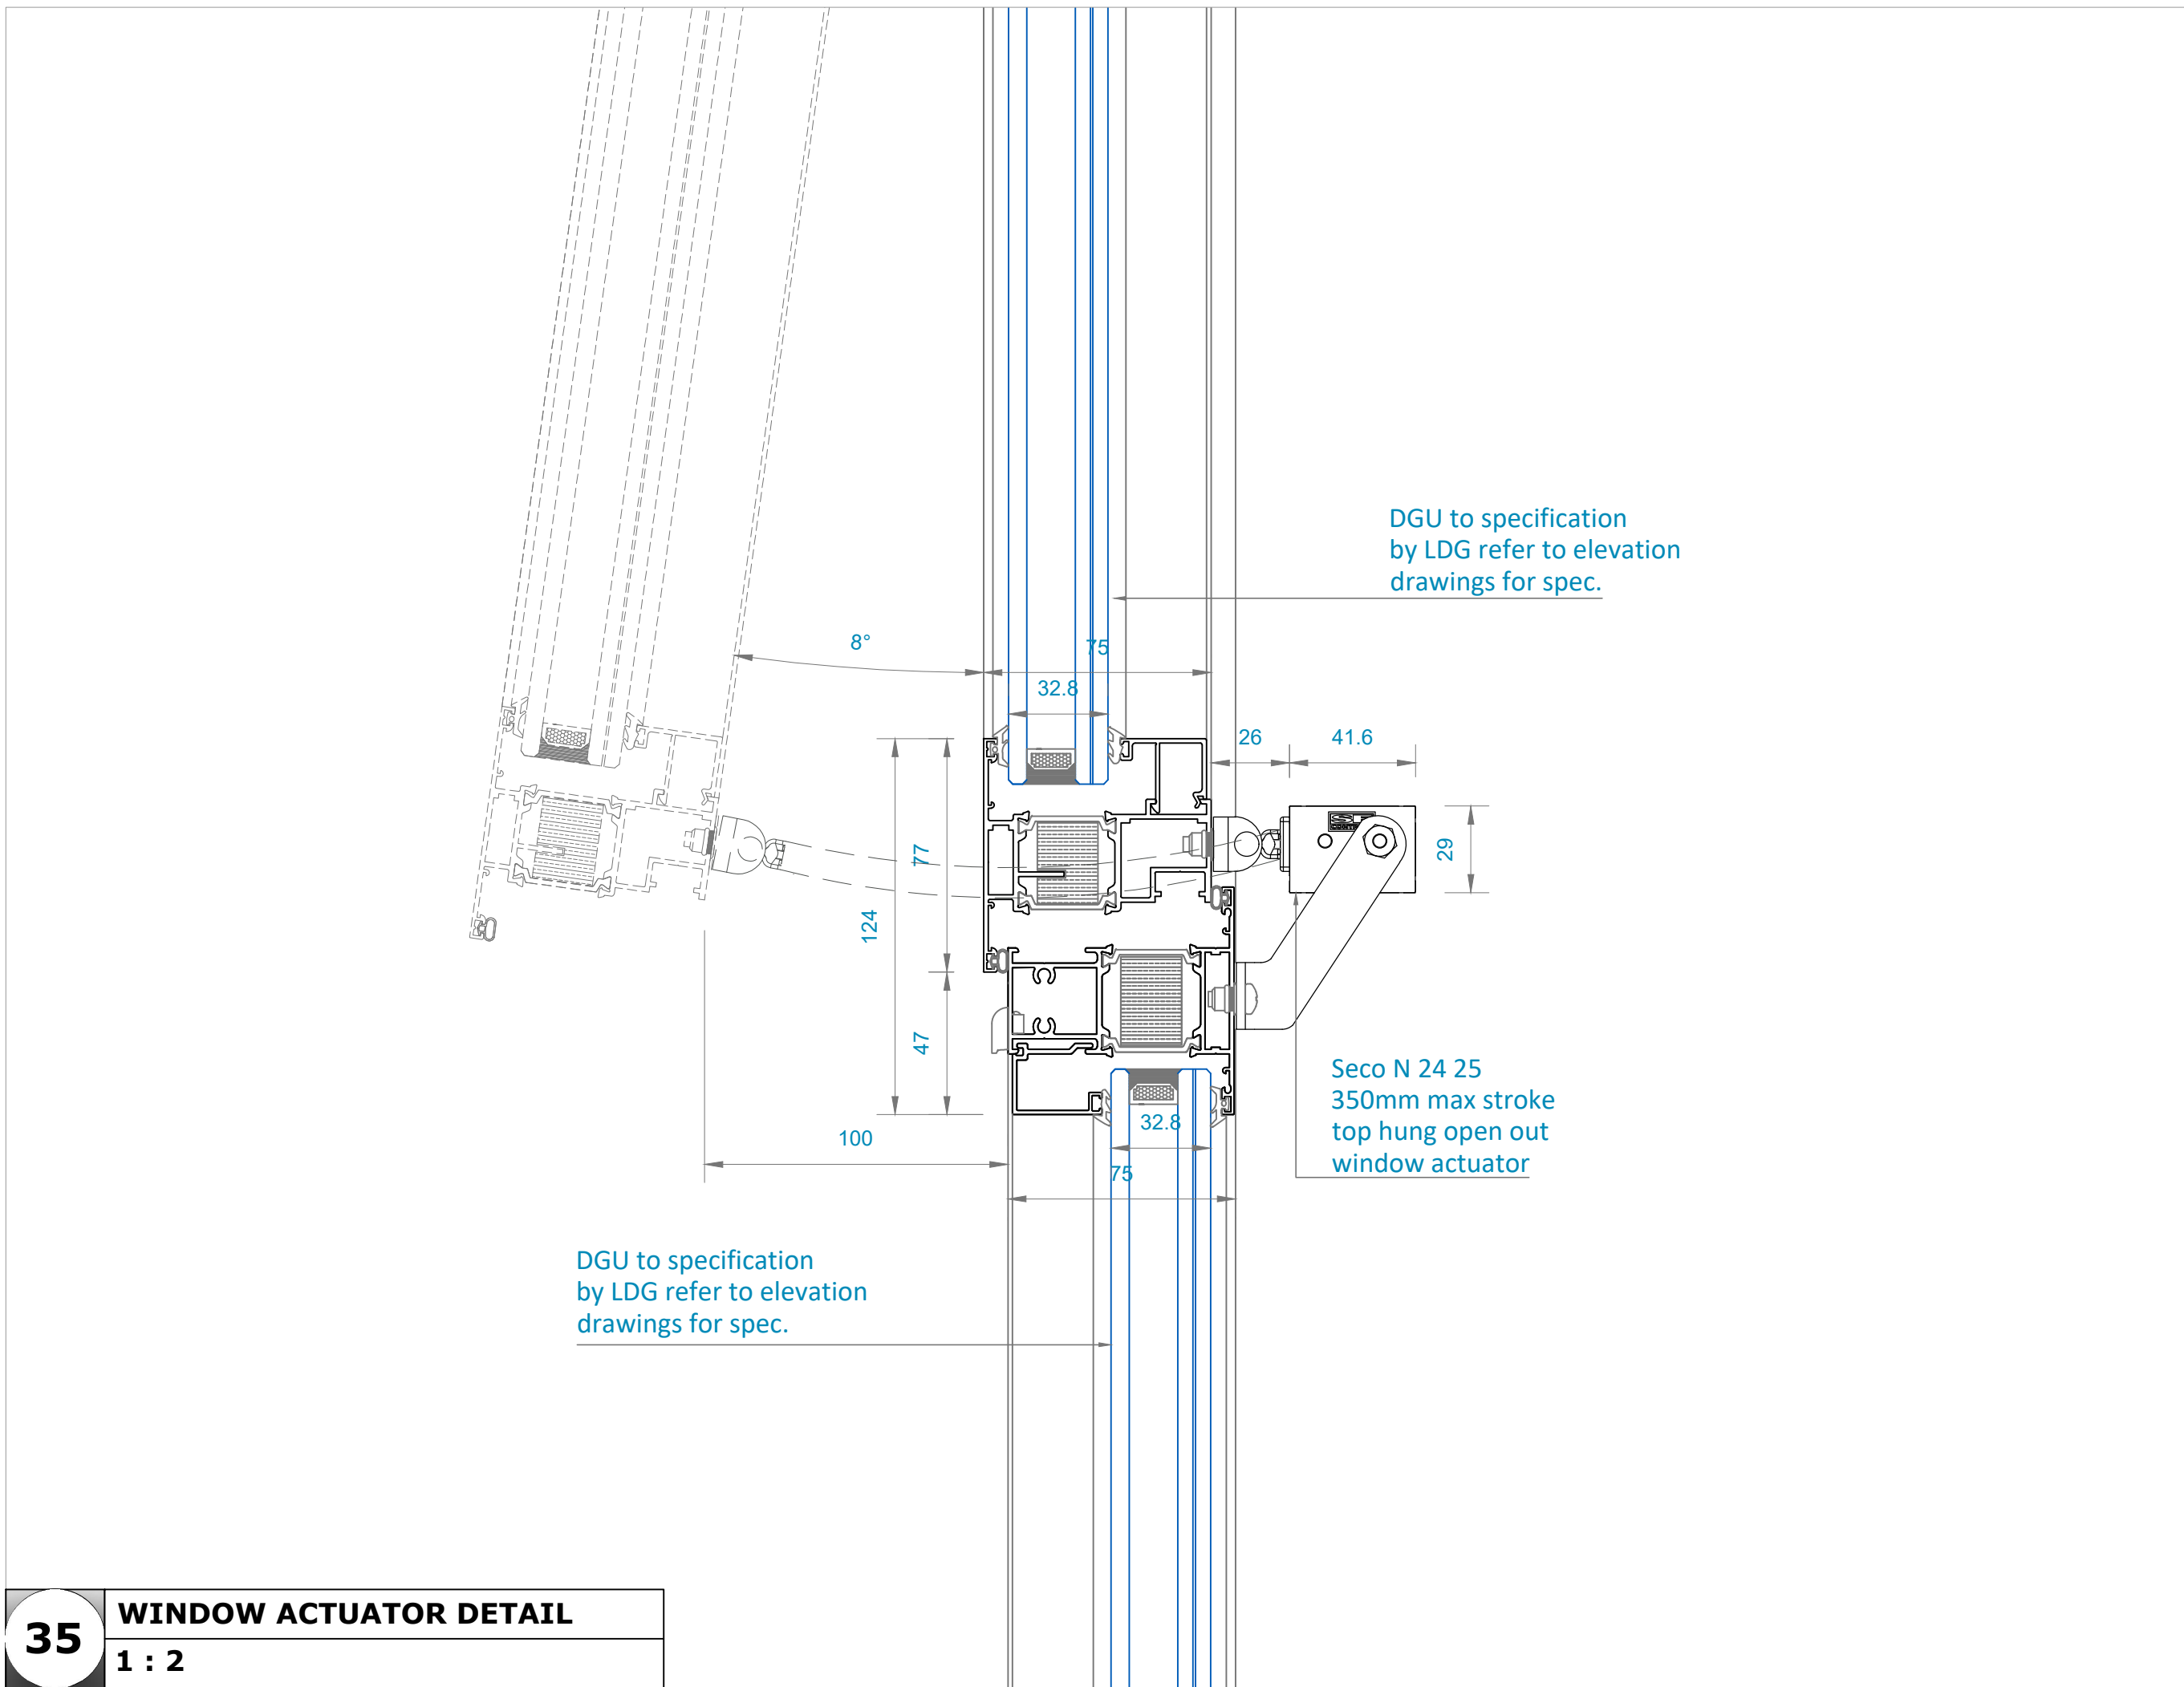


35 WINDOW ACTUATOR DETAIL
1 : 2

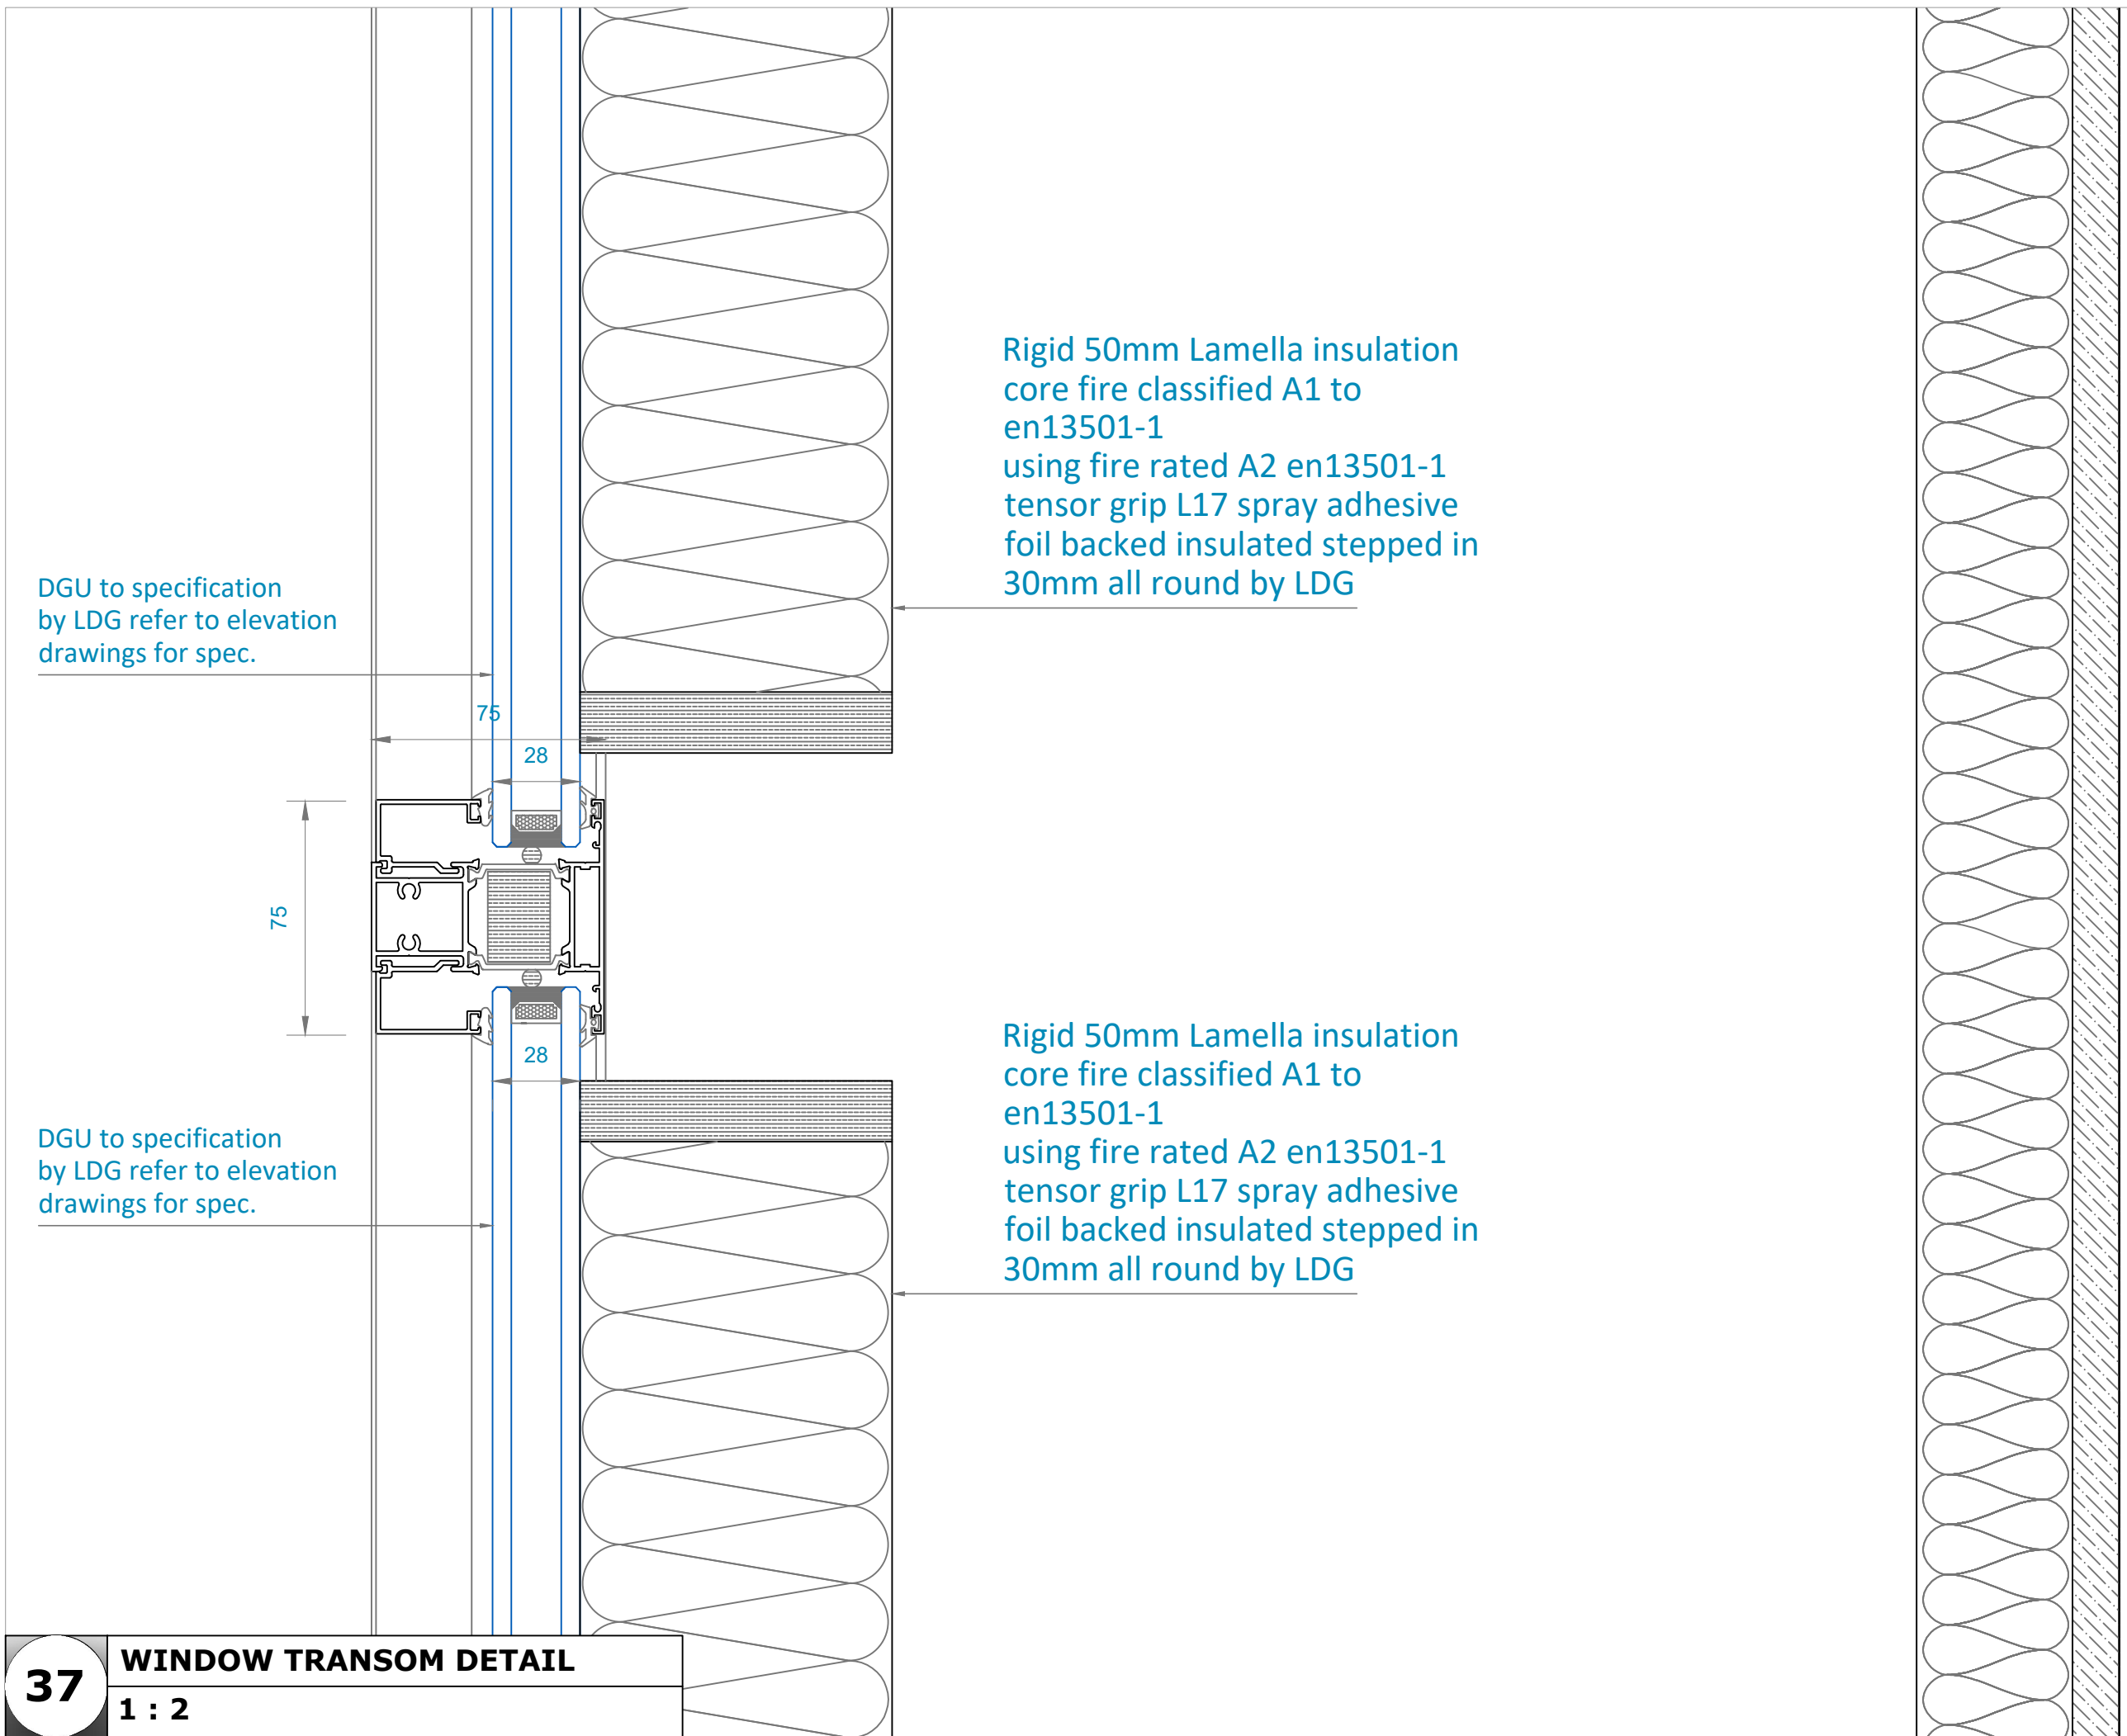

37 WINDOW TRANSOM DETAIL
1 : 2

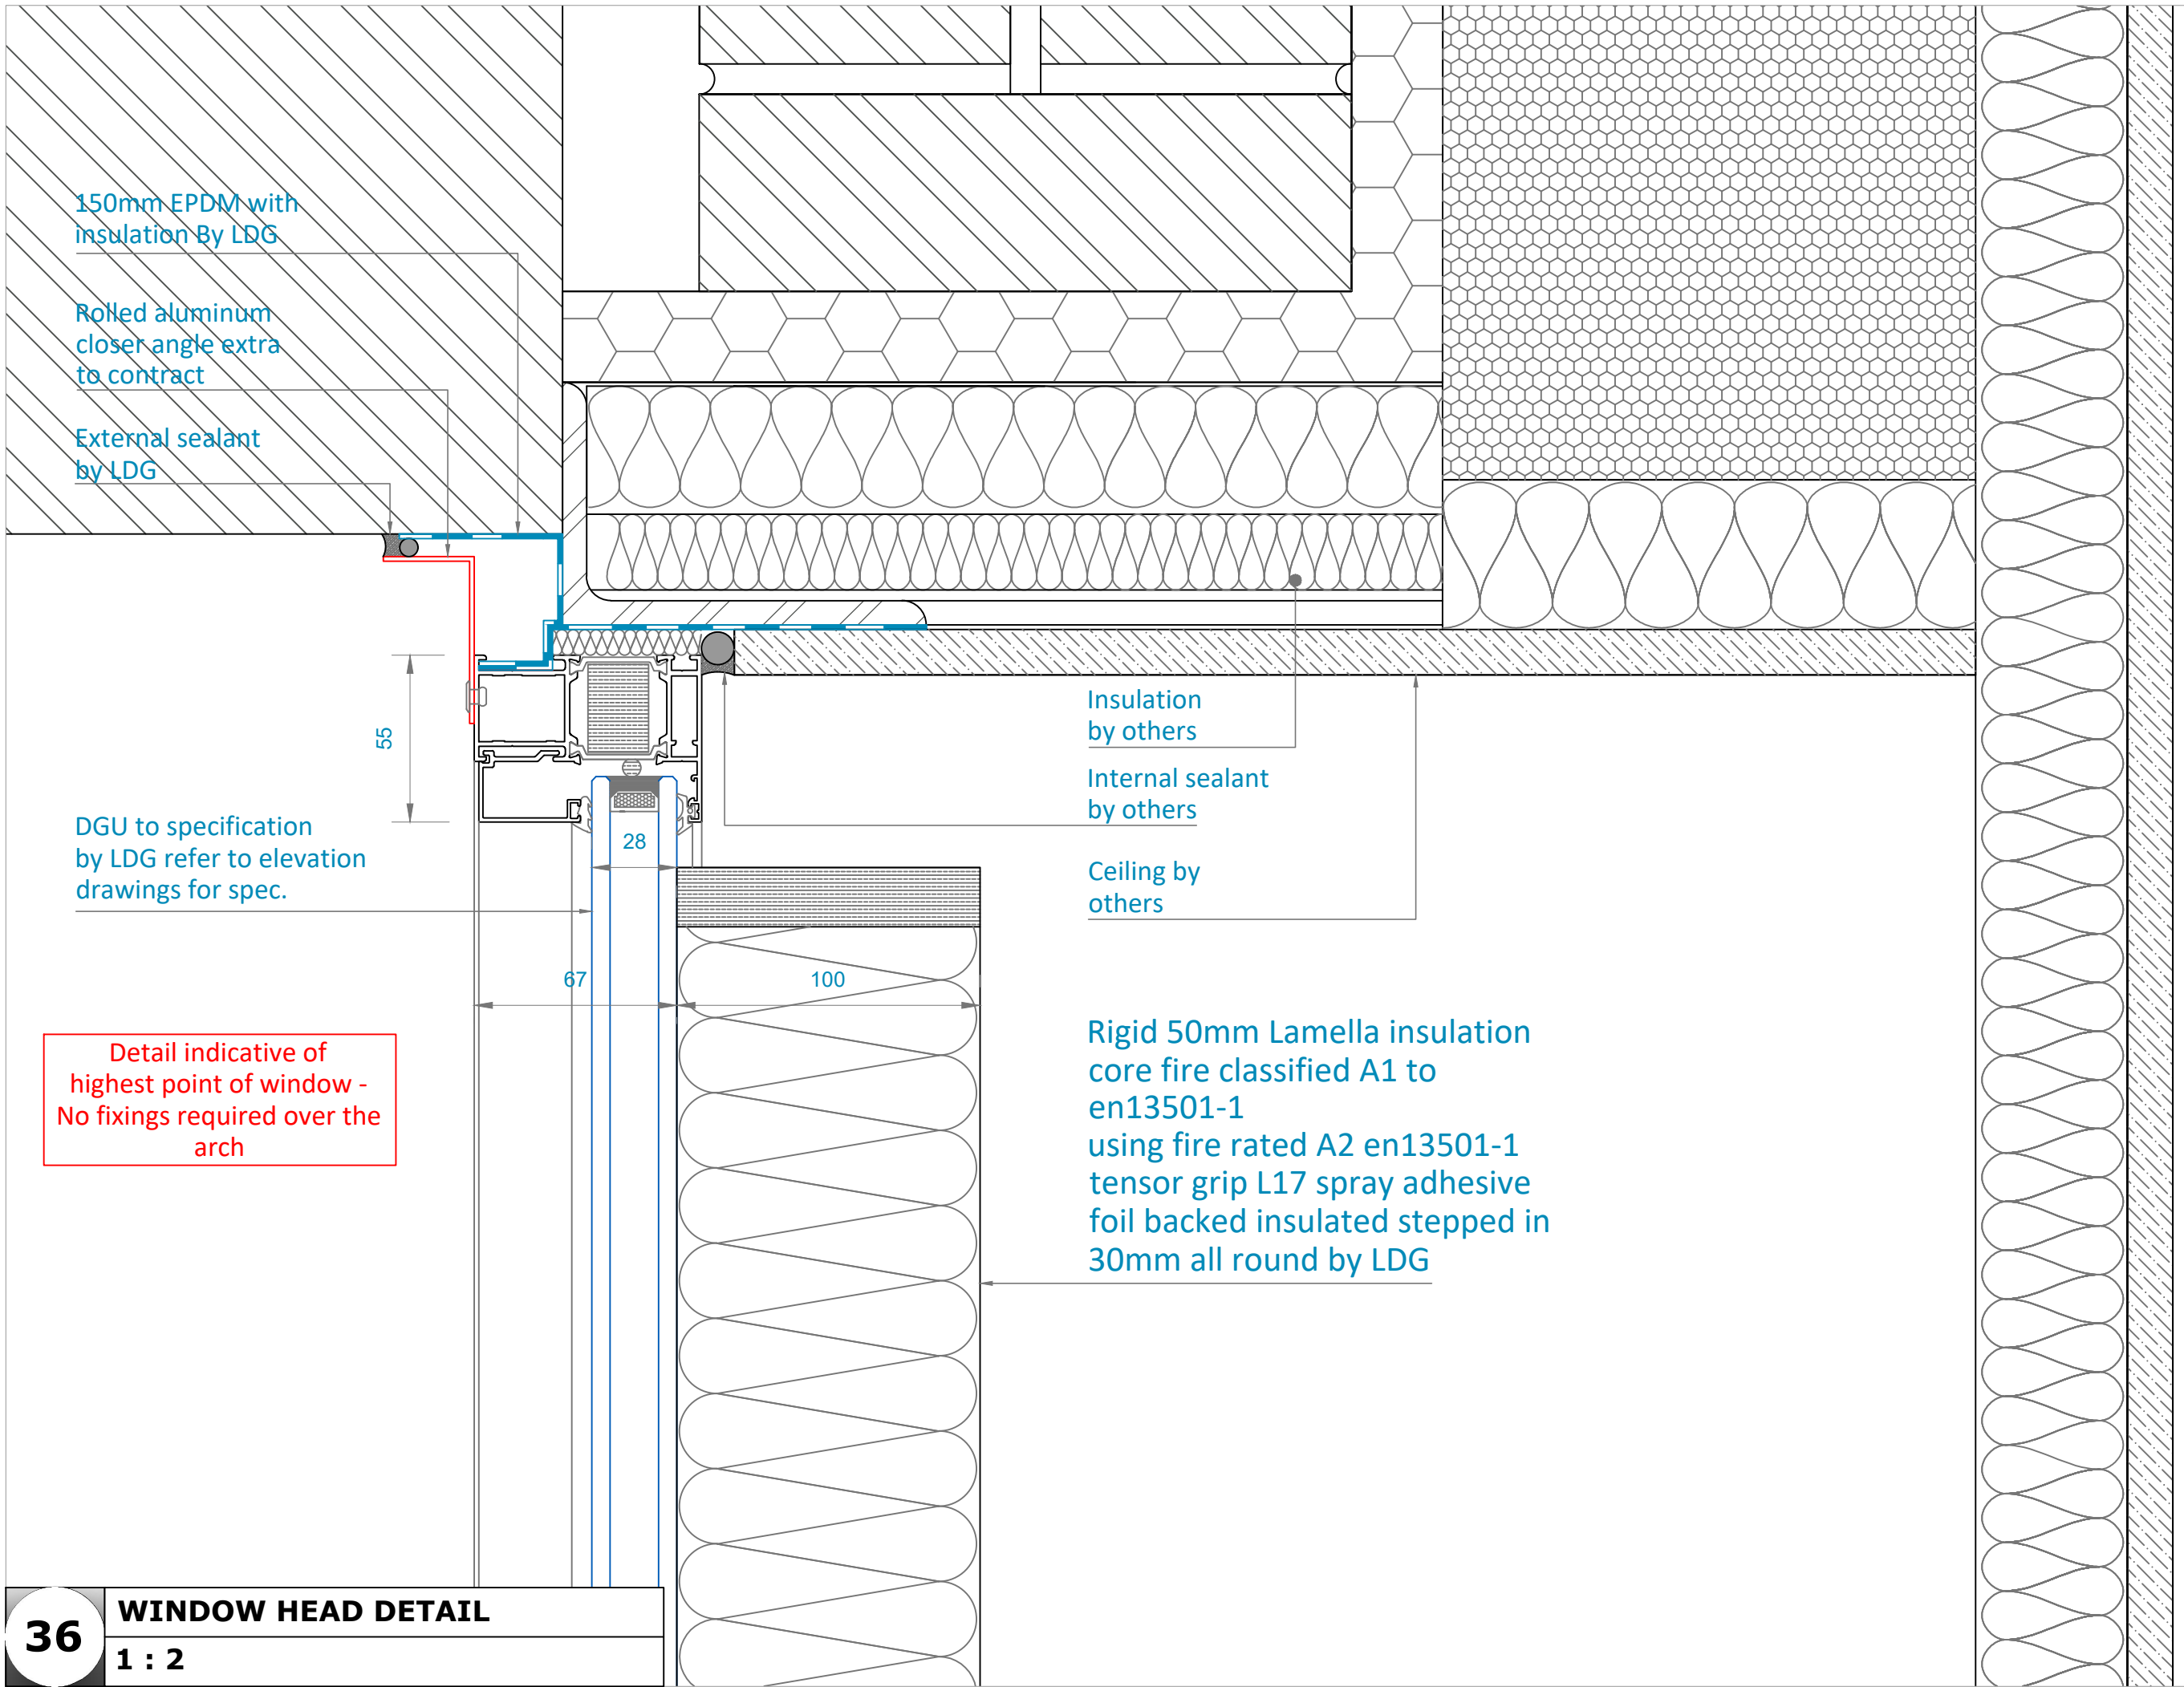

36 WINDOW HEAD DETAIL
1 : 2

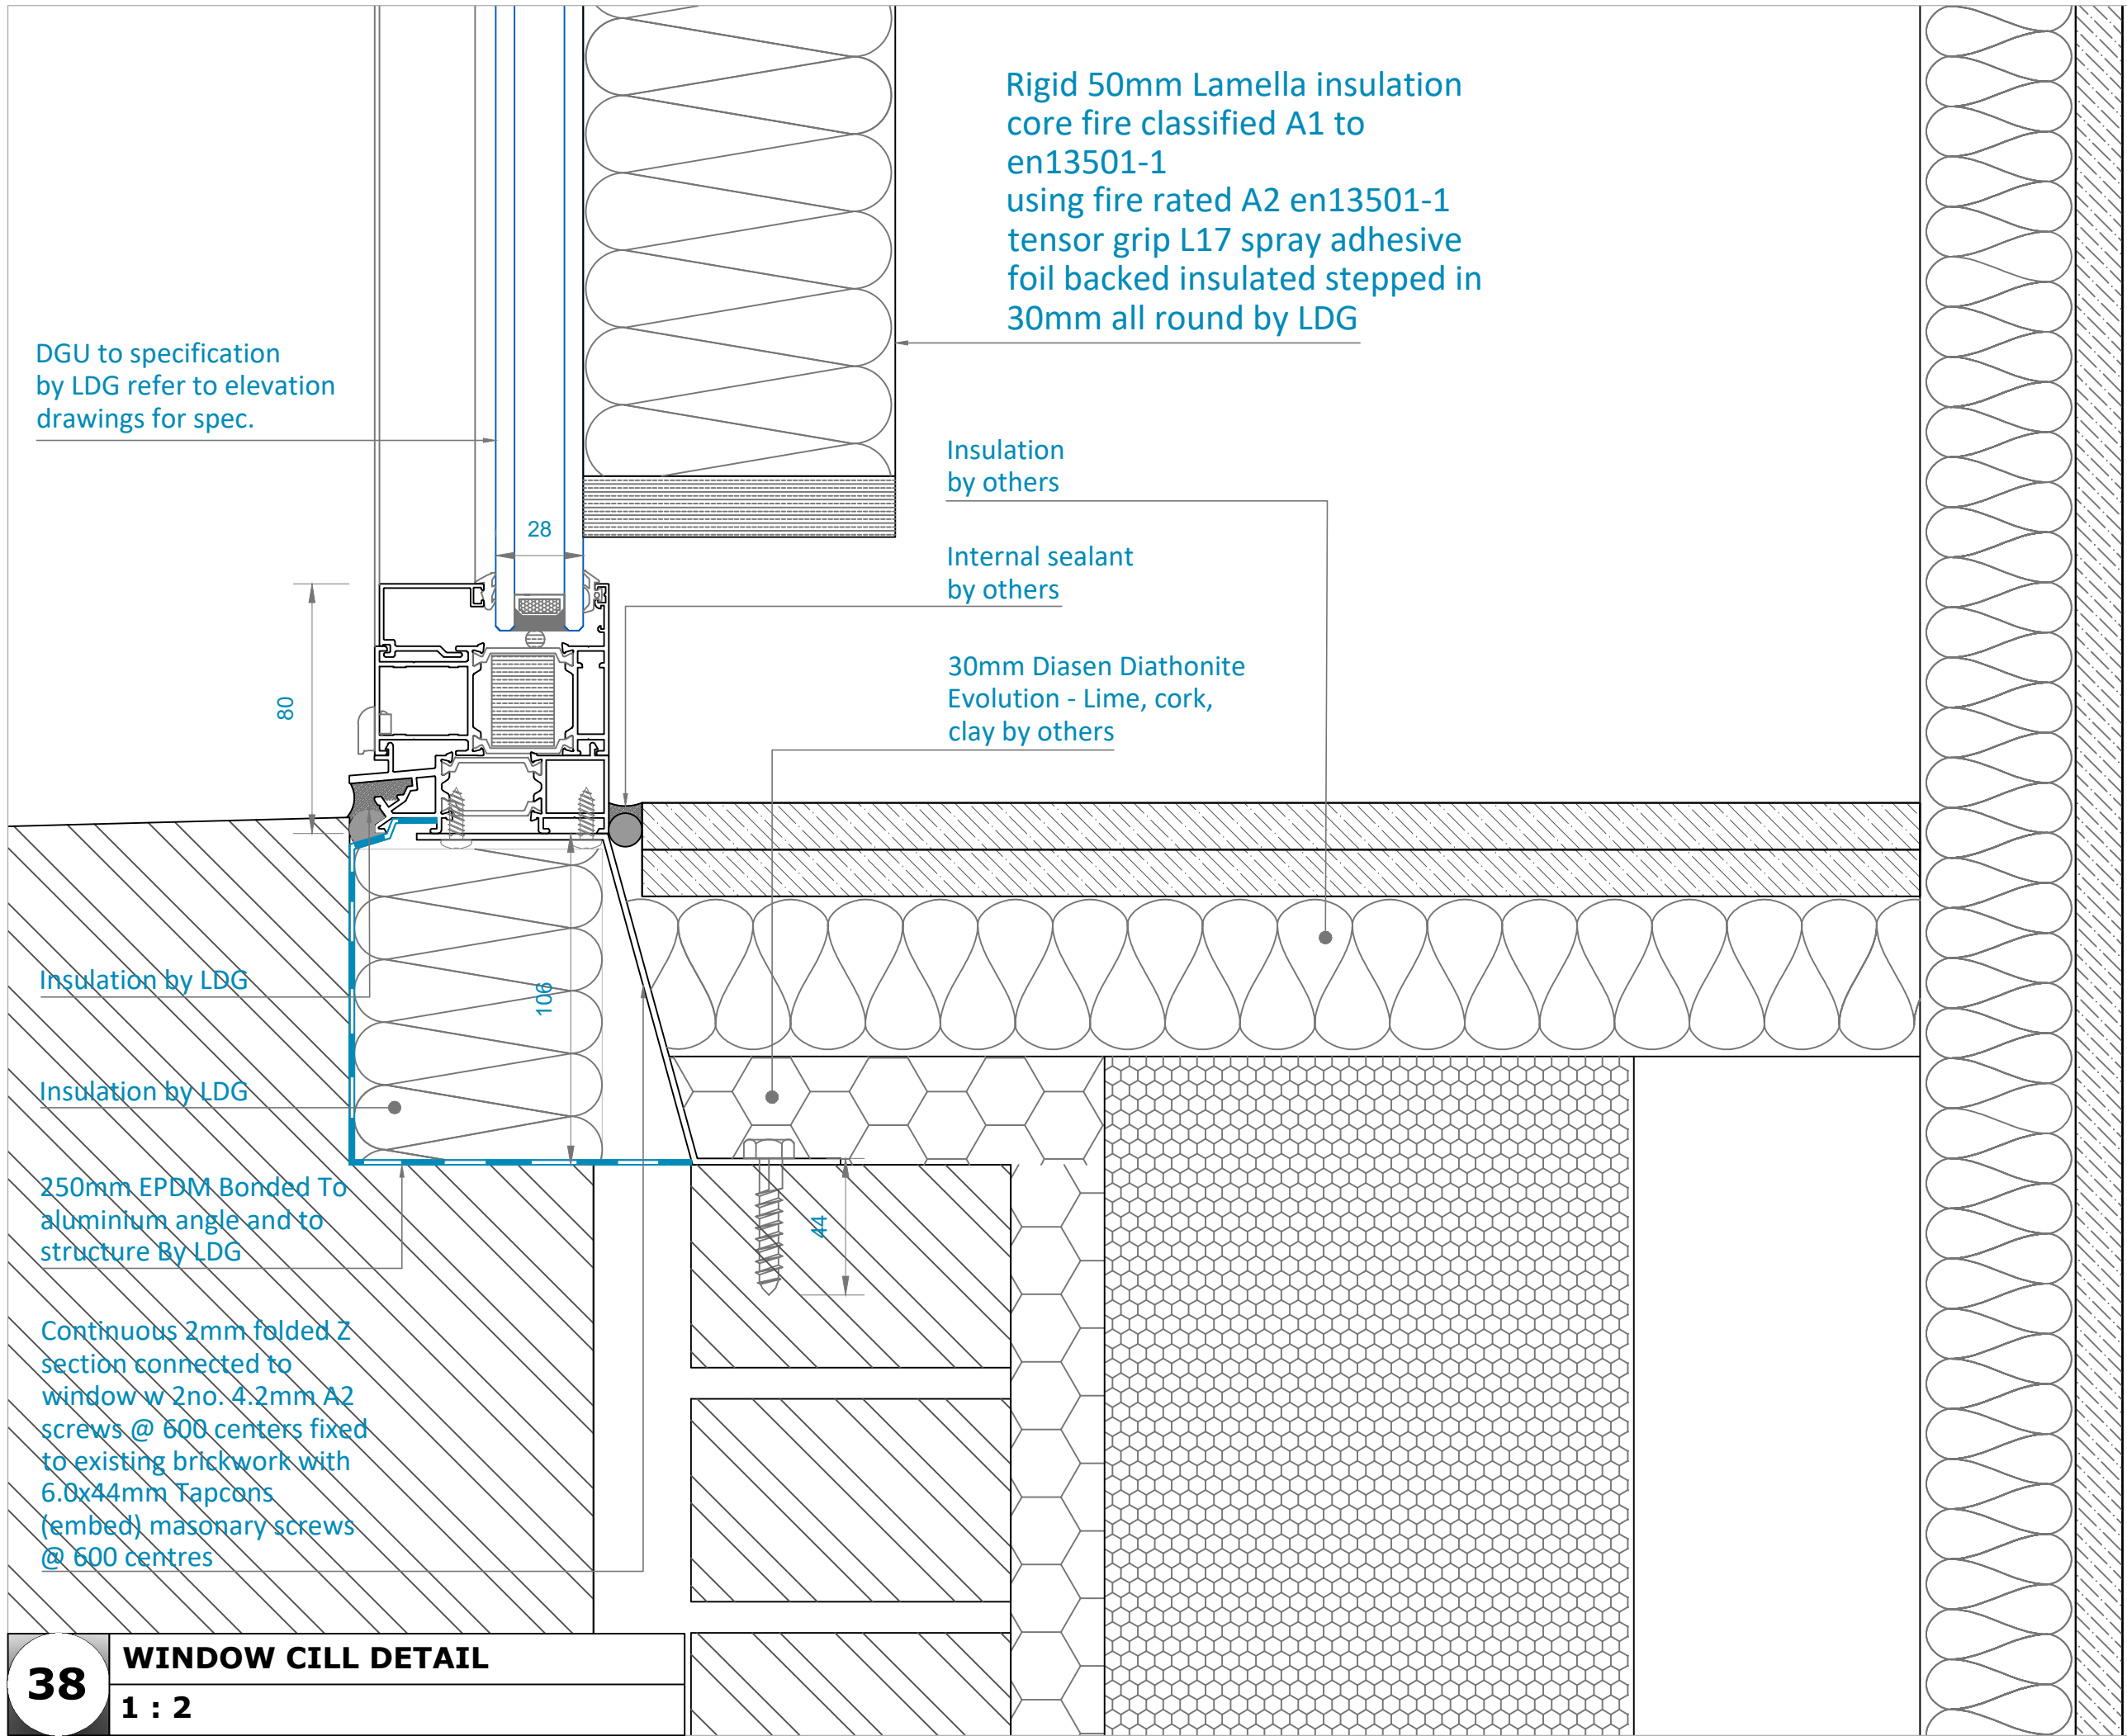

38 WINDOW CILL DETAIL
1 : 2

P01	FIRST SUBMISSION	11.11.2022
REV	DESCRIPTION	DATE
ARCHITECT	BUTTRESS LTD.	
CONTRACTOR	ERIC WRIGHT GROUP	
ISSUE PURPOSE	FOR APPROVAL	
LDG Contracts Ltd. Havelock Street Preston PR1 7NL TEL: 01772 200002/3 FAX: 01772 258789		
		
PROJECT	ANCOATS DISPENSARY	
TITLE	EXISTING FACADE WINDOW DETAILS	
JOB NO.	109064	SCALE 1 : 2 @ A1
DRAWN BY	R BUNTING	DATE 11.11.2022
CHECKED BY	M WAINRIGHT	STATUS
DRAWING NO:	PROJECT ORIGINATOR ZONE LEVEL TYPE ROLE NUMBER	REV.
210005 - LDG - ZZ - ZZ - DR - Y - 210		P01