


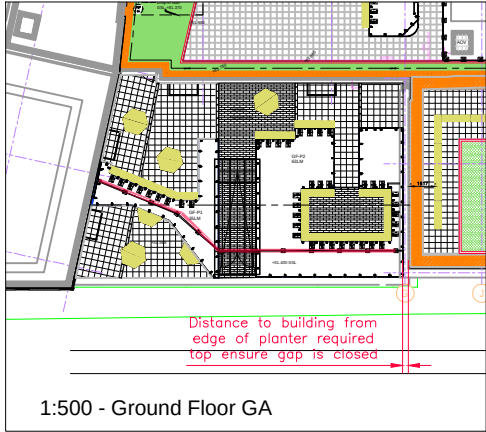


Access control to be determined.

Security fence line comprising of
10No. Fence posts and panels
and 1No. DL manual Gate

LOCKING DEVICE TO BE
DETERMINED BY CLIENT.
(ie, Barrel Key, digipad
or Padlock entry)

1965 NOMINAL CLEAR OPENING AT 90°

Signage added to fence panels.
'Ancoats Gardens'.
Client to specify font type and type case.

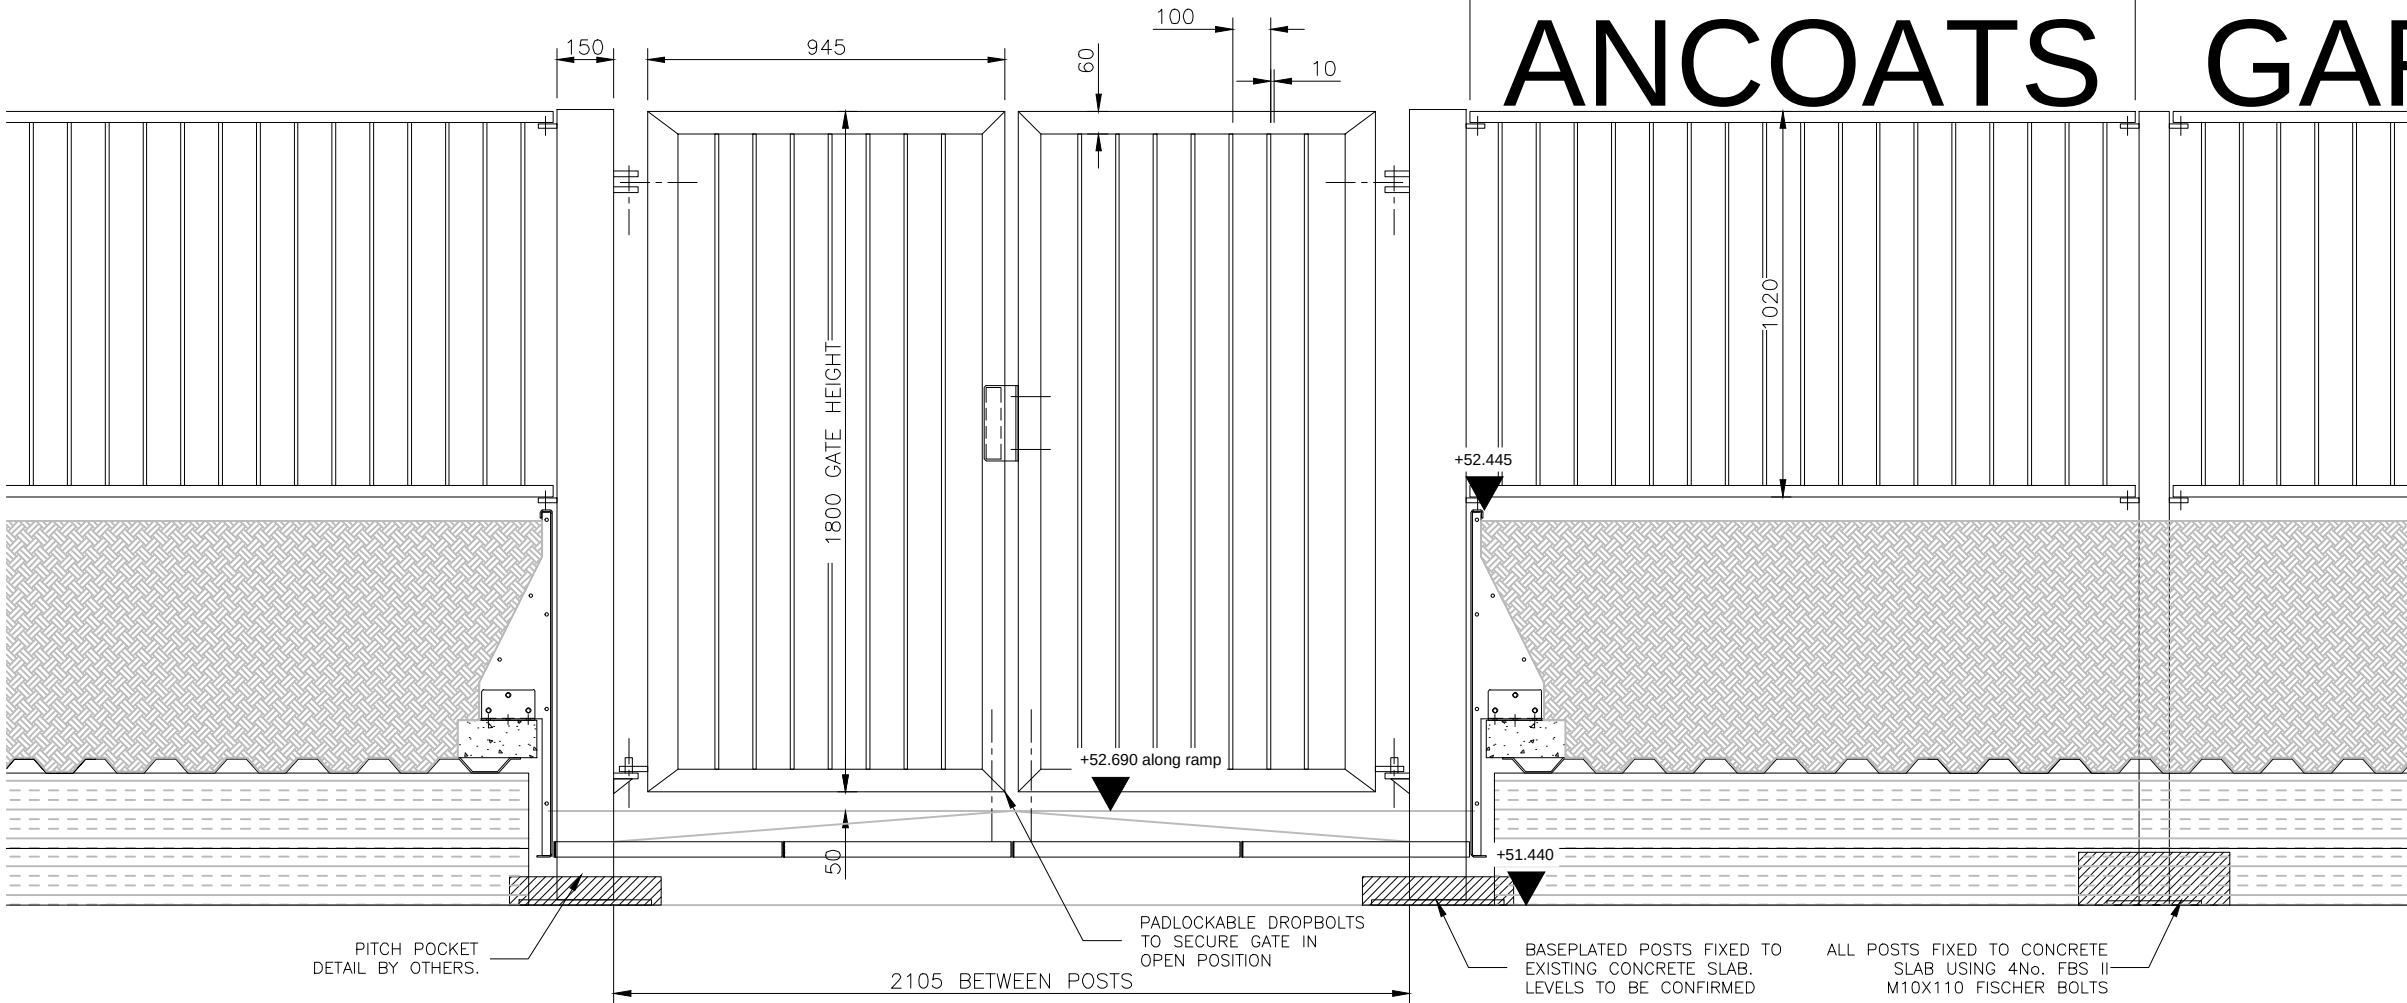

Notes:

1. THE COPYRIGHT OF THIS DRAWING IS VESTED IN URBAN ROOFSCAPES AND IT MAY NOT BE REPRODUCED IN WHOLE OR PART OR USED FOR THE MANUFACTURE OF ANY ARTICLE WITHOUT THE EXPRESS PERMISSION OF THE COPYRIGHT HOLDERS.
2. WORK TO FIGURED DIMENSIONS ONLY.
3. THIS DRAWING IS TO BE READ IN CONJUNCTION WITH ALL RELEVANT ARCHITECT'S, SERVICE ENGINEER'S AND UR DRAWINGS AND SPECIFICATIONS.

Materials:
Gate Posts - 150x150x4 SHS
Fence Post - 80x80x3.6 SHS
Post Lugs - 15mm Thk Plate
Gate Frame - 80x60x3 RHS
80x80x3 RHS
Pales - 10mm Flat Bar
Fence Rails - 60x40x2 RHS
Baseplate - 15mm Thk Plate

Finish:
All Posts to be Galv & primed/PPC
Fence and gate panels to be Primed and
PPC RAL 7006 Beige Grey Matt

C00		LF	08.08.22
P01	Signage added and opening amended	LF	12.07.22
REV:	DESCRIPTION:	BY:	DATE:
STATUS:	FOR CONSTRUCTION		

DRAWN BY:



CLIENT:

ARCHITECT:

SITE:
Ancoats
Rochdale Rd, Manchester

TITLE:
Ground Floor
Security Gates and Fence

SCALE AT A3: 1: 20	DATE: 08.08.22	DRAWN: LF	CHECKED:
DRAWING NO: ANC-UR-0422-GF-GATES	REVISION: C 00		