



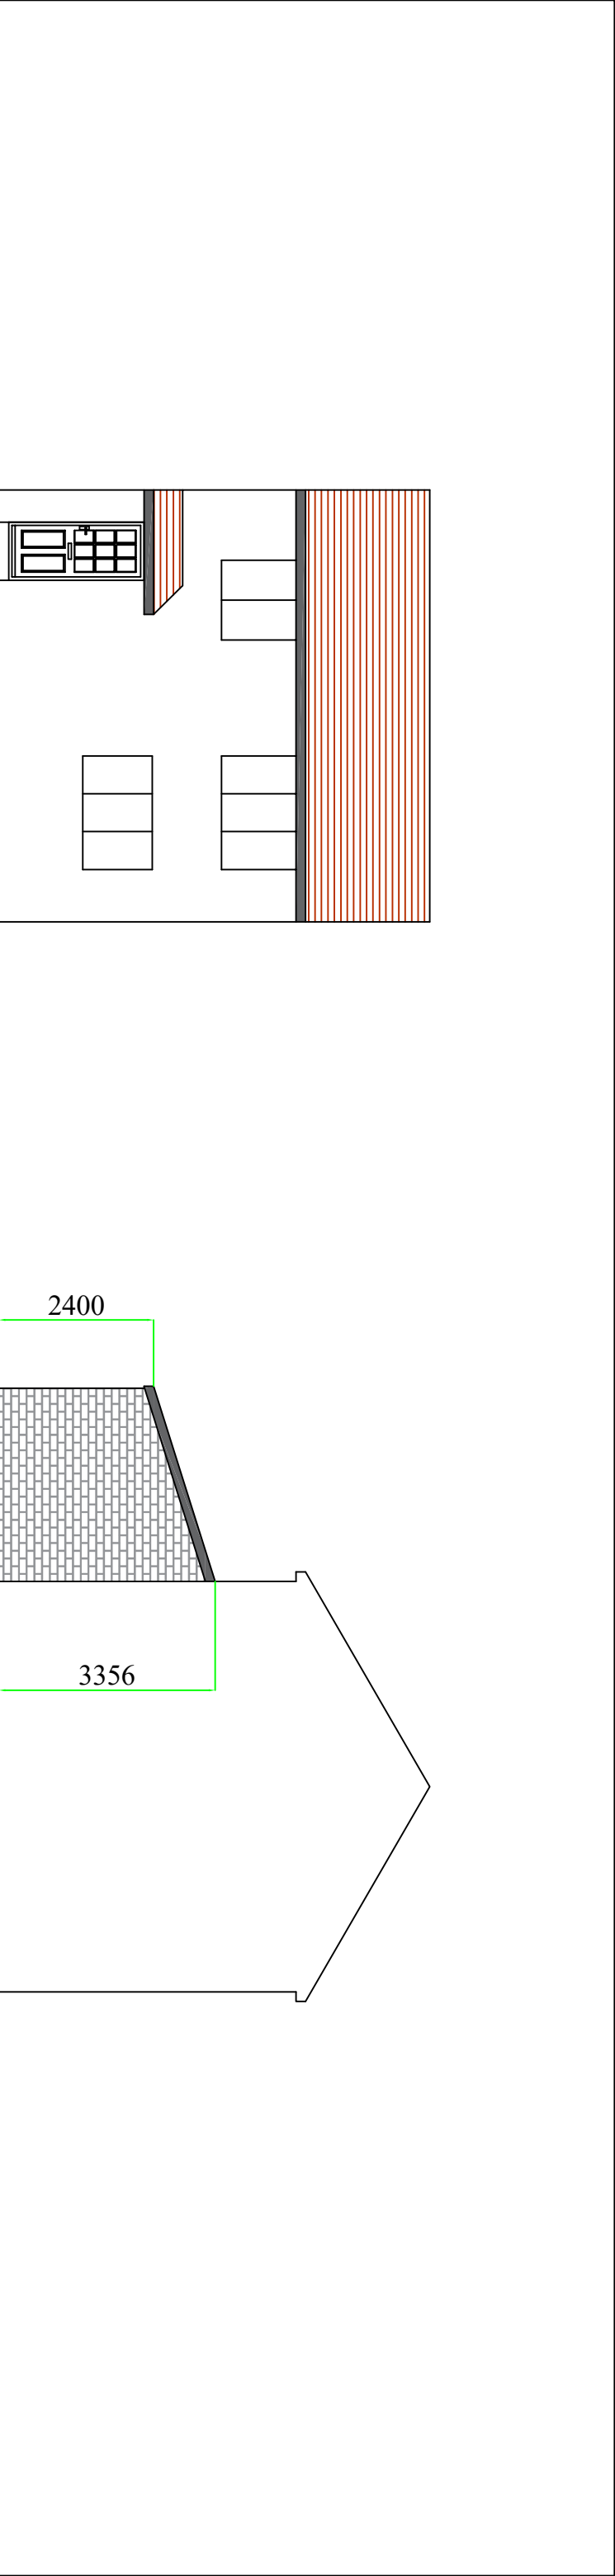

PROPOSED FRONT ELEVATION

PROPOSED SIDE ELEVATION

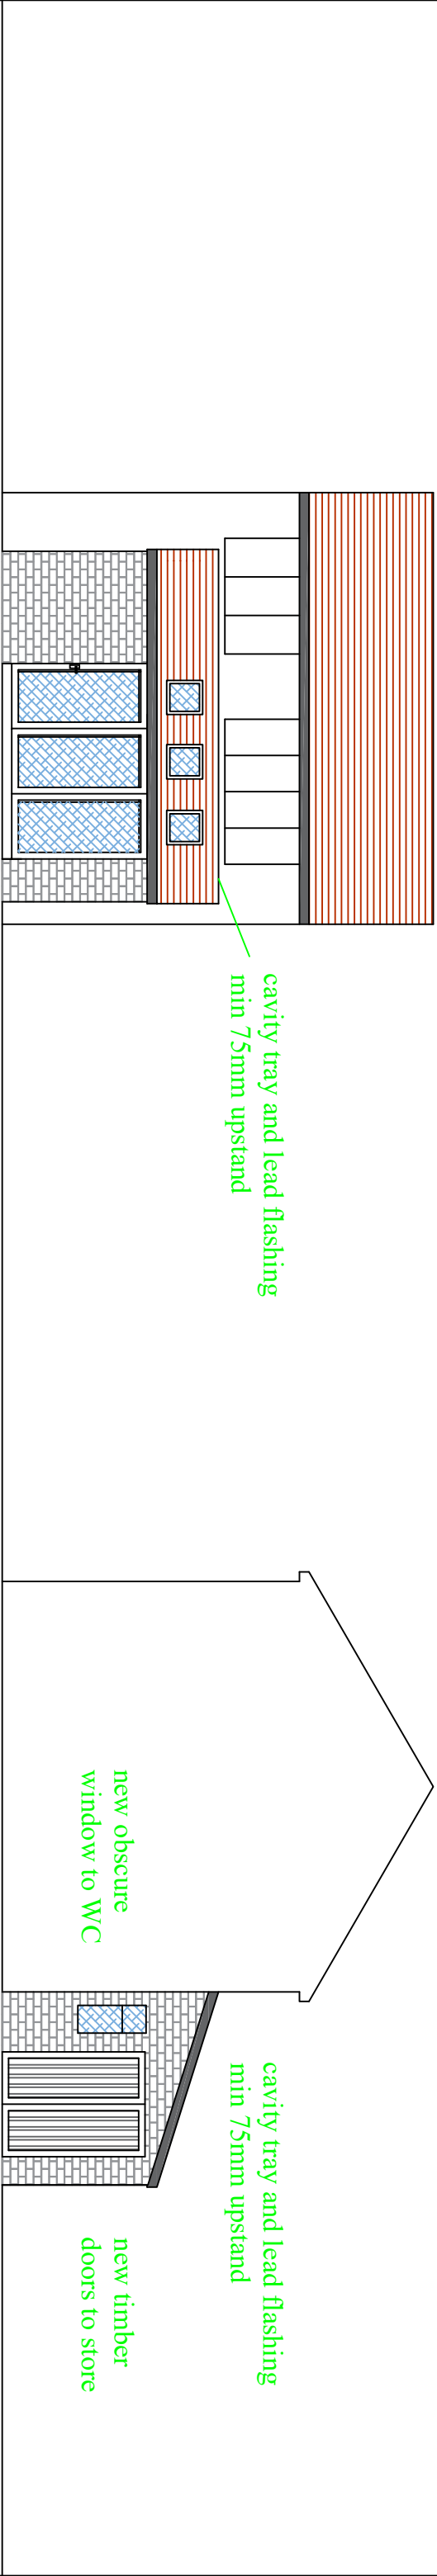

PROPOSED REAR ELEVATION

PROPOSED SIDE ELEVATION

ALL DIMENSIONS TO BE CHECKED PRIOR
COMMENCING ON SITE AND ANY DISCREPANCIES TO BE
REPORTED TO THE DESIGNER. Do not scale drawings



TITLE:- 18 TOURS AVENUE, M23 OLN		
PROPOSED ELEVATIONS		
SCALE	1: 100	DRG.NO.
DATE	AUG 2022	082022/2B