

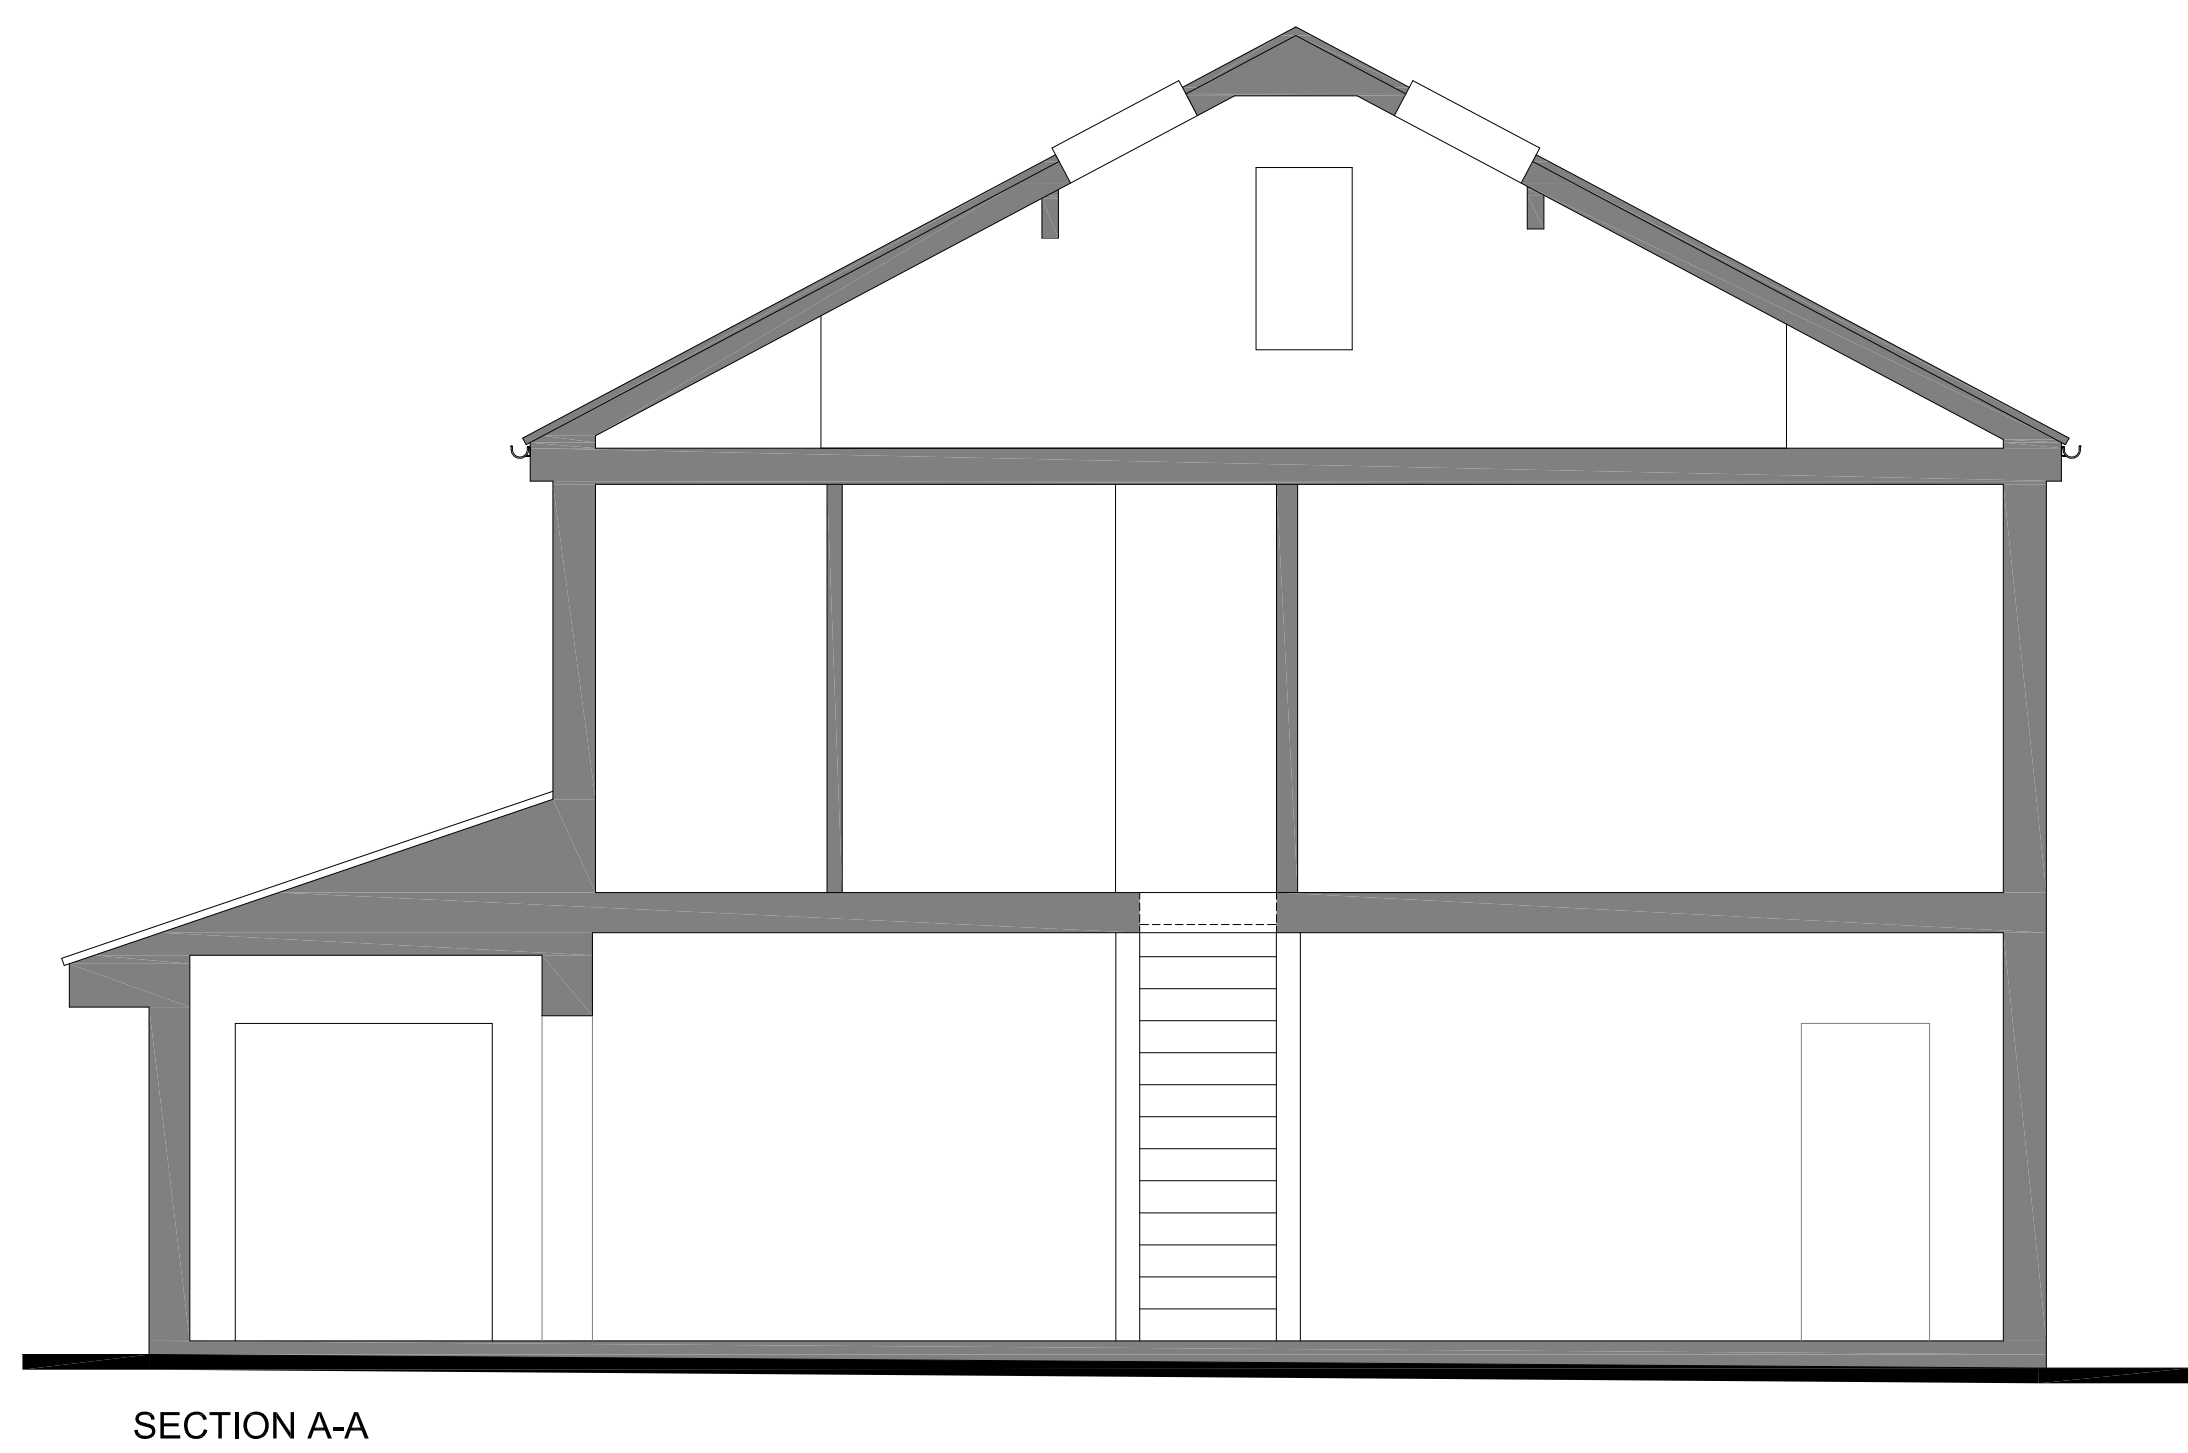
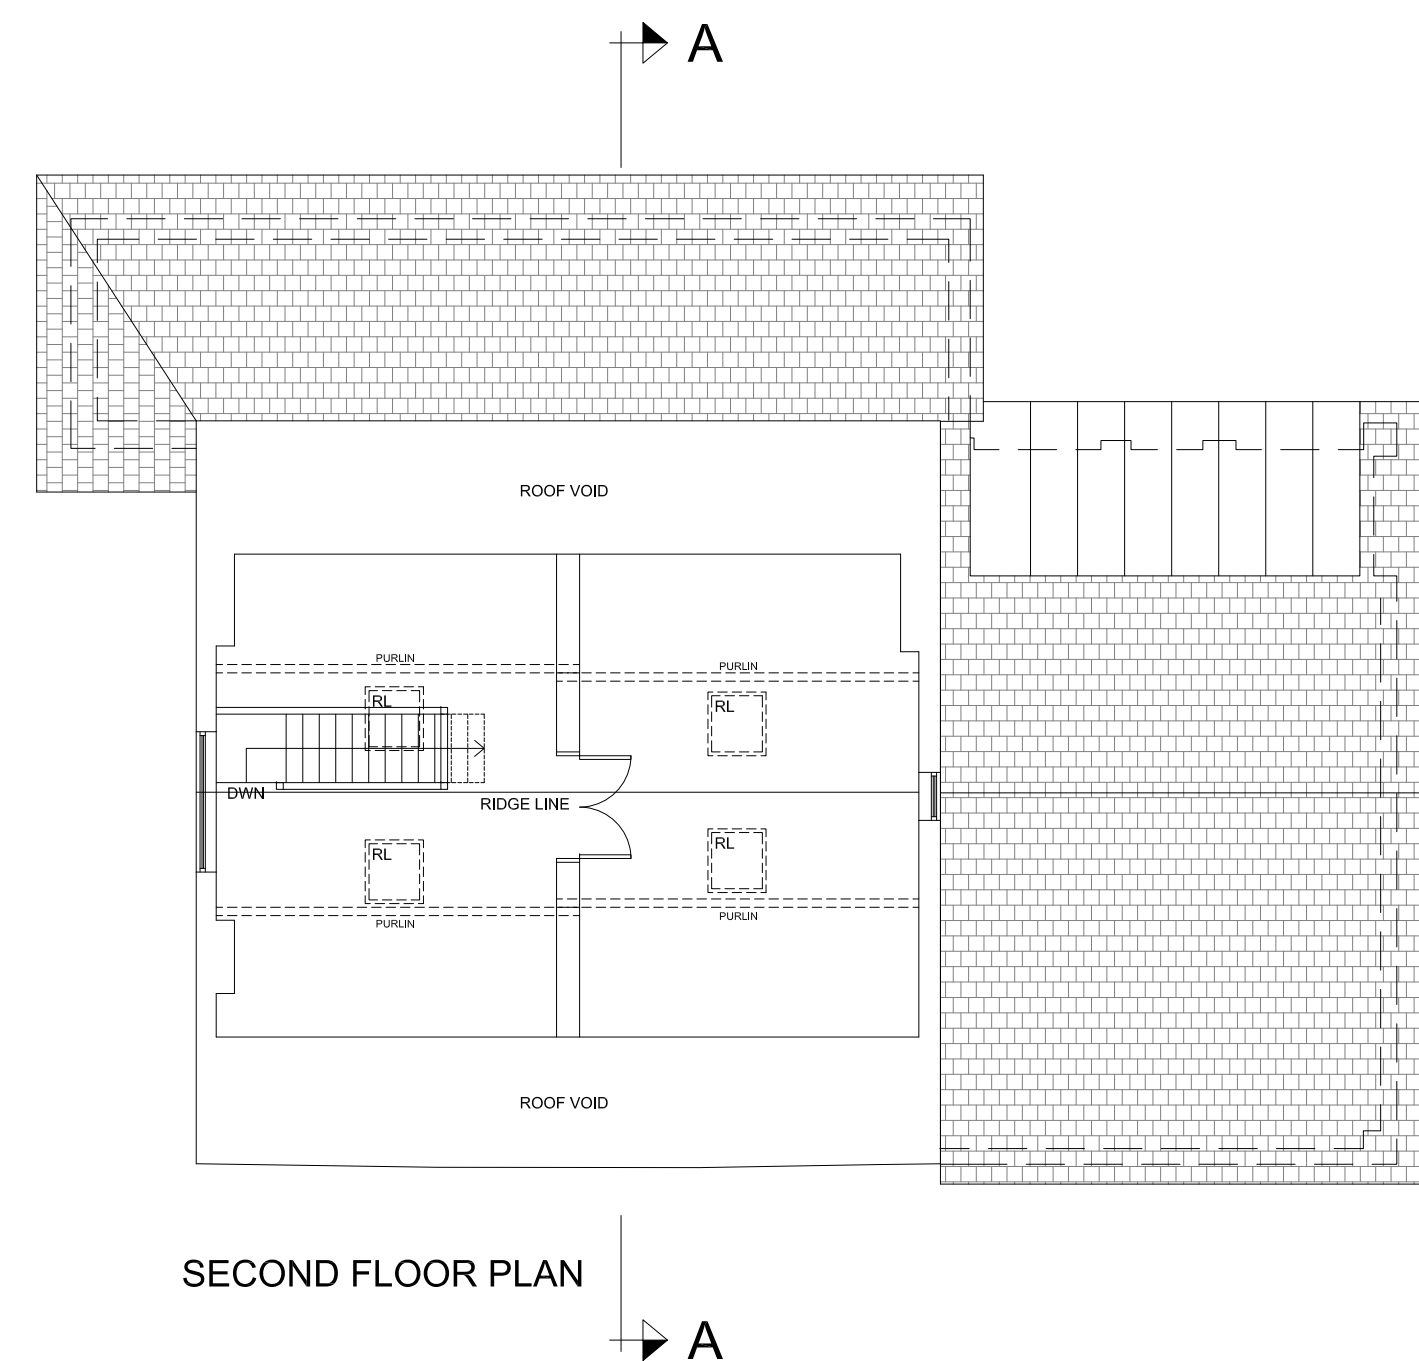


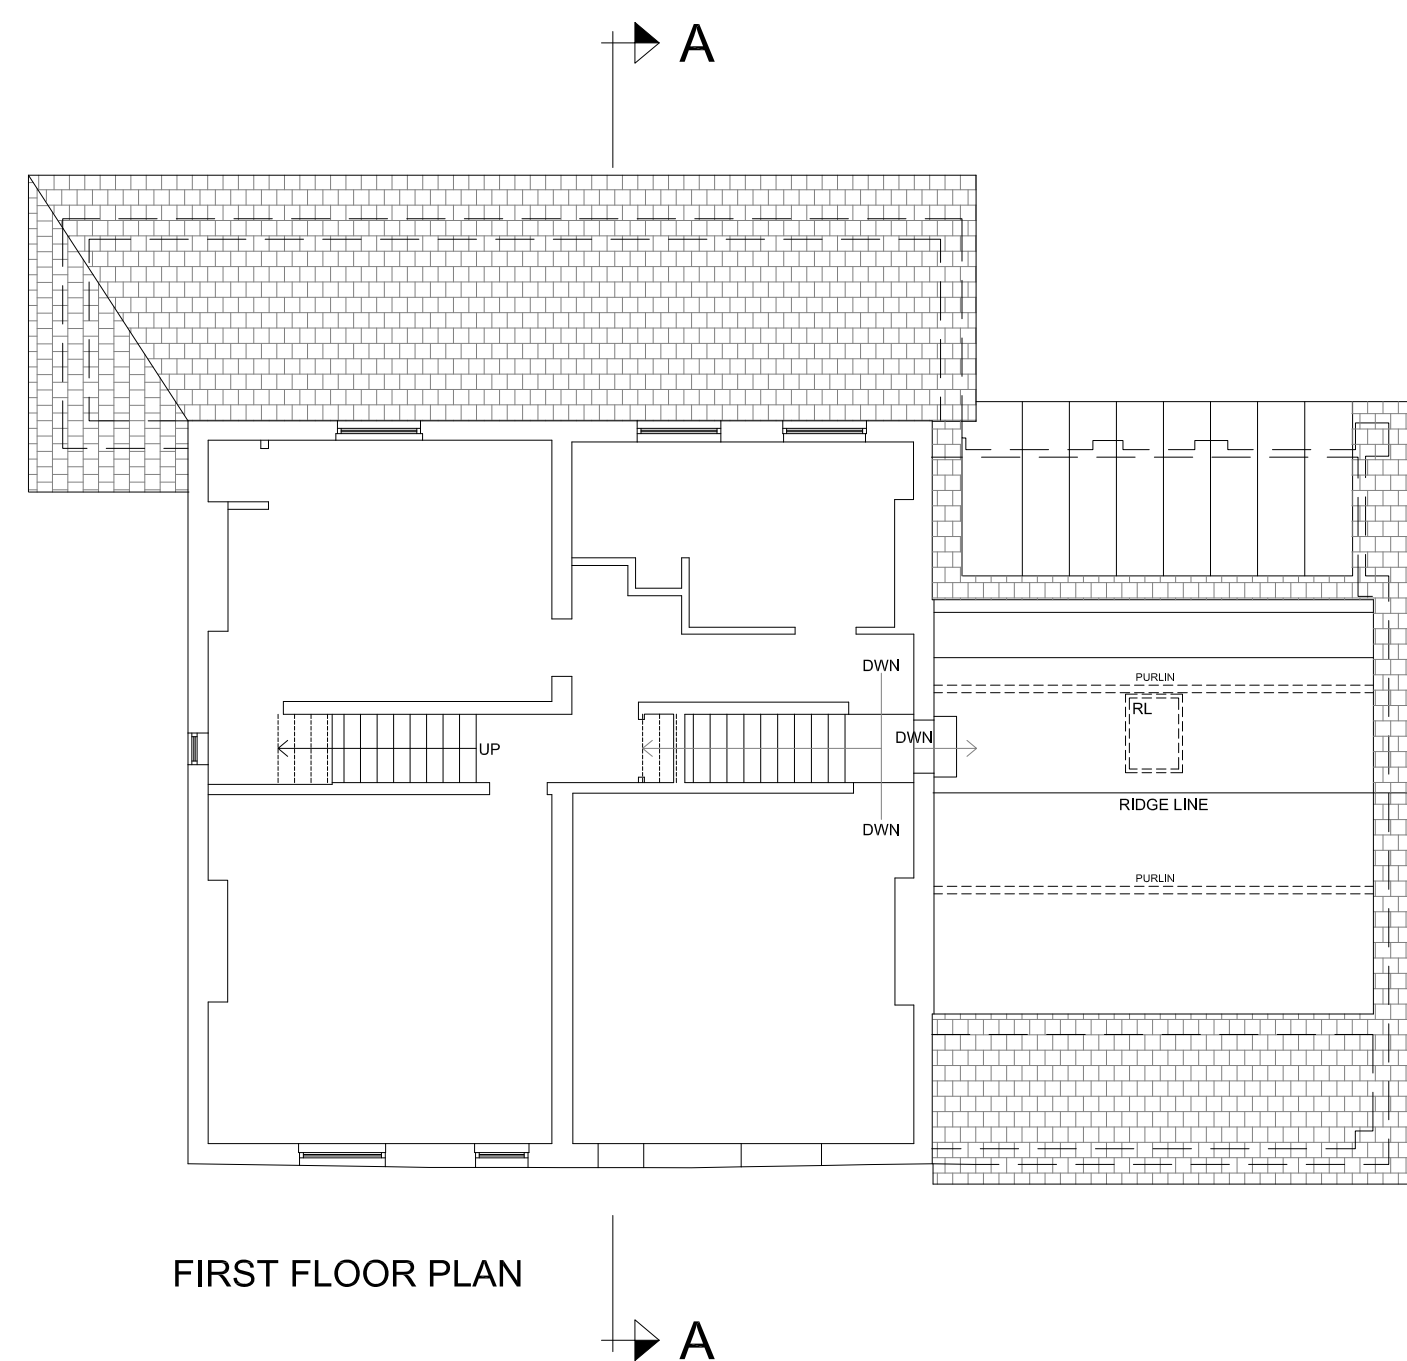

NOTES
ALL DIMENSIONS TO BE CHECKED ON SITE PRIOR TO ANY MANUFACTURING OR FABRICATION AND ANY ANOMALIES TO BE BROUGHT TO THE ATTENTION OF THE ARCHITECT.

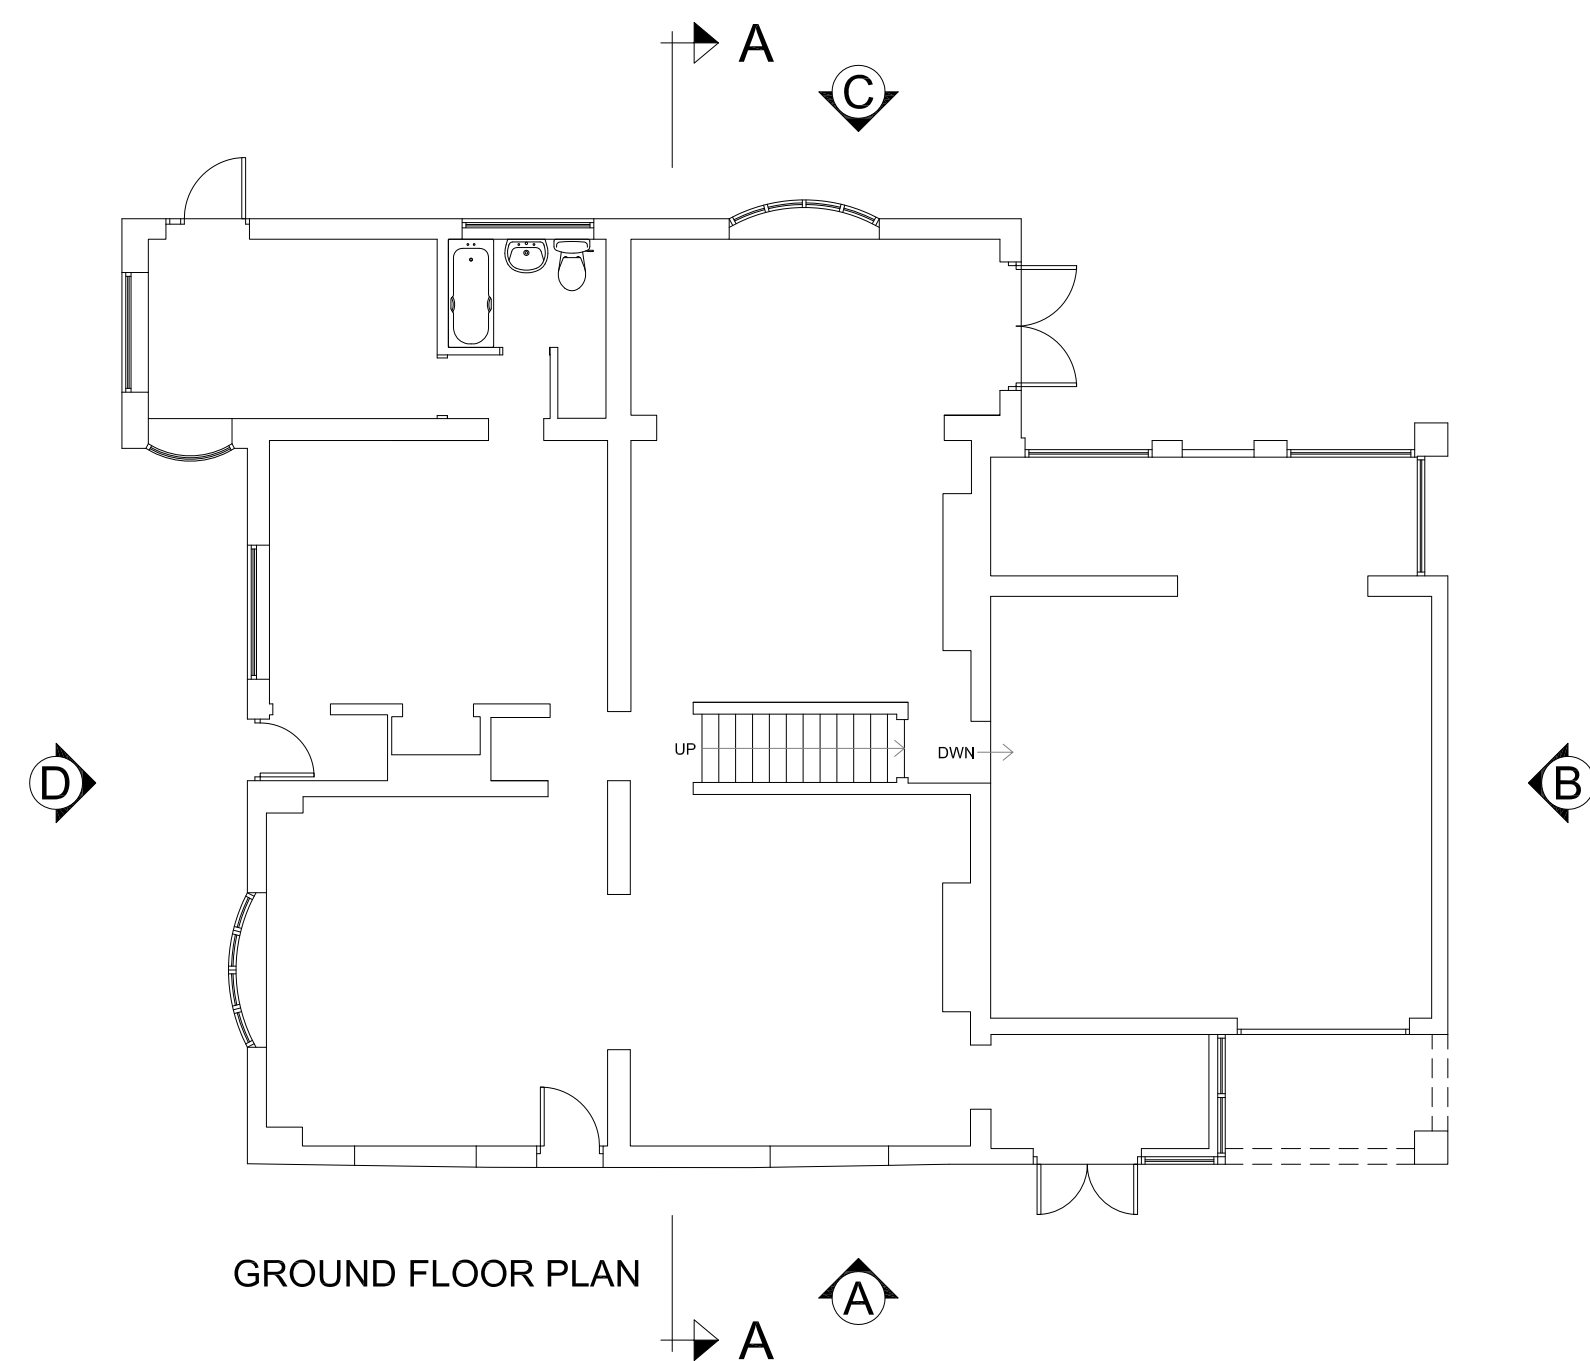

EXISTING

A	FIRST ISSUE	RW	15.01.20
REV	AMENDMENTS	BY	DATE
PROJECT PROPOSED RESIDENTIAL DEVELOPMENT 27/29 TRENCHARD DRIVE MOSS NOOK MANCHESTER M22 5LZ			
CLIENT MR SINGH			
DRAWING TITLE EXISTING PLANS, ELEVATIONS AND SECTION			
DRAWN	RW	DATE	10.01.20
CHECKED		SCALE	1:100 (A1)
APPROVED			
 HOWARD & SEDDON A.R.I.B.A. CHARTERED ARCHITECTS 64 WASHWAY ROAD SALE, CHESHIRE, M33 7RE TEL NO. 0161 - 973 8296 FAX NO. 0161 - 962 3485 E-MAIL : ADMIN@HOWARDANDEDDON.CO.UK			
JOB No.	13,673	DRG No.	02
		REVISION	A