



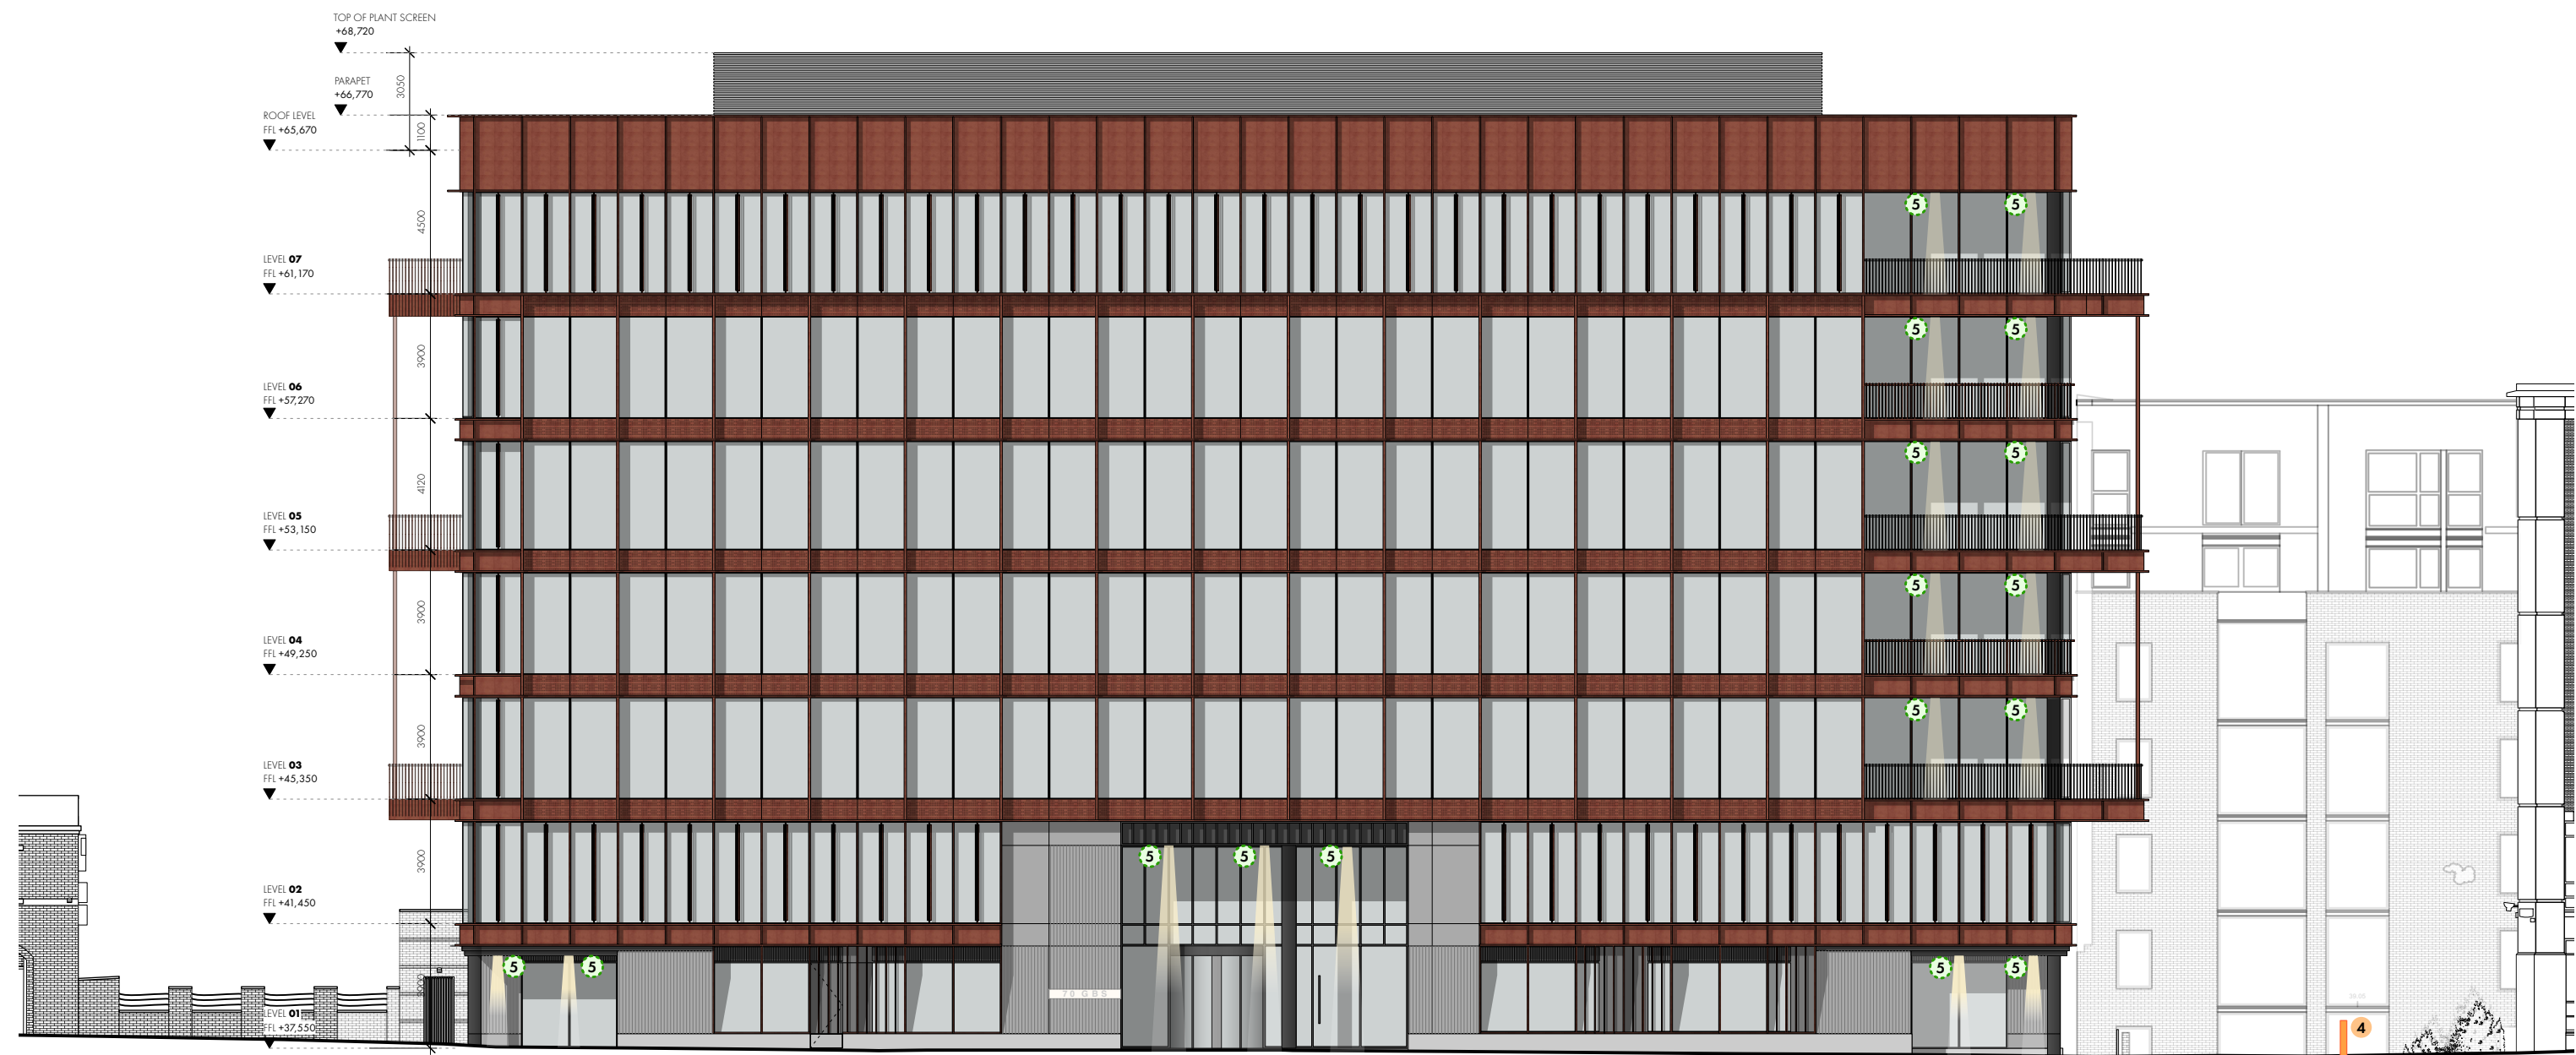

EXTERNAL LIGHTING KEY

- 1 BEGA 24 373 K3 – GRAPHITE (3000K)
- 2 BEGA 22 280 K3 – GRAPHITE (3000K)
- 3 NON-MAINTAINED EMERGENCY DOWNLIGHTER ABOVE EXIT
- 4 THORLUX PASSWAY 11W LED BOLLARD LIGHT 1100mm (3000K)
- 5 BEGA 24 290 K3 – SOFFIT MOUNTED EXTERNAL (3000K)

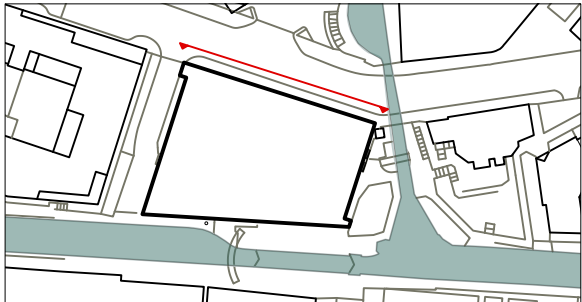

OMIArchitects

31 Blackfriars Road, Salford, Manchester, M3 7AQ
+44(0)161 832 3242 / info@omiarchitects.com / www.omiarchitects.com

PROJECT	70 GREAT BRIDGEWATER STREET					
DRAWING	PROPOSED EXTERNAL LIGHTING - GREAT BRIDGEWATER STREET					
DATE	FEB 23	DRAWN BY	LG	SCALE	1:200	@A3
JOB NO.	1420	DWG.NO.	L 1610			