



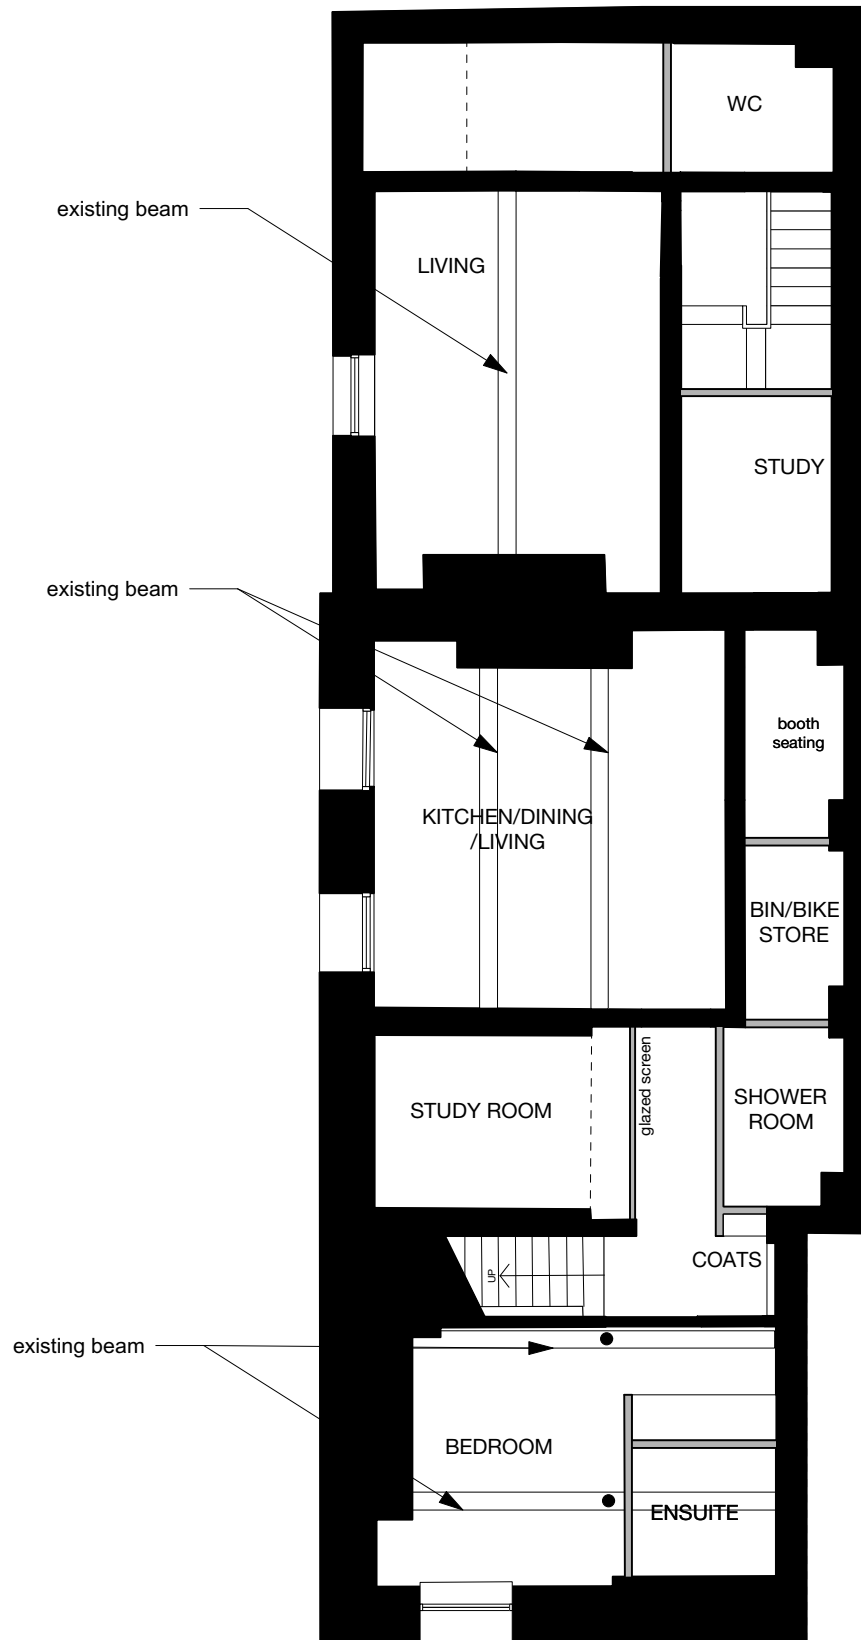


BASEMENT FLOOR

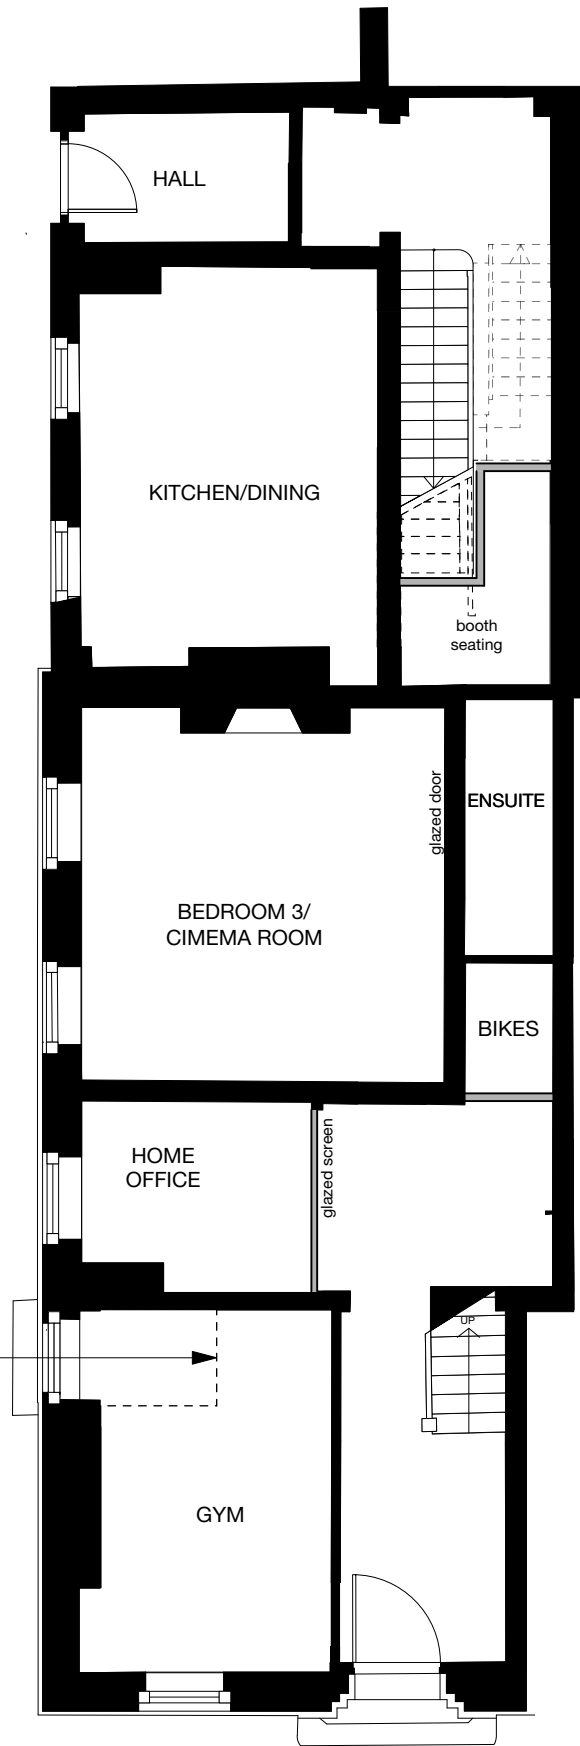

GROUND FLOOR

ENCLOSURE STOPS SHORT OF CEILING

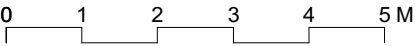

PROPOSED REFELCTIVE CEILING PLANS
1:100 @ A3

28 St John Street



© Copyright Ollier Smurthwaite Architects

— DENOTES NEW WALLS

PLANNING

REVISION	DATE	DESCRIPTION

CLIENT: LEASING OPTIONS LTD	
PROJECT: PROPOSED RESIDENTIAL DEVELOPMENT	
ADDRESS: 28 ST JOHN STREET	
DRAWING TITLE: PROPOSED REFLECTIVE CEILING PLANS LOWER	
SCALE: 1:100 @A3	DATE: DECEMBER 2022
DRAWING NO: A665_P_204	

OLLIER SMURTHWAITE ARCHITECTS

40 King Street, Manchester, M2 6BA

T 0161 883 0838
F 0161 883 0839
E mail@olliersmurthwaite.com