




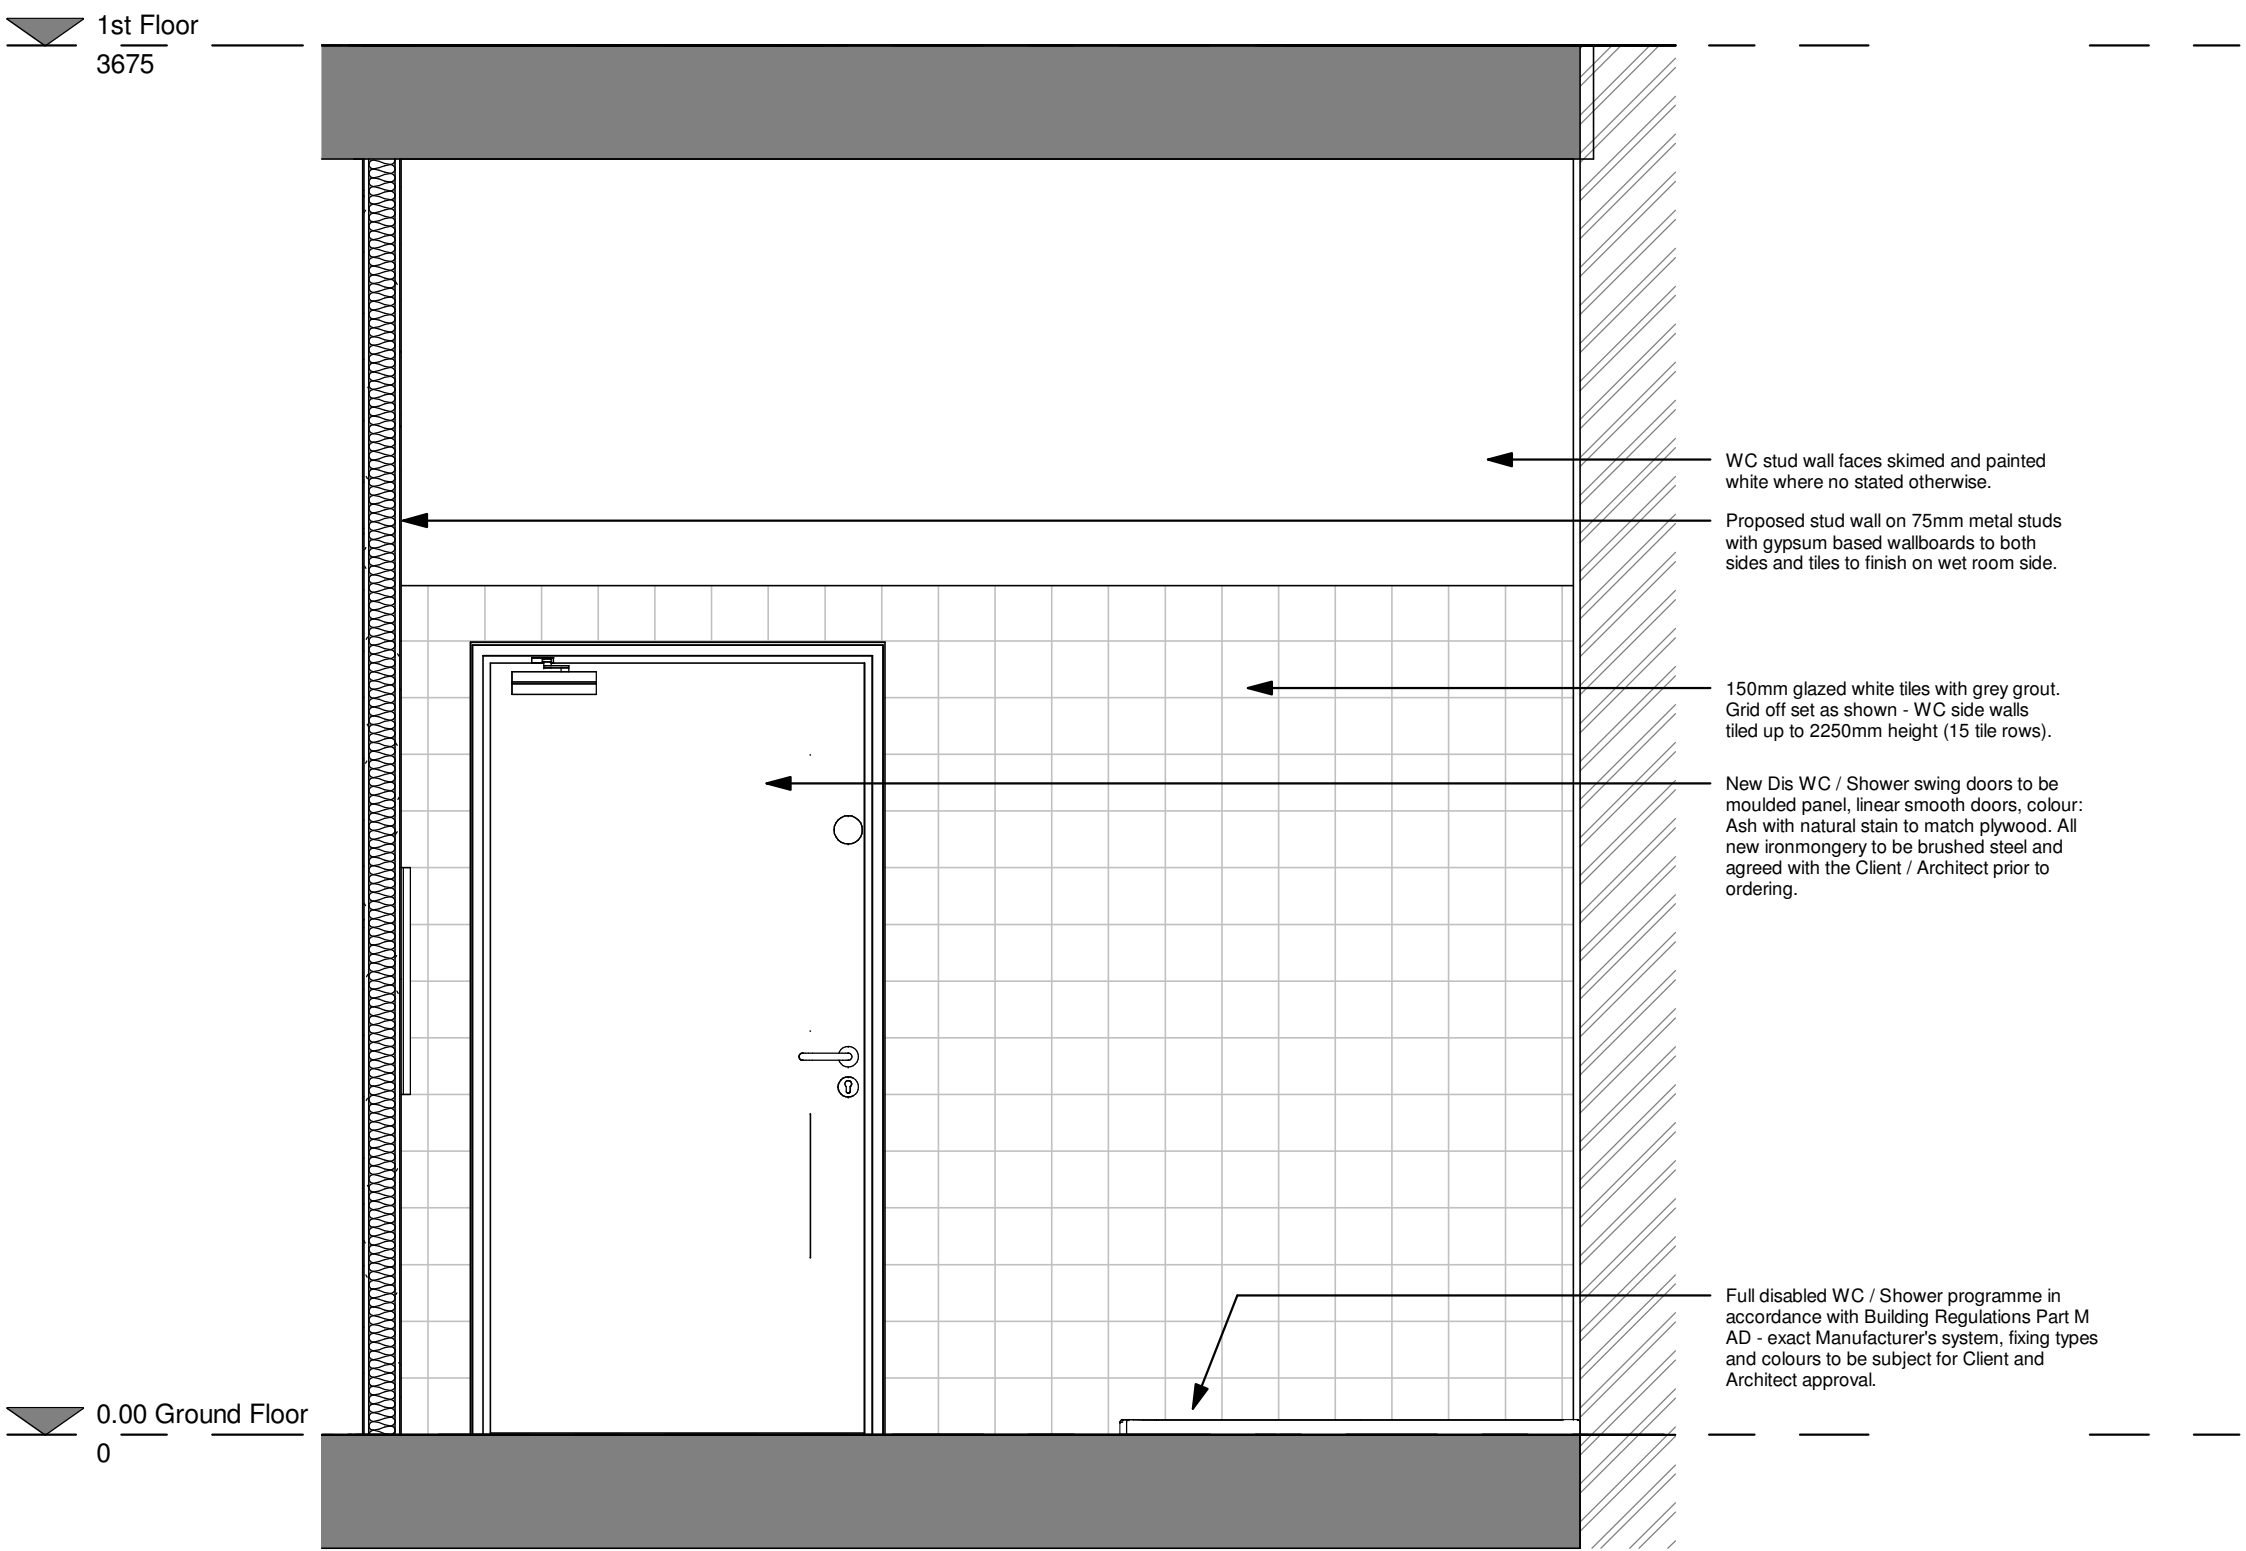


Elevation A

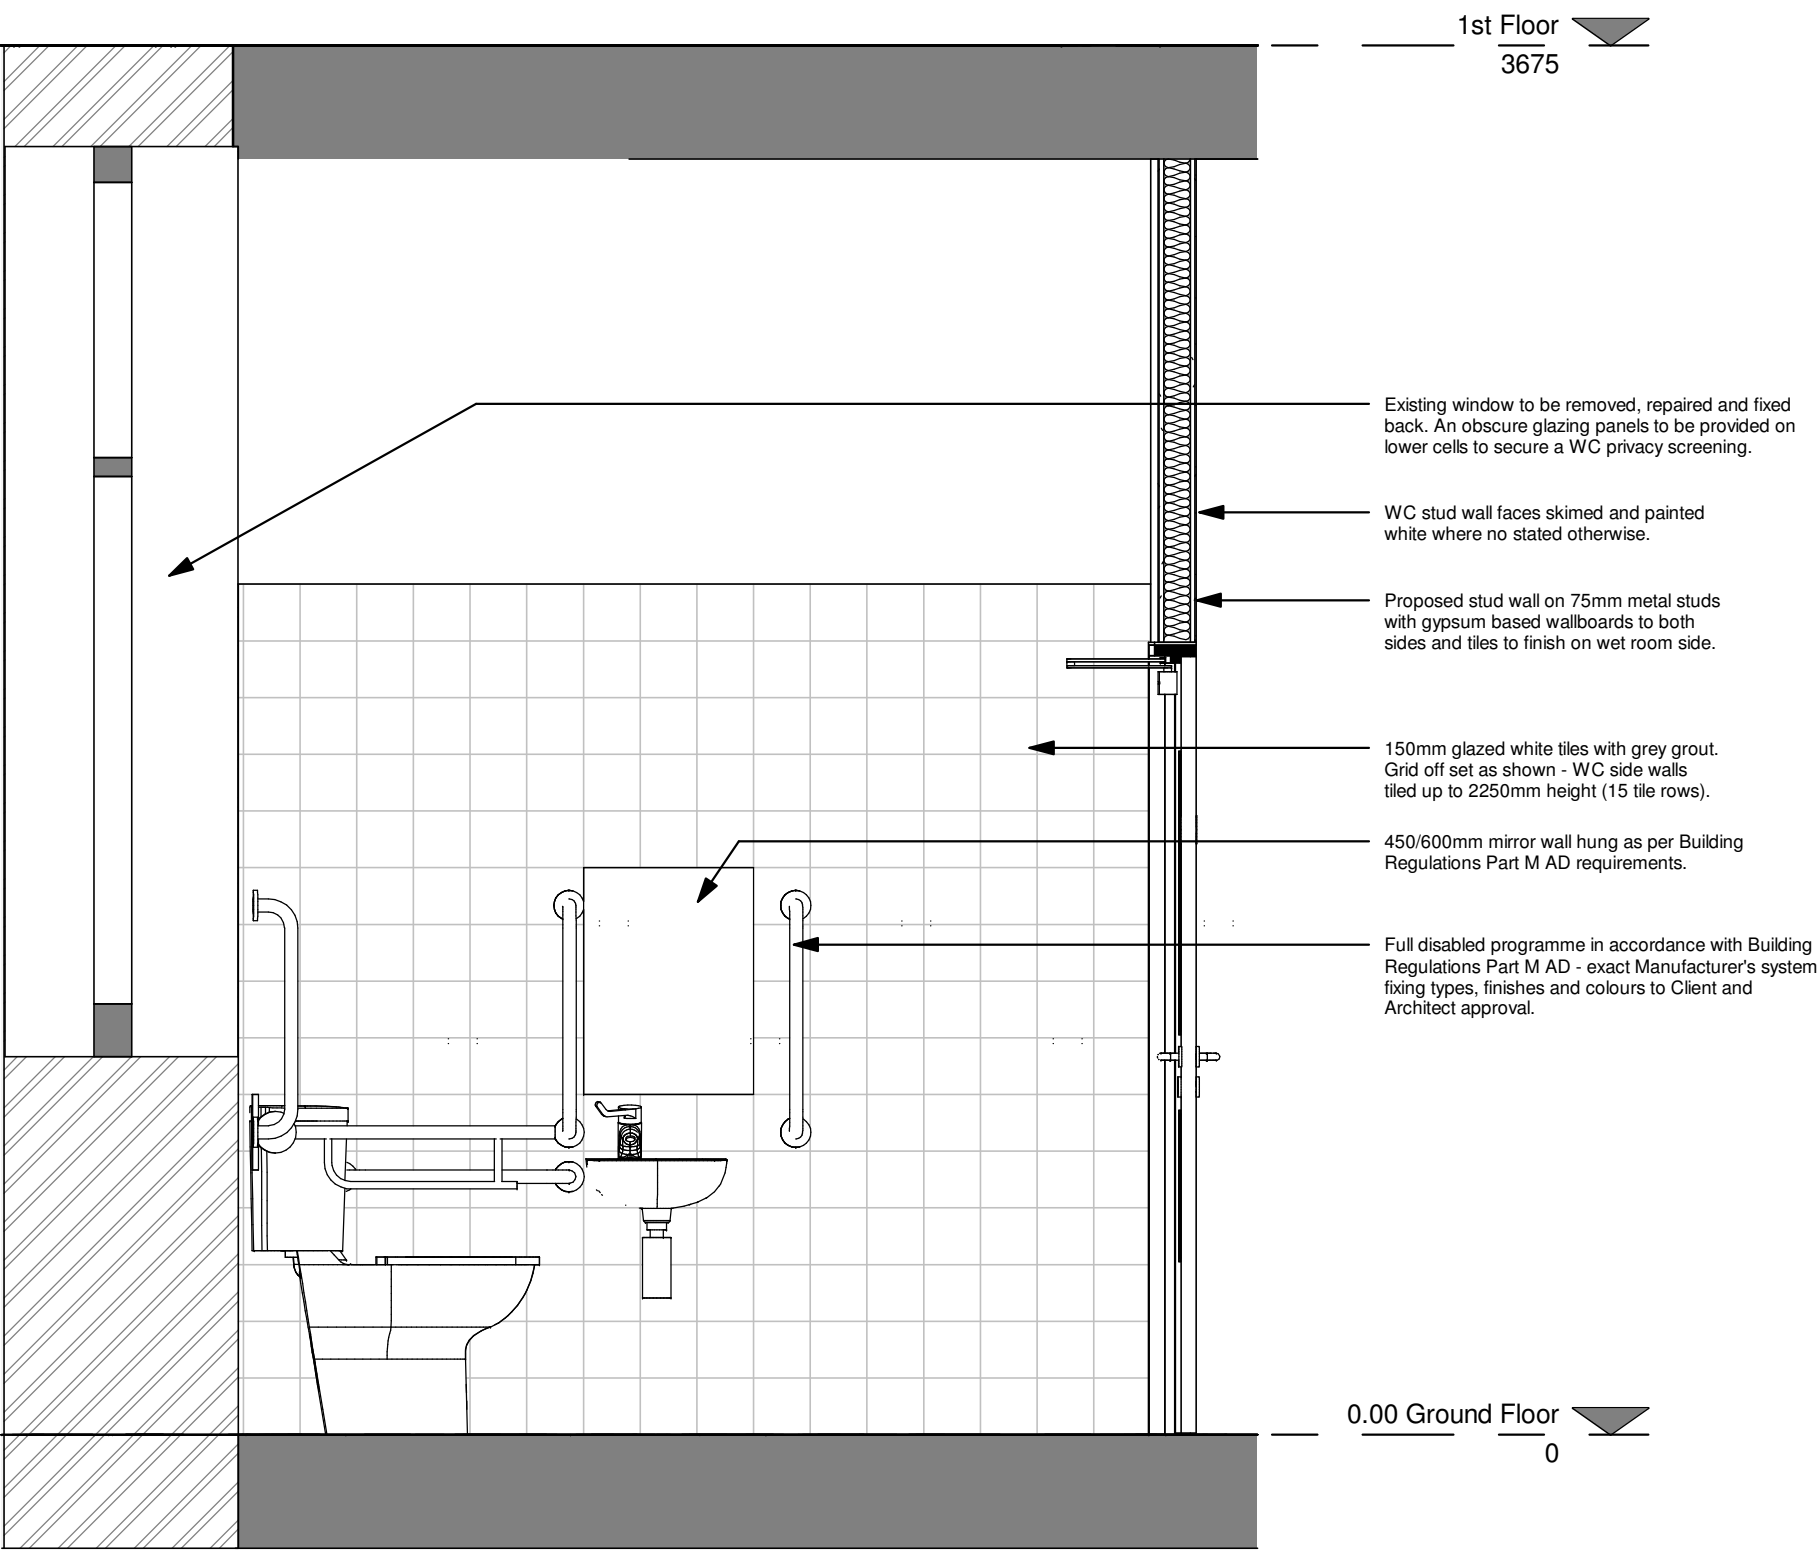


Elevation B

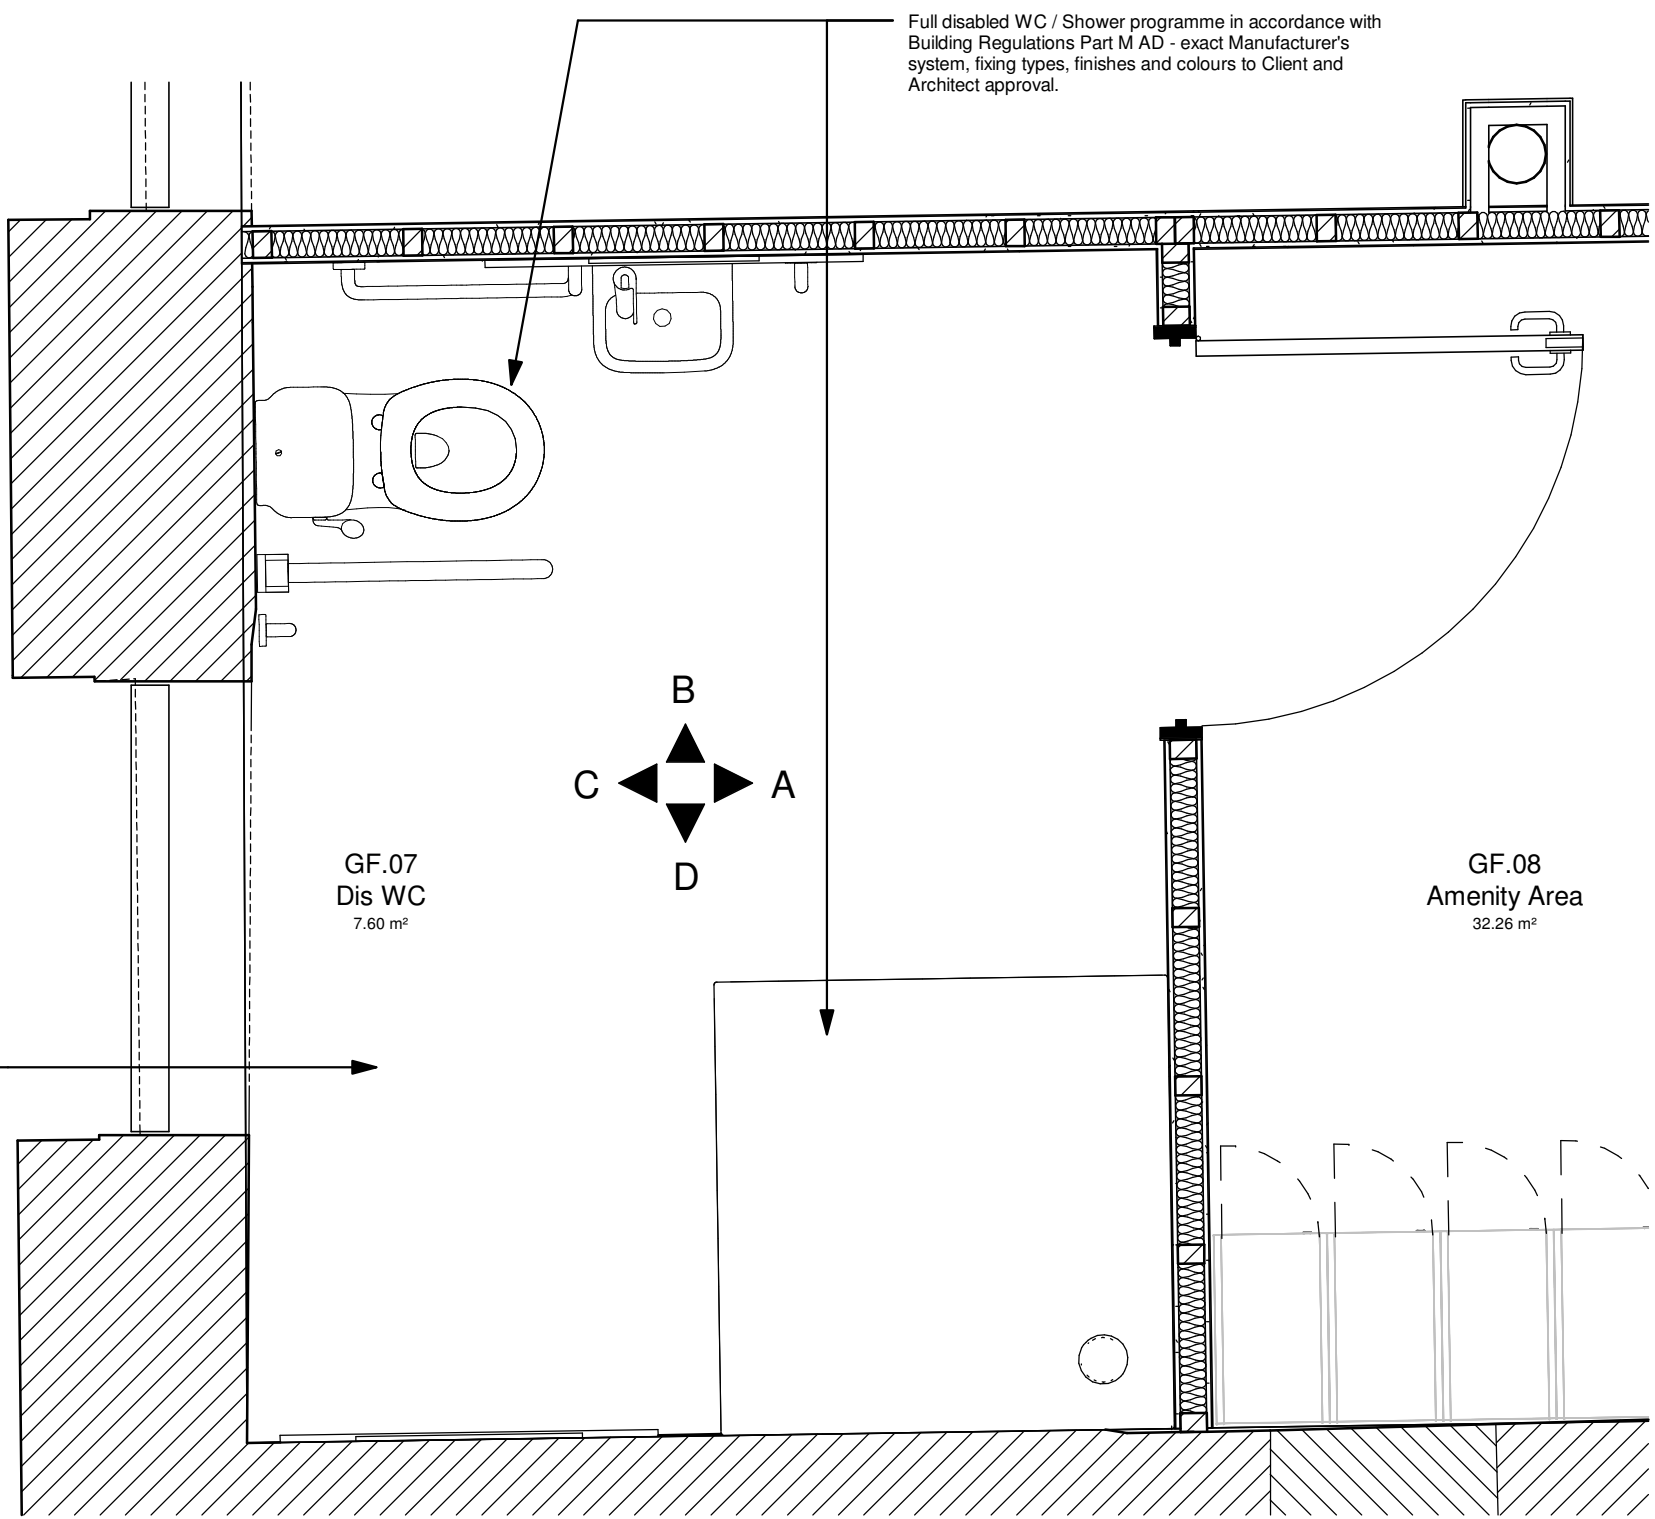

Proposed WC GF Plan

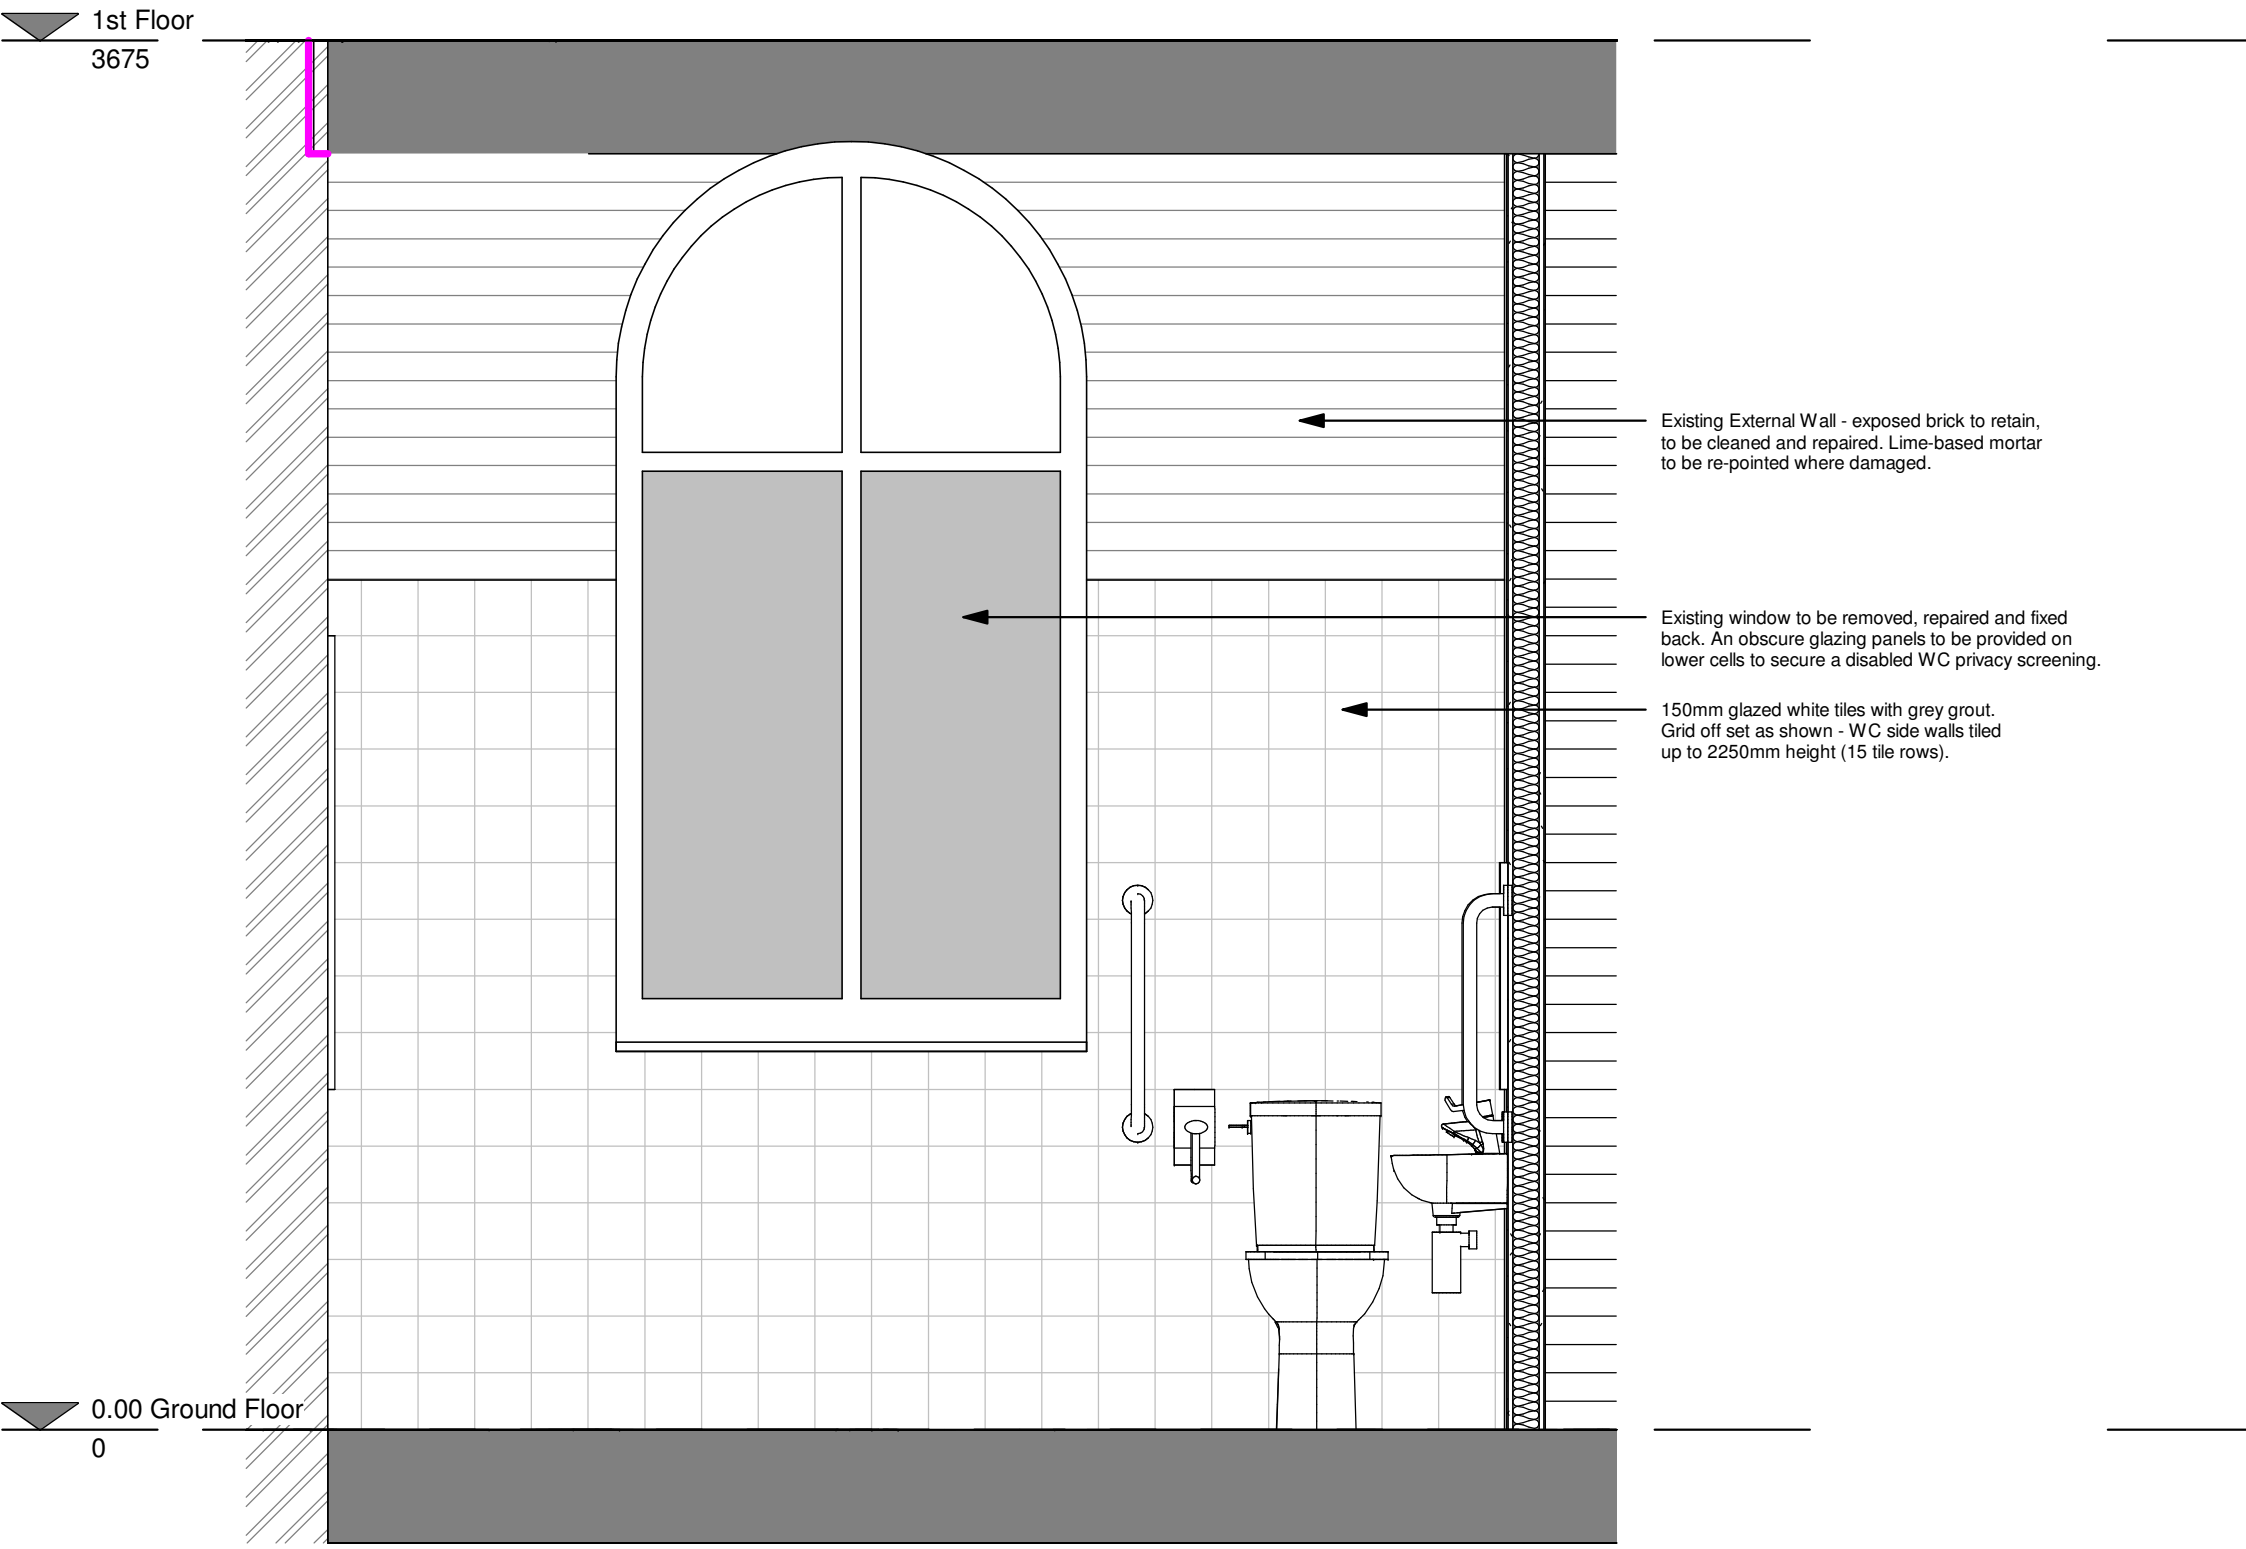

Elevation C

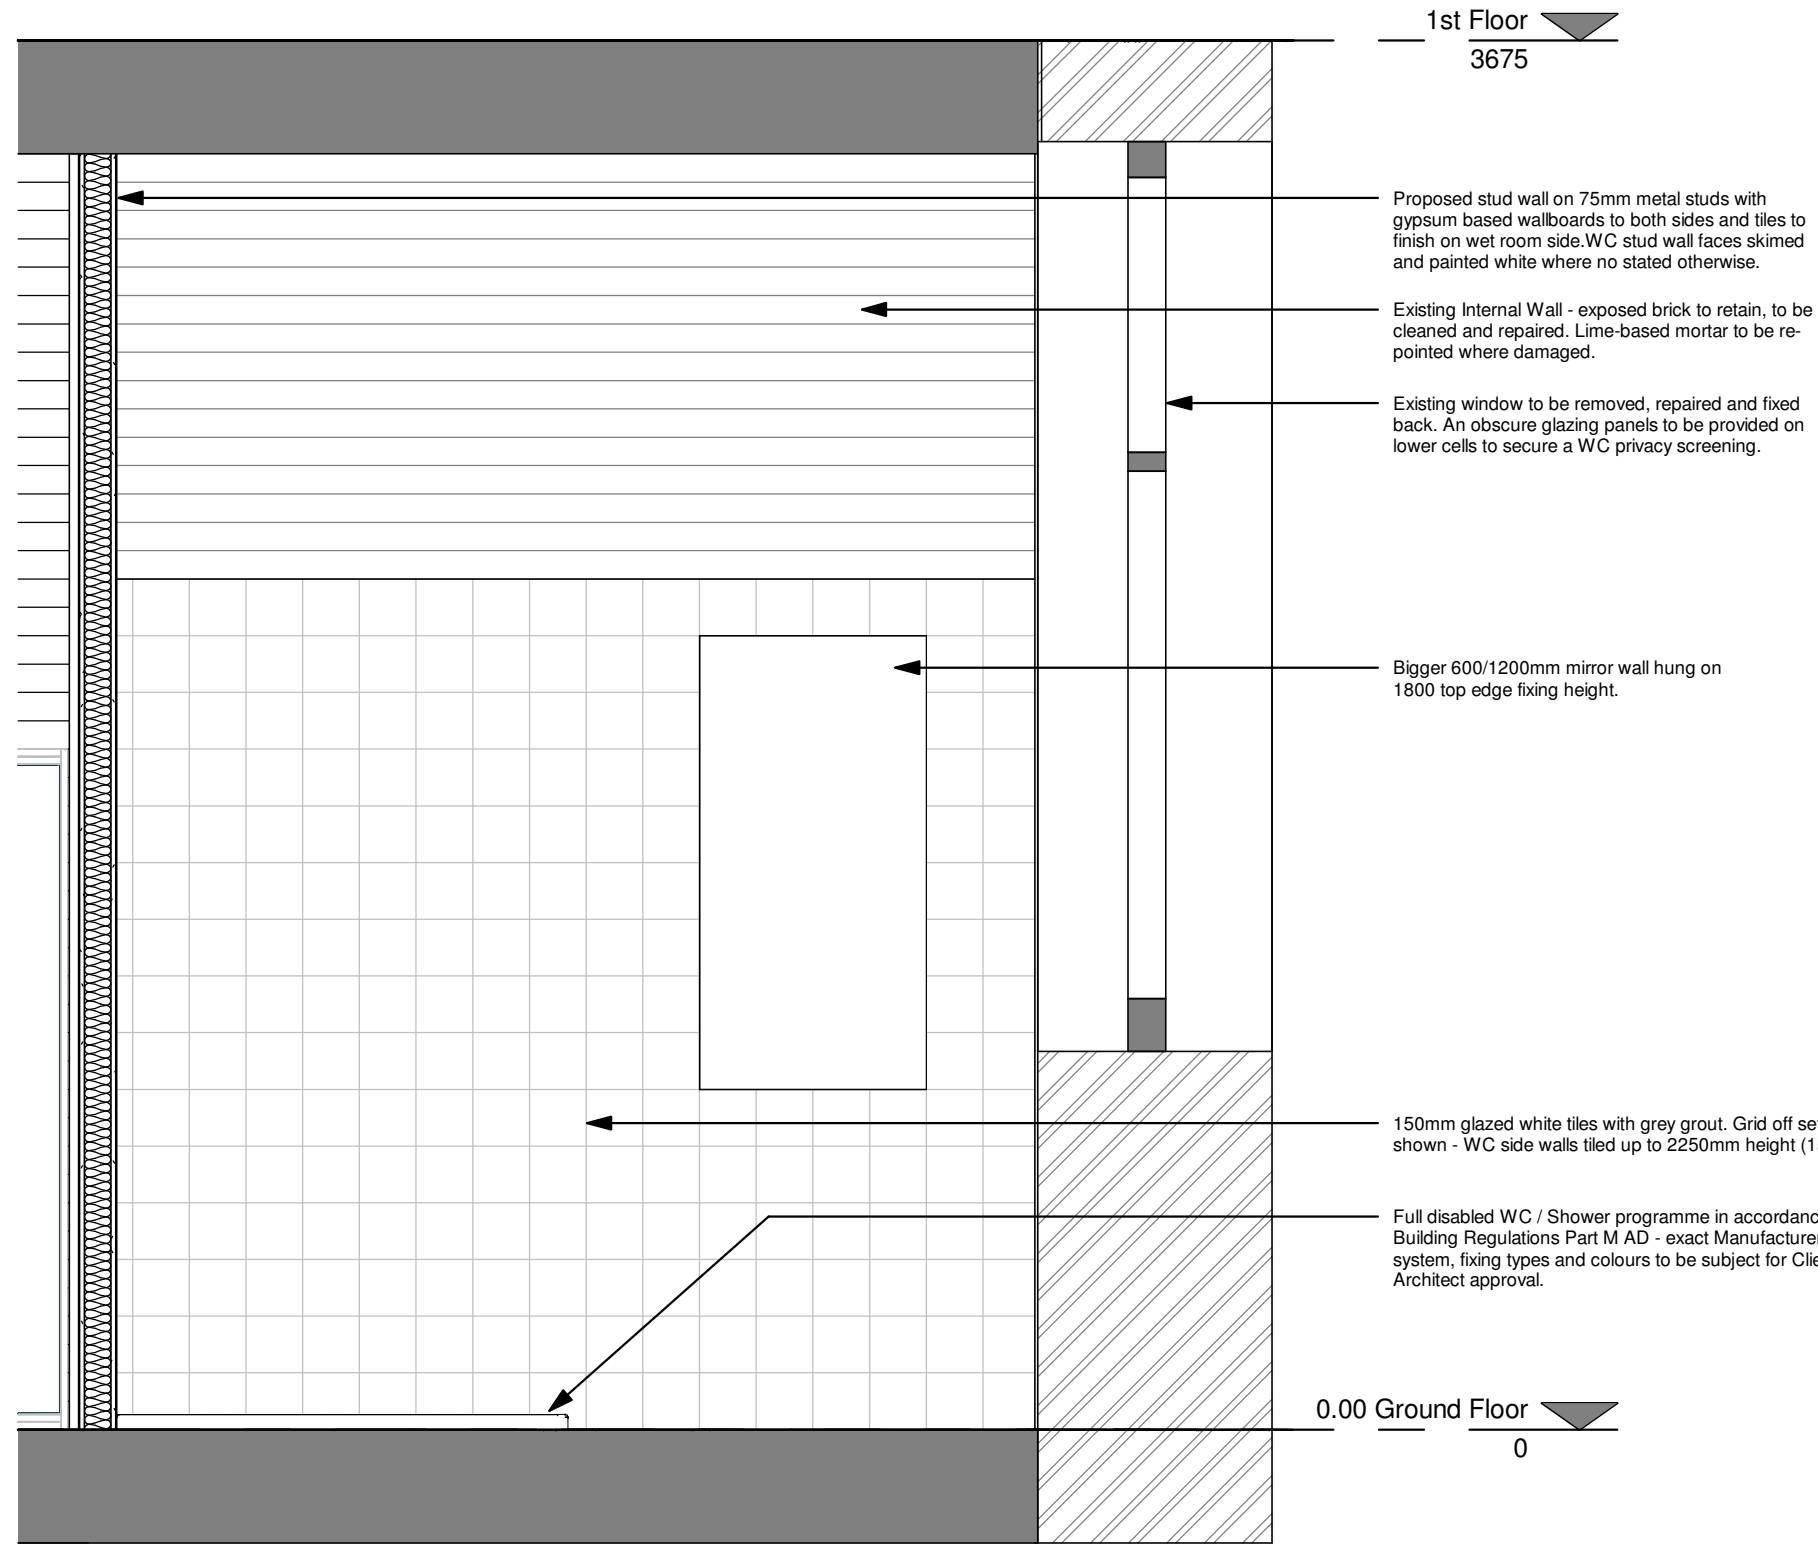

Elevation D

PARKdesigned
architects

Leeds: The Loft, 13 Carlton Mills, Armley, LS12 2QG	Tel: 0113 819 8057	
London: Hamilton House, Mabledon Place, Bloomsbury, WC1H 9BB	E-mail: info@parkdesigned.com	
Client:	Date:	Scale:
T&M Investment	Oct 2022	1 : @A1 20
Project Name:	Drawn:	Reviewed:
34 Charlotte Street	MA	EP
Drawing Title:	Drawing No:	Revision:
GF Indicative WC Details	500	A
Drawing Status:	Project No:	
Building Regulations	2022.04	