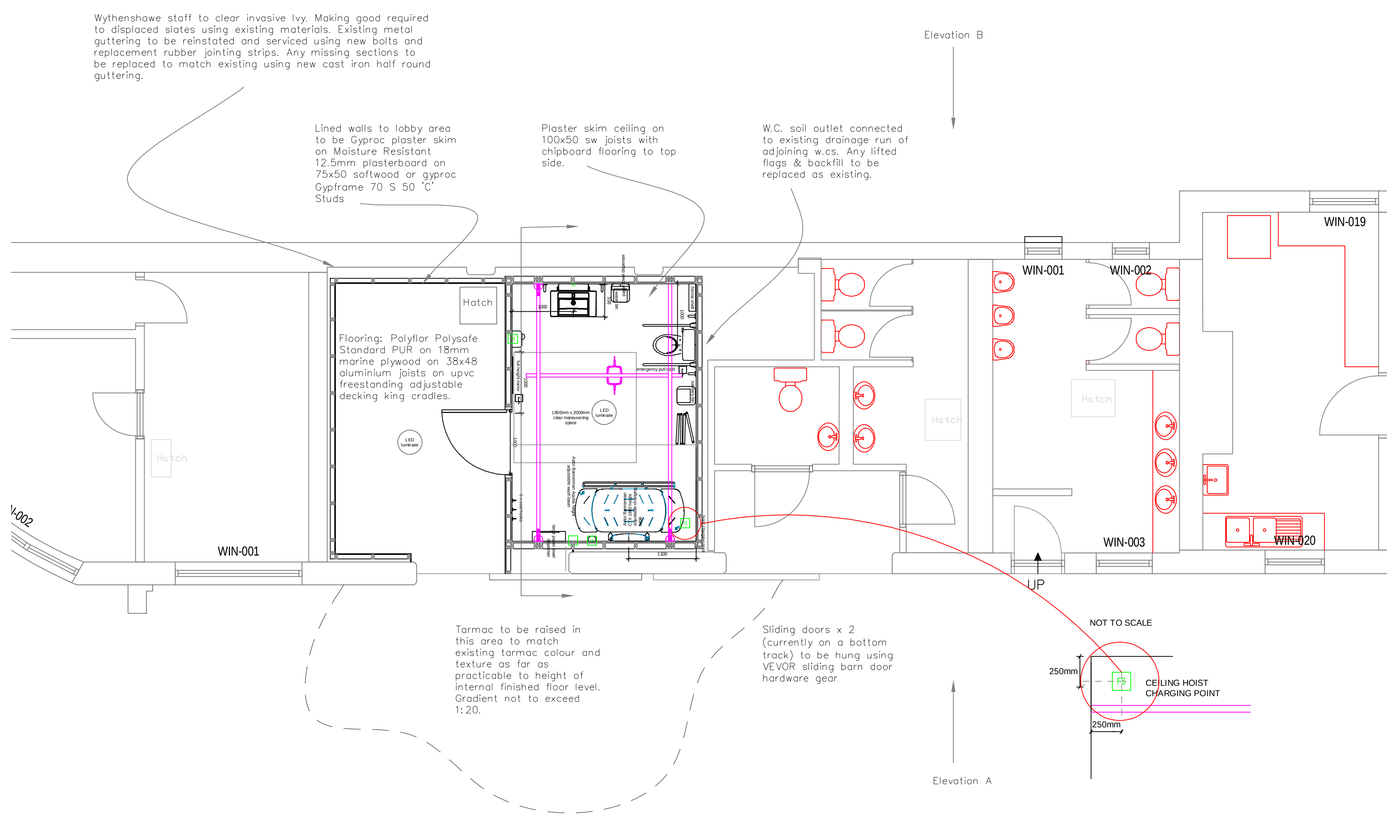
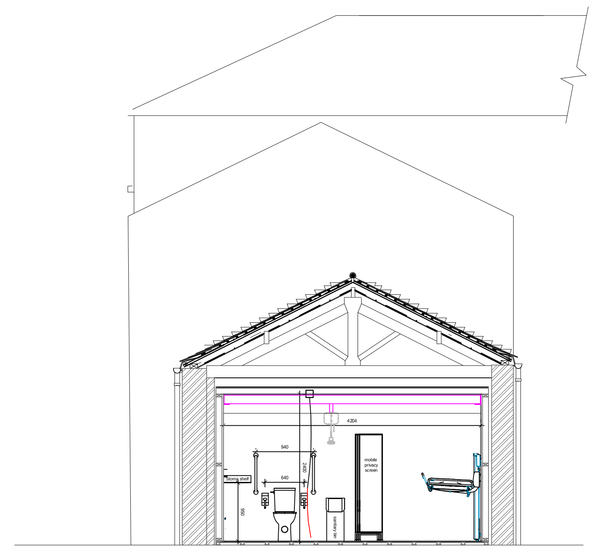


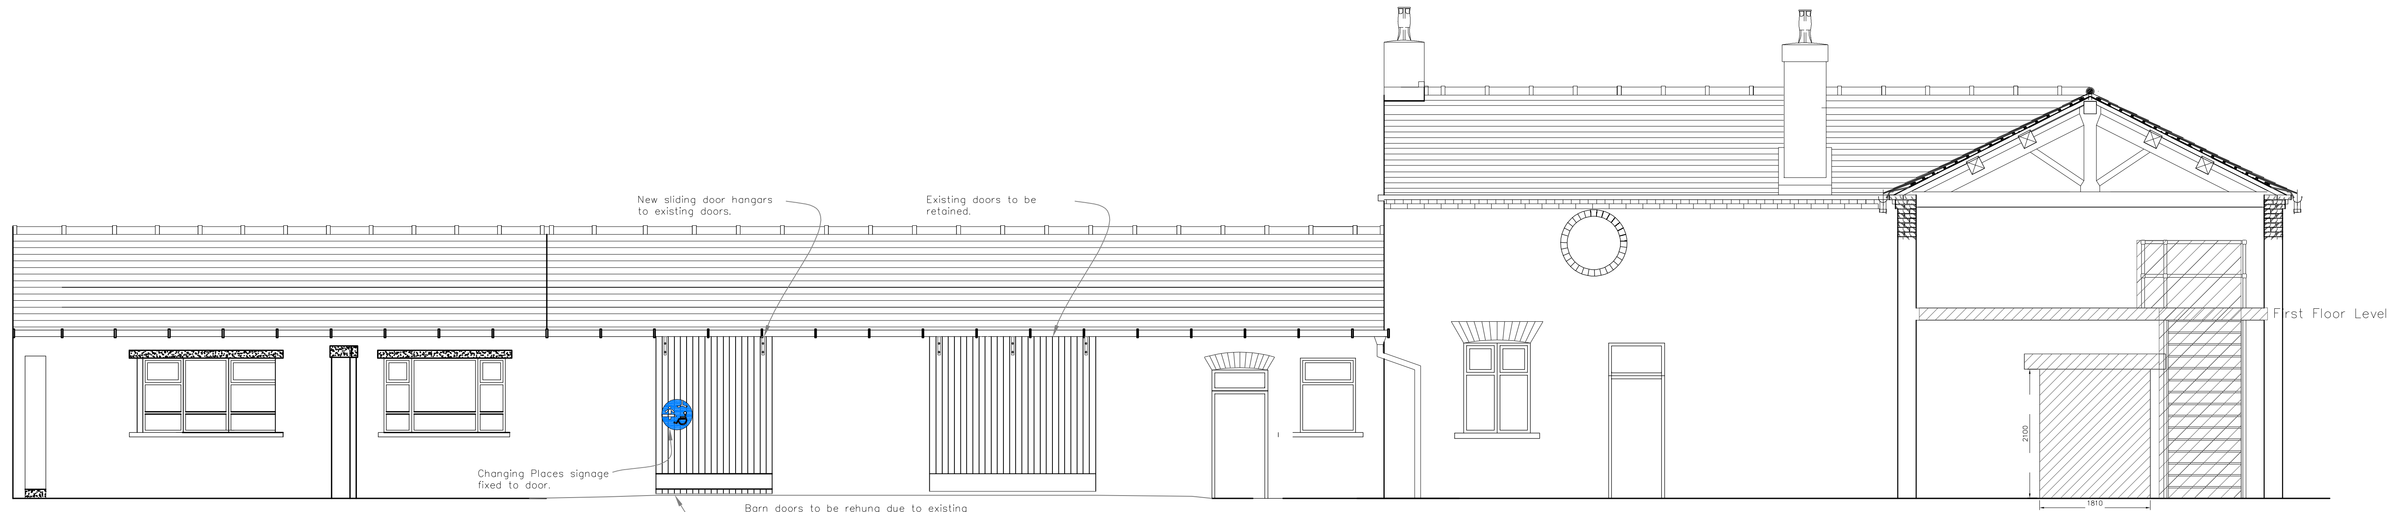

BLOCK PLAN AS PROPOSED
1:200



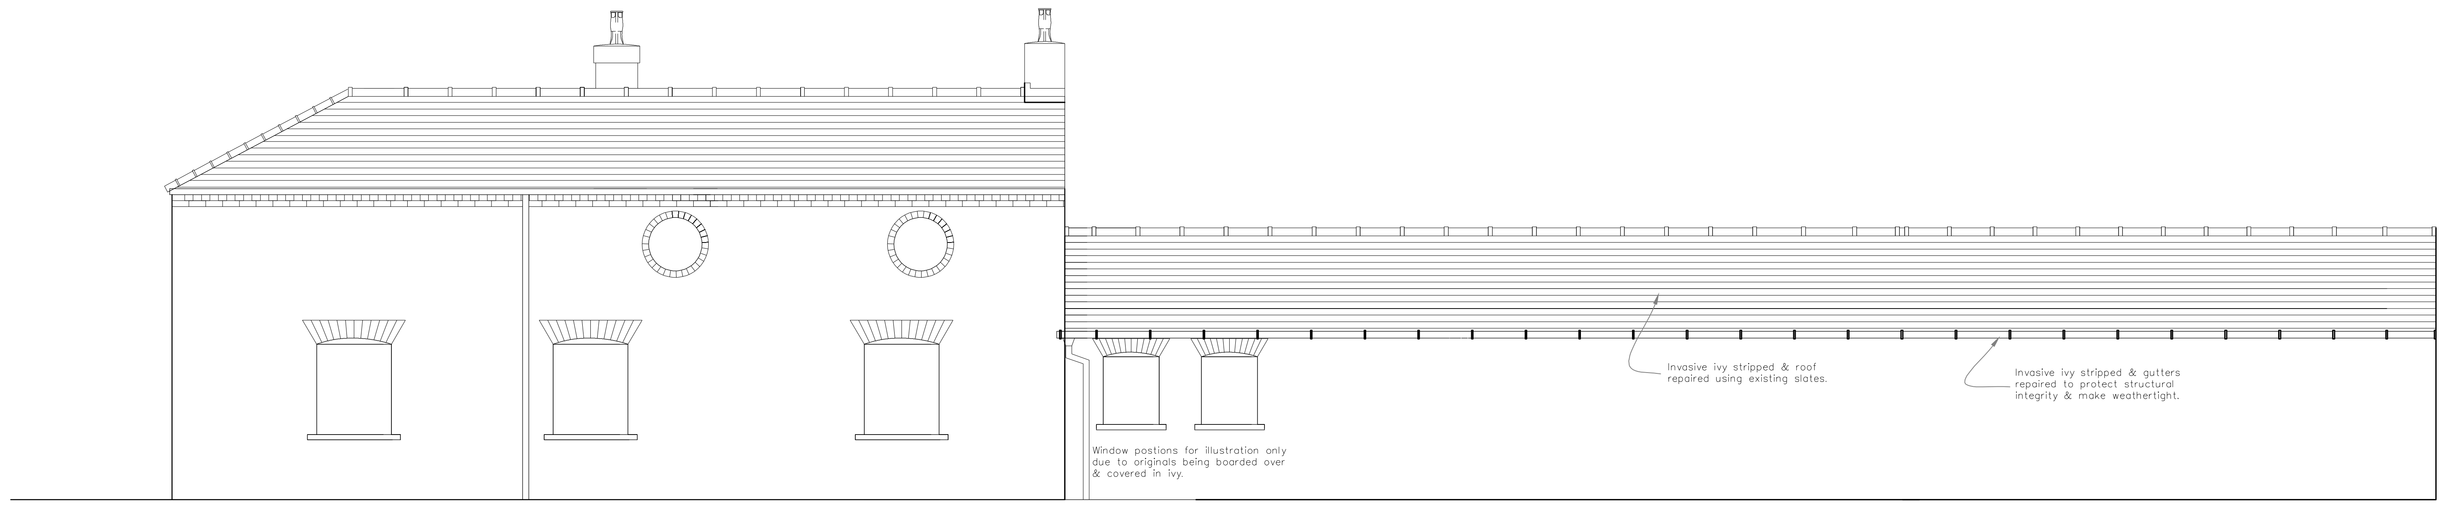

CHANGING PLACES FACILITY AS PROPOSED
1:50



SECTION A–A AS PROPOSED
1:50




ELEVATION A AS PROPOSED
1:50




ELEVATION B AS PROPOSED
1:50

No part of this drawing or data file may be reproduced without prior written permission of the Manchester City Council or approved representative.

1:50
0 1m 2m 3m 4m 5m

NOTES
1. All dimensions are in millimetres unless otherwise stated
2. This drawing is to be read with all other relevant documentation
3. Do not scale from this drawing, all measurement data should be taken directly from the model

Notes

New flooring to be Polyflor Polysafe Standard PUR on 18mm marine plywood on RYNO aluminium DS38 3.6m long joists 38mm high x 48mm wide on 10-40mm high RYNO RDC10-40Lht freestanding adjustable decking cradles at 400 c/c.

New walls to lobby area to be Gyproc plaster skim on moisture resistant 12.5mm plasterboard on 75x50 softwood or gyproc Gypframe 70 S 50 'C' Studs at contractor choice.

Ceilings to lobby area be 12.5mm plasterboard on 75x50 timber ceiling joist: Lobby area to receive a hinged 600x600 hinged hatch in 15mm plywood with automatic spring loft latch and a hasp & staple. Hatch to be lined with 75mm R1E sw architrave. A round flat LED luminaire to be fitted to ceiling in changing room & lobby facility.

Ceiling to CP facility to be flooring grade chipboard on 100x47 sw joists & 600 c/c with plastered ceiling to interior. Plaster skim on 12.5mm plasterboard.

Pod walls to be plaster skim on 12.5mm plasterboard screw to 25mm plywood linec on 100x50 studs at 600 c/c with noggins at mid height. Studs to be triple width at hoist fixing points.

Changing places to be set out as shown, all sanitary equipment to be supplied by c changing places partner i.e. Aveso, Clos C Mat, Asterbannerman

MANCHEST CITY COUNCIL
Capital Programmes Division
Manchester PO Box 53

DRAWING STATUS: PLANNING

PROPERTY TITLE: Wythenshaw Park Stables & Office
Wythenshawe Road
Manchester M23 0AB

UPRN: 010090666531
DFE NO.: 0000

PROJECT TITLE: Changing Places Facility

DRAWING TITLE: Elevations, Block Plan & Sections as Proposed

JOB NO.: CL/45423
DATE: 25/09/2022

SCALE: as noted
AUTHOR: P Schofield
CHECKED BY: T Holland
AI

DRAWING NO.: WSP-MCC-45423-DR-A-0003

You created this PDF from an application that is not licensed to print to novaPDF printer (http://www.novapdf.com)