


01	Horizontal pre-cast scalloped concrete spandrel panel articulated with vertical groove. Acid etched finish
02	Horizontal pre-cast concrete forming an angled crown at top. Polished finish
03	Vertical pre-cast concrete cladding with central vertical groove. Polished finish
04	Ventilation louvre 'dummy' panel. Metallic anodised copper finish
05	Cap-less curtain walling system. Anodised mid to light grey frames with clear glass infill
06	Cap-less curtain walling system. Anodised mid to light grey frames with clear glass. Module width changes to suit full height glazing at corners
07	Recessed insulated metal spandrel panel behind glass masking floor construction
08	Fully glazed automated powered detection curved sliding door at office entrance, incorporated into curtain walling system
09	Manually opened window within curtain wall glazing system. Mid to light grey frames. Decorative anodised metal panel with perforated pattern in front. Copper Finish
10	Cap-less curtain walling system to winter gardens with opening POV system. Anodised mid to light grey frames with clear glass
11	Cap painted glass in a curtain walling system, anodised mid to light grey frames
12	Terrace open to atmosphere
13	Vertical metal louvre system, copper anodised metal screening glass plant
14	Metal panel cladding system with vertical groove. Copper metallic anodised finish
15	Cap painted glass screen concealing plant at roof level
16	Vertical metal louvre system. Mid to light anodised metal with integrated solar screens as part of the system
17	'Floating' pre-cast panel above entrance
18	External double storey void above office entrance
19	Anodised aluminium flashing, colour to match copper finish
20	Horizontal joints within pre-cast concrete
21	Pre-cast concrete plinth. Polished finish
22	Metal flat bar balustrade to Floor 11 terrace
	Brisé soleil above each window to minimise shading. Anodised metal with decorative pattern, copper finish



Jon Matthews Architects

Union, 2-10 Albert Square, Manchester, M2 6LW 0161 974 3690

Copyright of this drawing is vested in Jon Matthews Architects and must not be copied or reproduced without written consent. Figure dimensions only are to be taken from this drawing. Do not scale from this drawing. For full company disclosure please visit www.jonmatthewsarchitects.com