





SCALE 1 : 500

1. Do not scale this drawing.
2. All dimensions to be checked and verified on site.
3. This drawing is to be read in conjunction with all other relevant drawings and specifications.
4. Any discrepancies in the drawings are to be reported immediately to the Architect
5. This drawing is not to be used for construction or sales purposes unless expressly marked as such.

Scale [m]

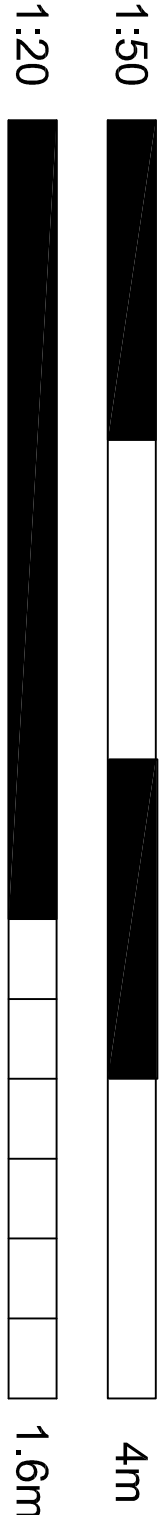

SCALE 1: 1250

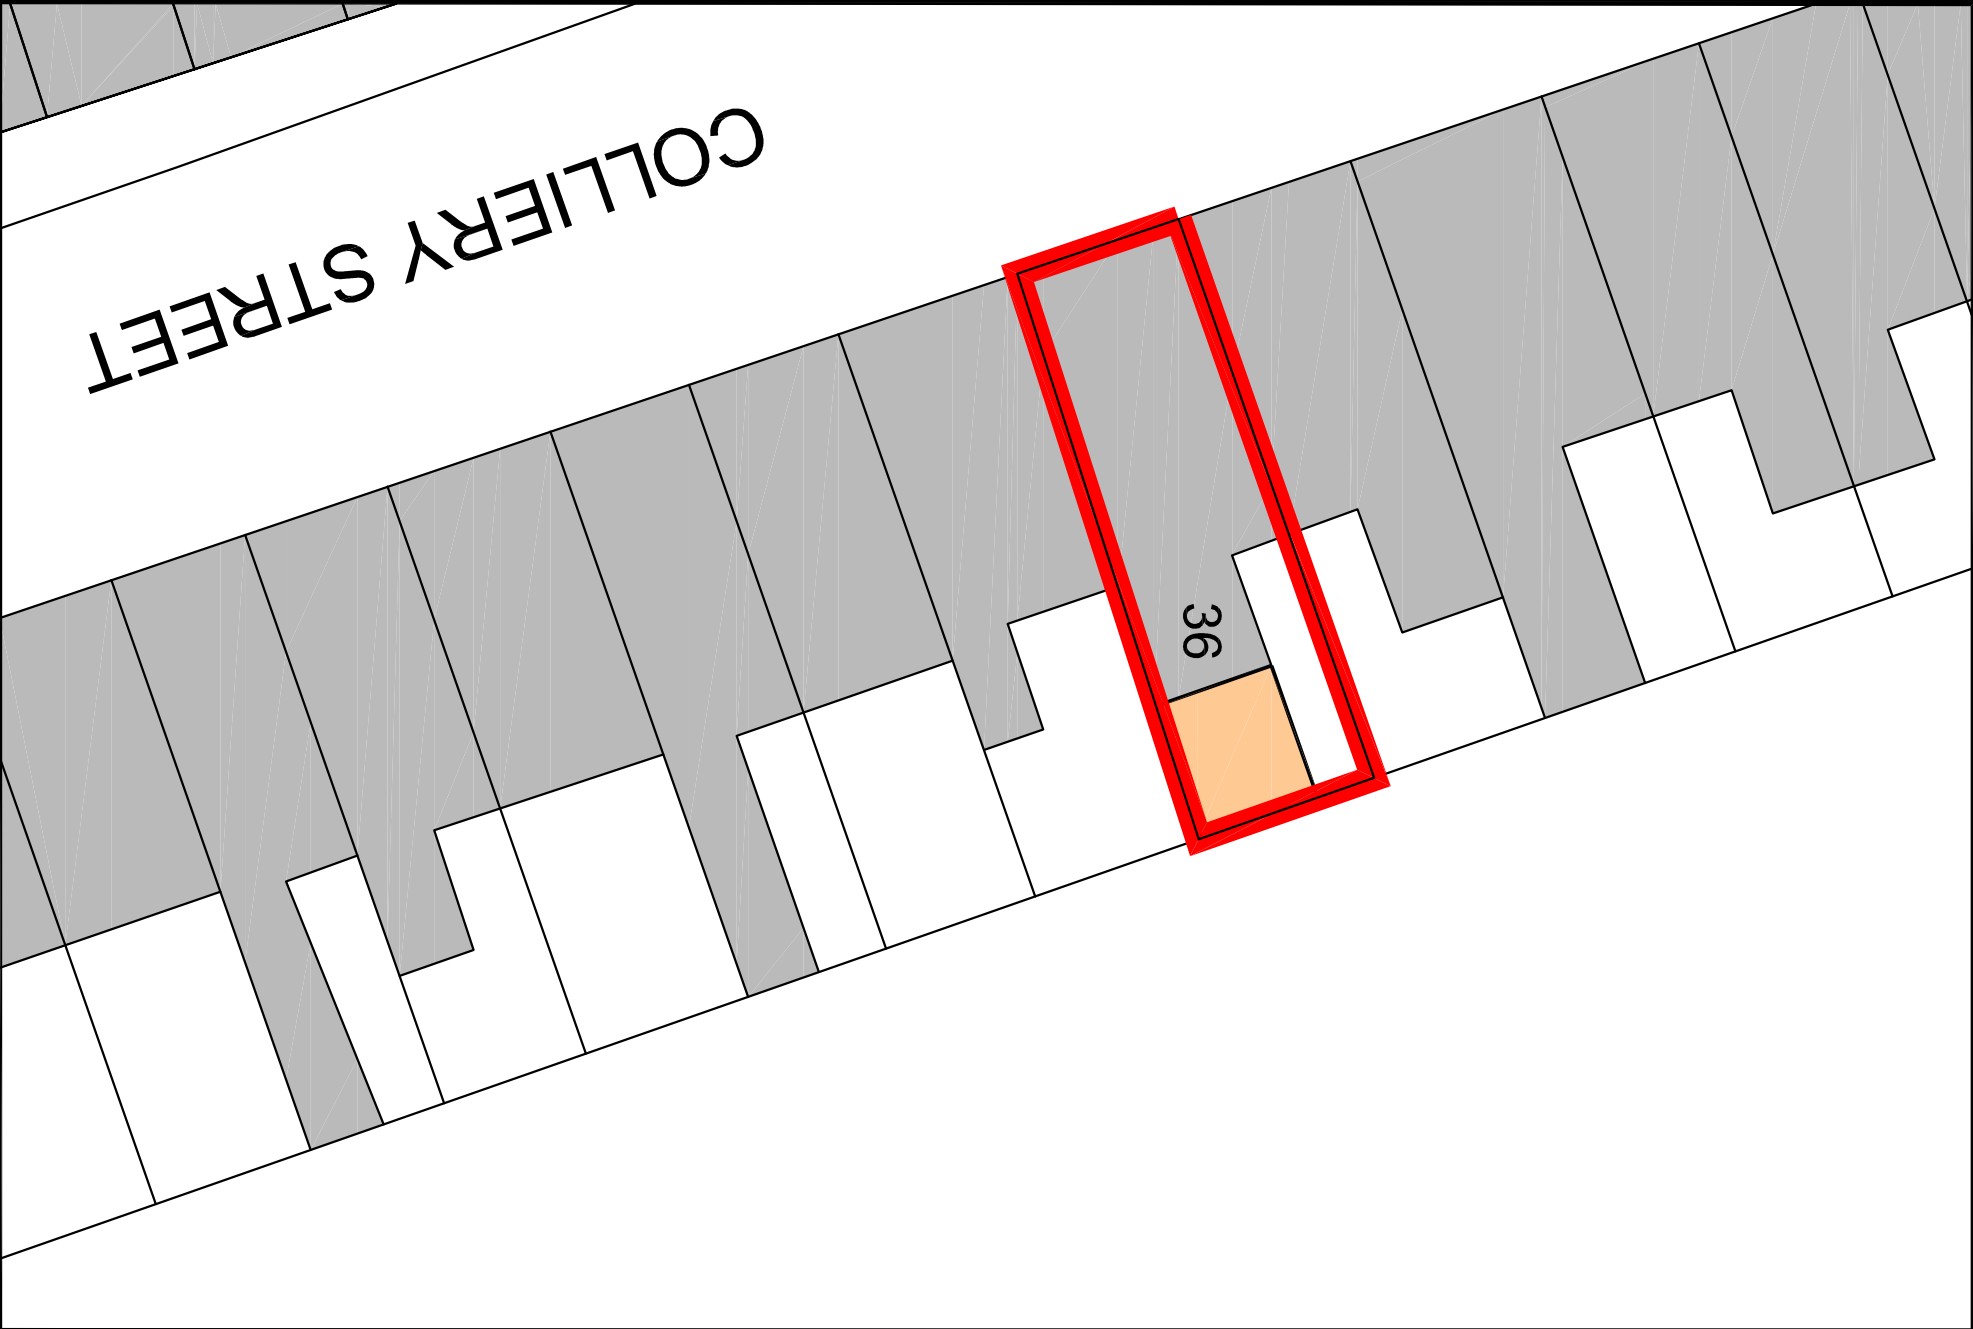

SCALE 1: 200

Project Title:	36 COLLIERY STREET, M11 2AP		
Client:	APERTURE HOLDINGS LTD		
Drawing Title:	PROPOSED SITE & LOCATION PLANS		
Drawing Number:	0033 PL 90	Revision:	A
Scale:	1: 500 @ A1 (1:250 @ A3)		
Date:	APRIL 2023		
Drawn by:	Checked by:		