
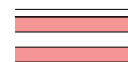
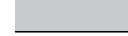
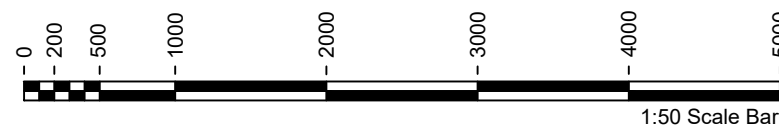


-  New external cavity wall
-  New internal partition wall
-  Site boundary line
-  Walls to be demolished
-  Existing wall

PAUL
COX
DESIGN.

paulcoxdesign@gmail.com

Rev No.
01 - Planning Issue - April 2023

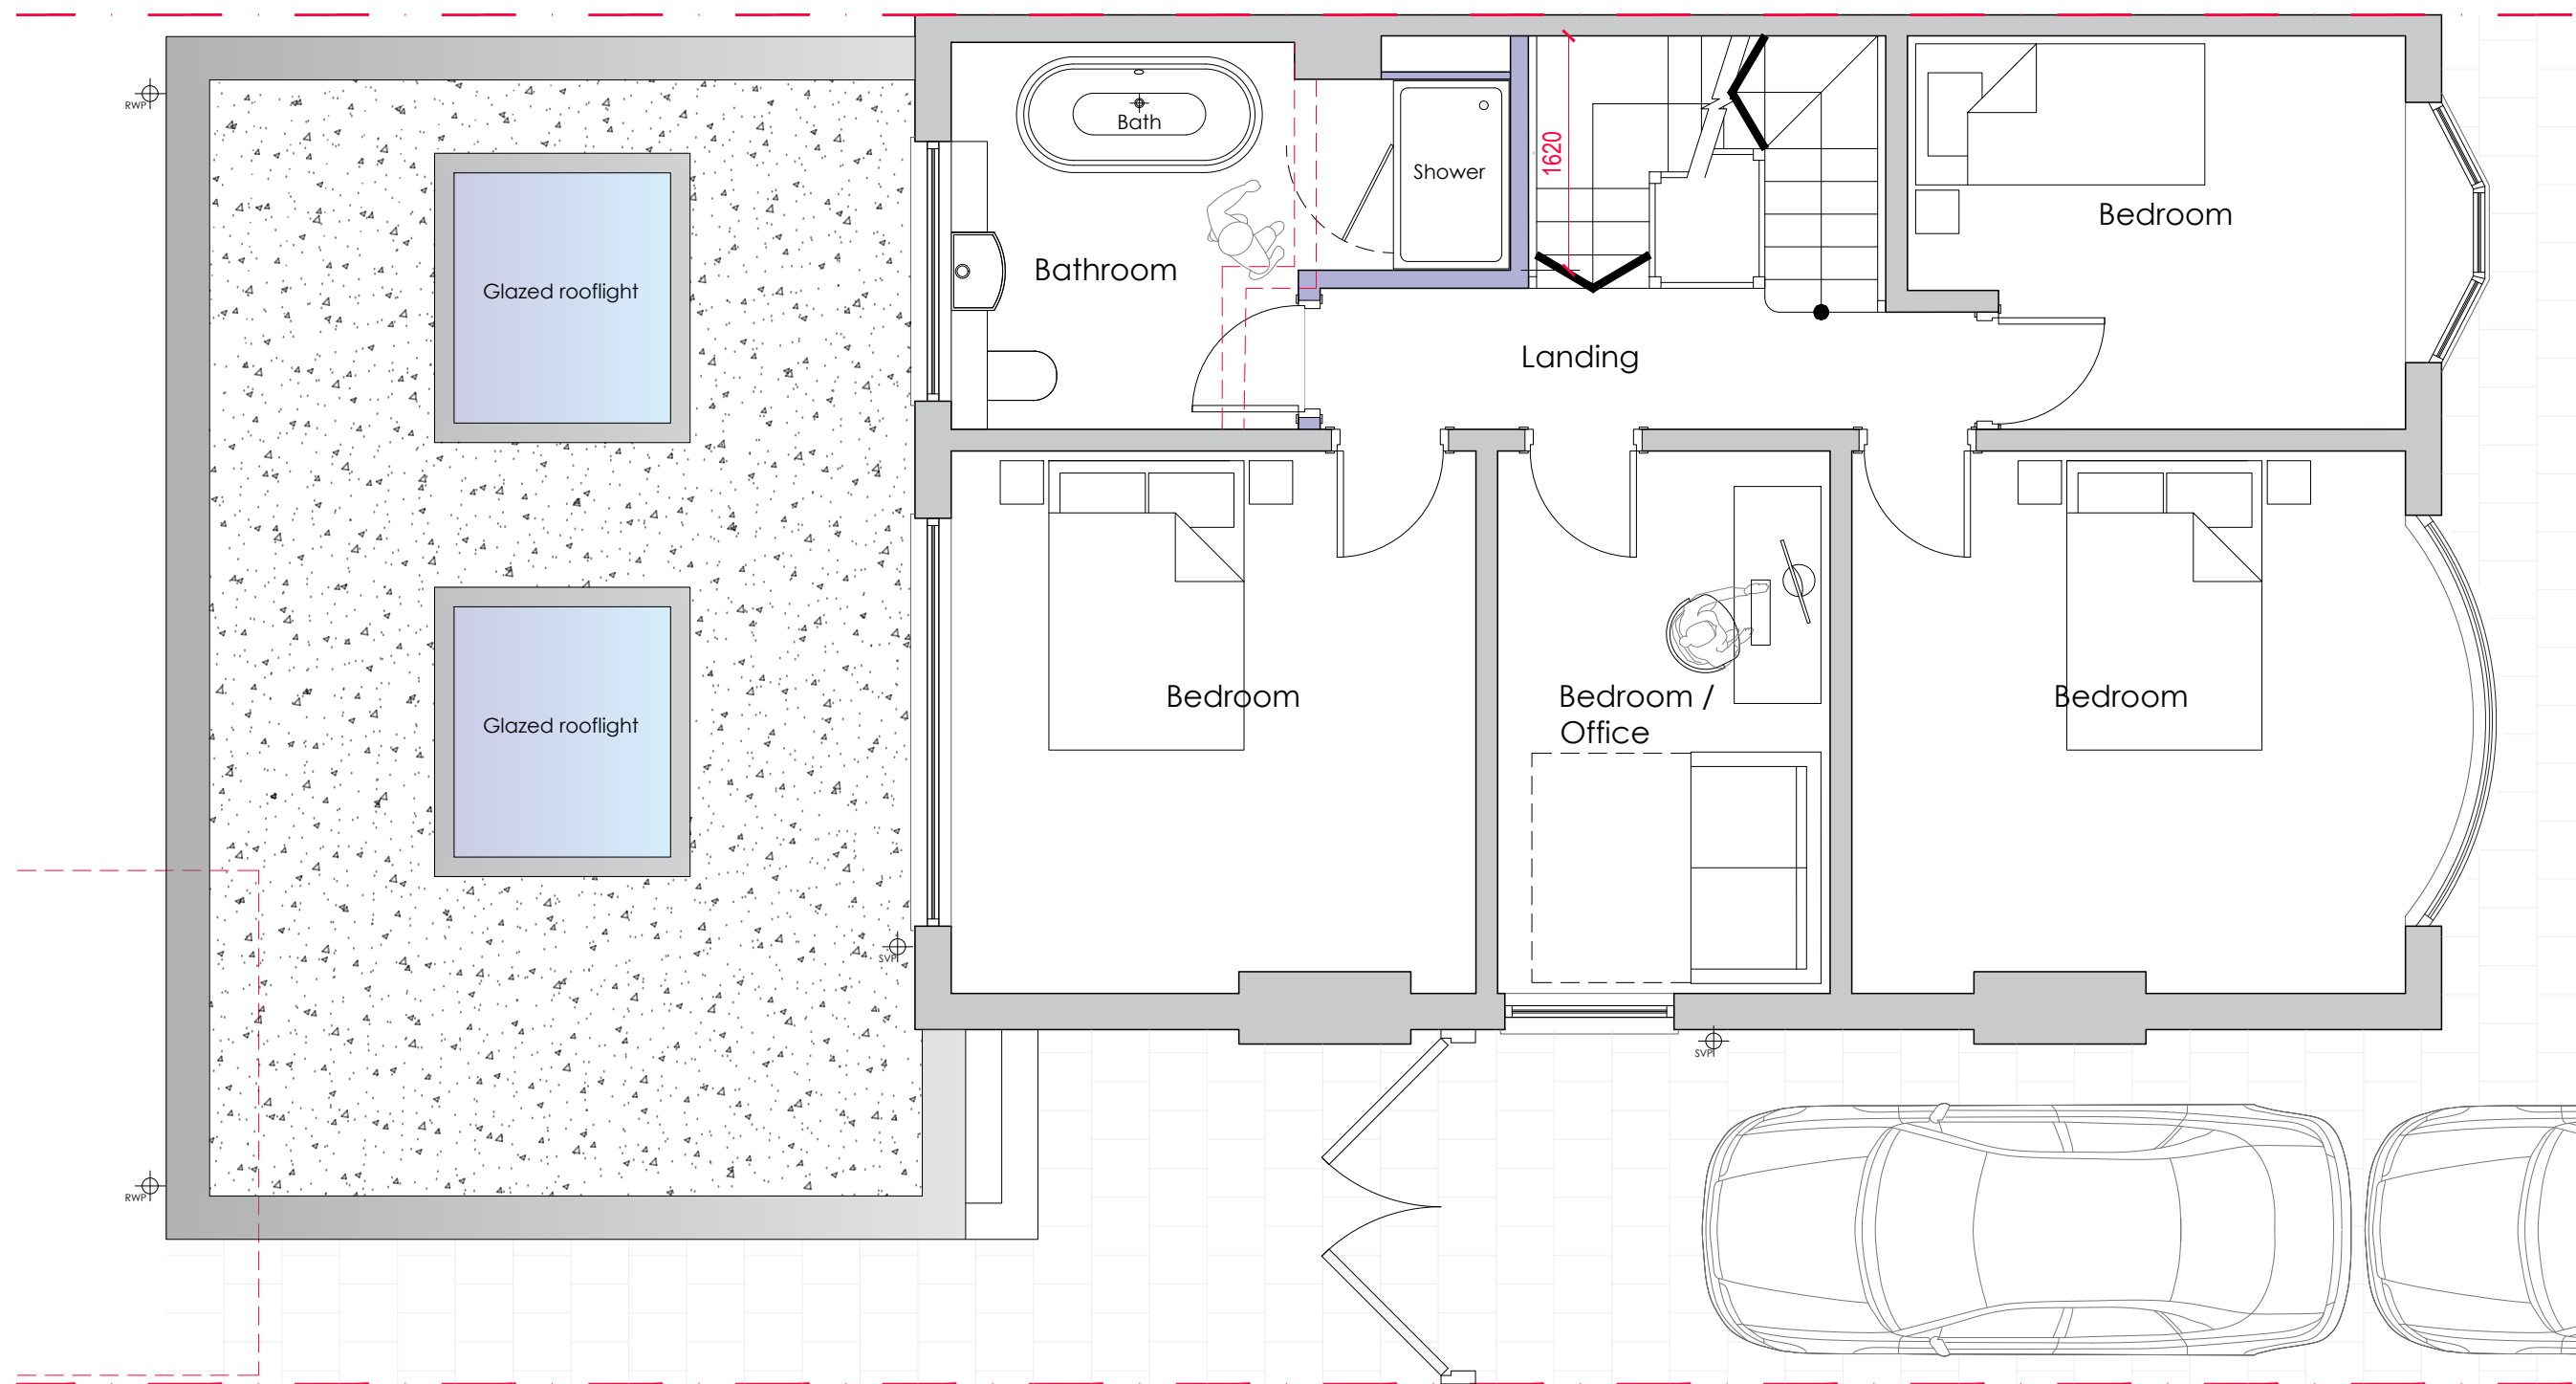

Project:

3 Longton Avenue,
West Didsbury, M20 3JN

Scale:

1:50 @ A3

Title:

Proposed
First Fl Plan

Drwg No.

008

