


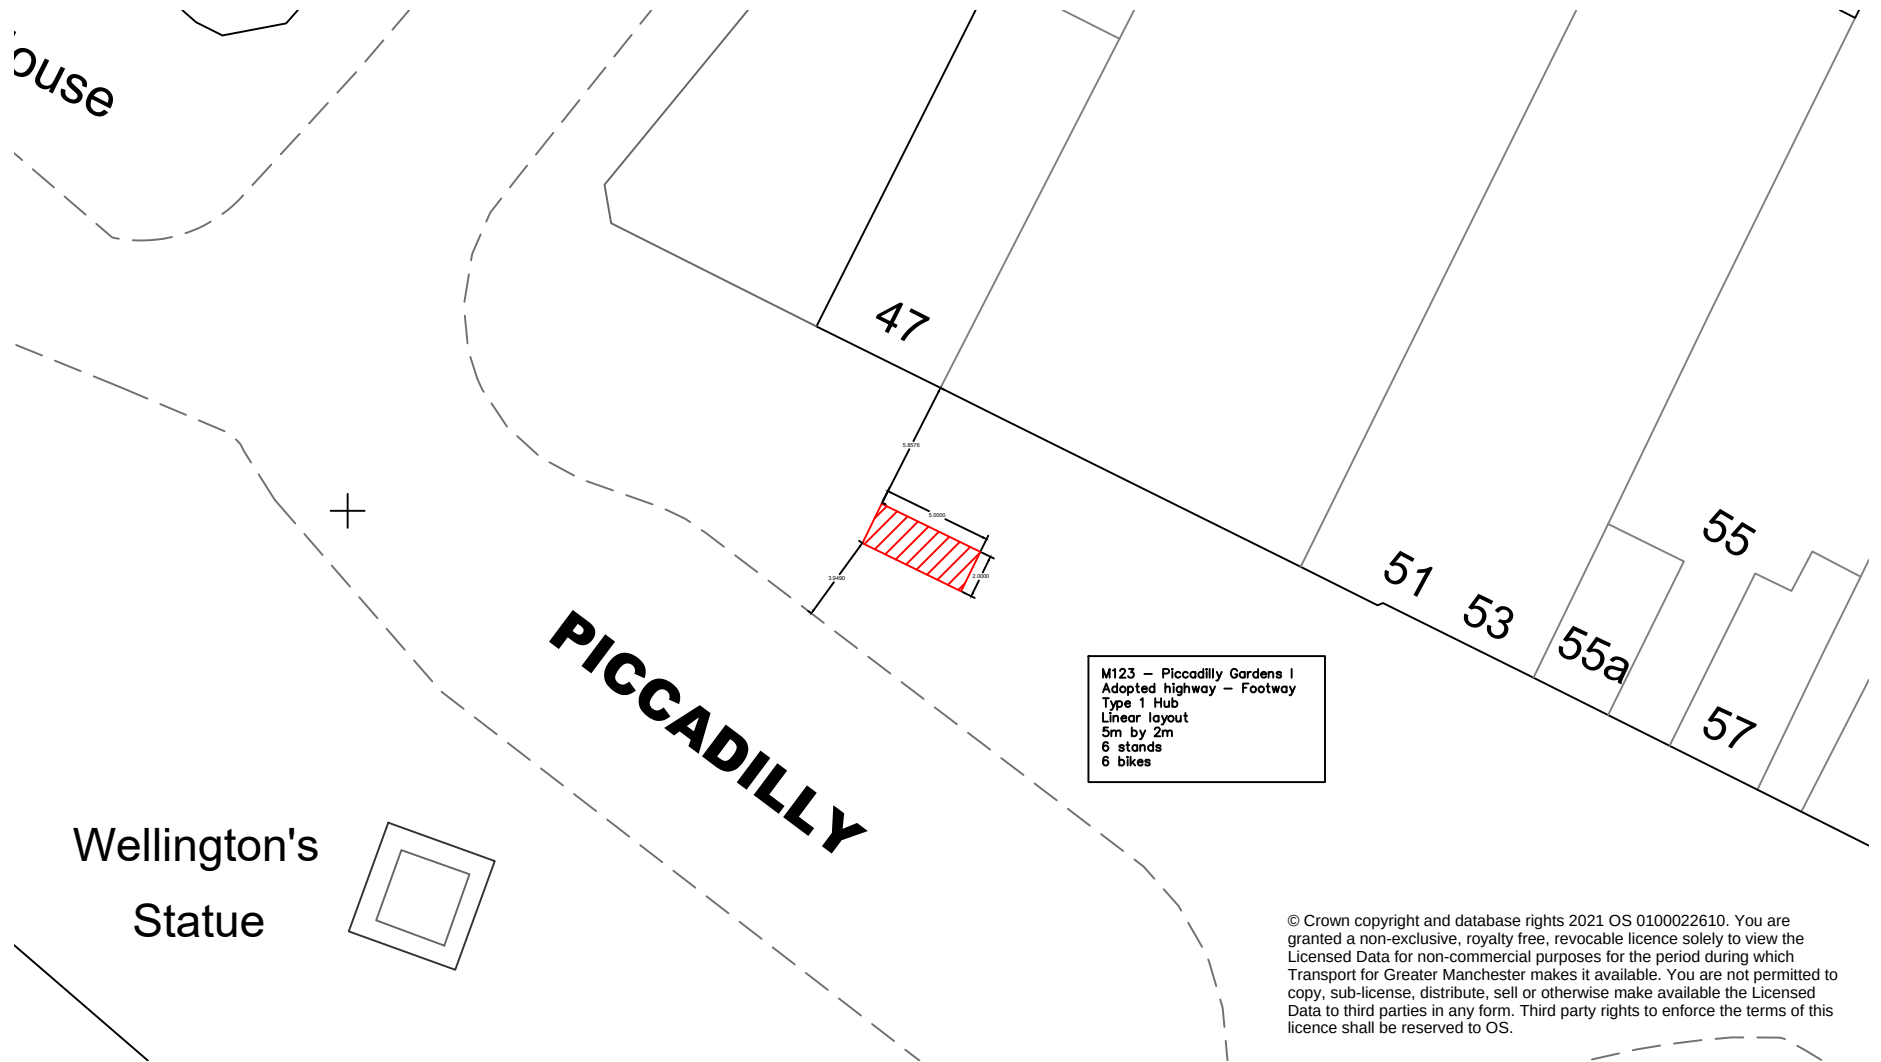

ouse

47

51

53

55a

55

57

PICCADILLY

Wellington's
Statue

M123 - Piccadilly Gardens I
Adopted highway - Footway
Type 1 Hub
Linear layout
5m by 2m
6 stands
6 bikes

© Crown copyright and database rights 2021 OS 0100022610. You are granted a non-exclusive, royalty free, revocable licence solely to view the Licensed Data for non-commercial purposes for the period during which Transport for Greater Manchester makes it available. You are not permitted to copy, sub-license, distribute, sell or otherwise make available the Licensed Data to third parties in any form. Third party rights to enforce the terms of this licence shall be reserved to OS.