


REVISION	DATE	DESCRIPTION
A	30/11/22	Draft Planning Issue
B	08/12/22	Planning Issue

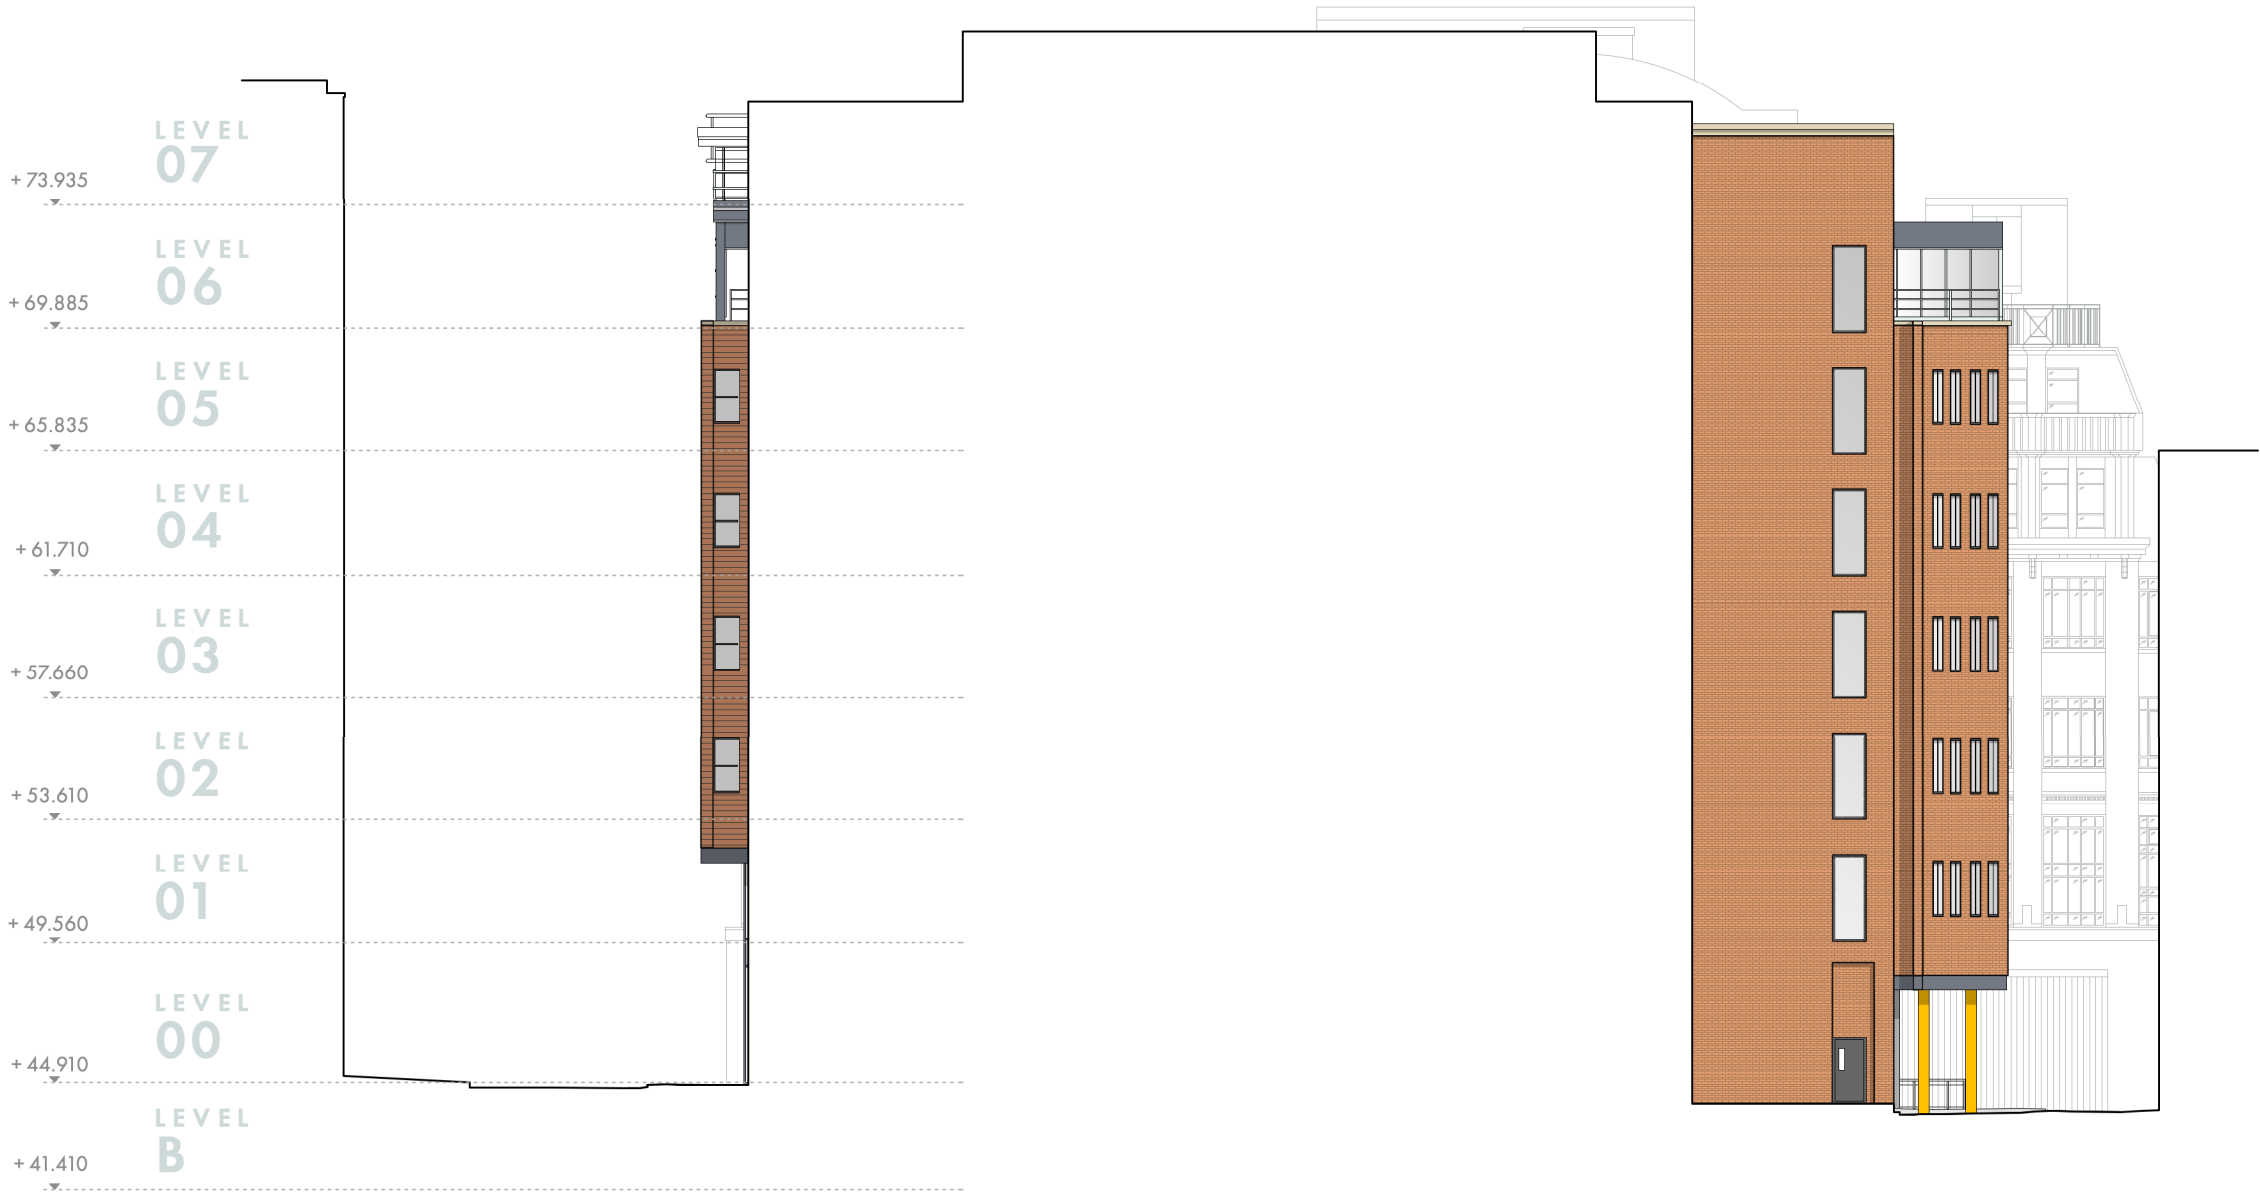

ELEVATION DD

35 FOUNTAIN STREET | EXISTING ELEVATIONS

ELEVATION KEY

- 1

EXTERNAL FACING BRICKWORK
- 2

RAILINGS
- 3

ALUMINIUM FRAMED WINDOW
- 4

RENDERED CLADDING
- 5

BASEMENT ACCESS SHUTTER / VEHICLE RAMP
- 6

VENTILATION GRILLE
- 7

PAINTED STEEL COLUMN
- 8


ALUMINIUM CLADDING
- 9

PAINTED STEEL LINTEL
- 10

ALUMINIUM FASCIA
- 11

PLANT SCREENING
- 12

STONE COPING

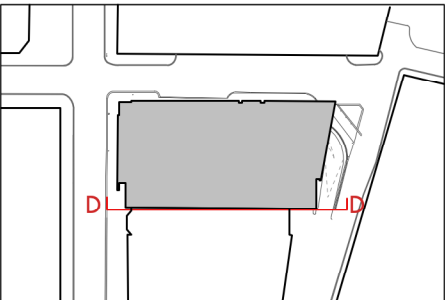

KEY

OMIArchitects

31 Blackfriars Road, Salford, Manchester, M3 7AQ +44(0)161 832 3242 / info@omiarchitects.com / www.omiarchitects.com						
PROJECT	35 FOUNTAIN ST					
DRAWING	EXISTING ELEVATION - DD					
DATE	OCT 22	DRAWN BY	HK	SCALE	1:250	@A3
JOB NO.	1431	DWG.NO.	L 0203			