




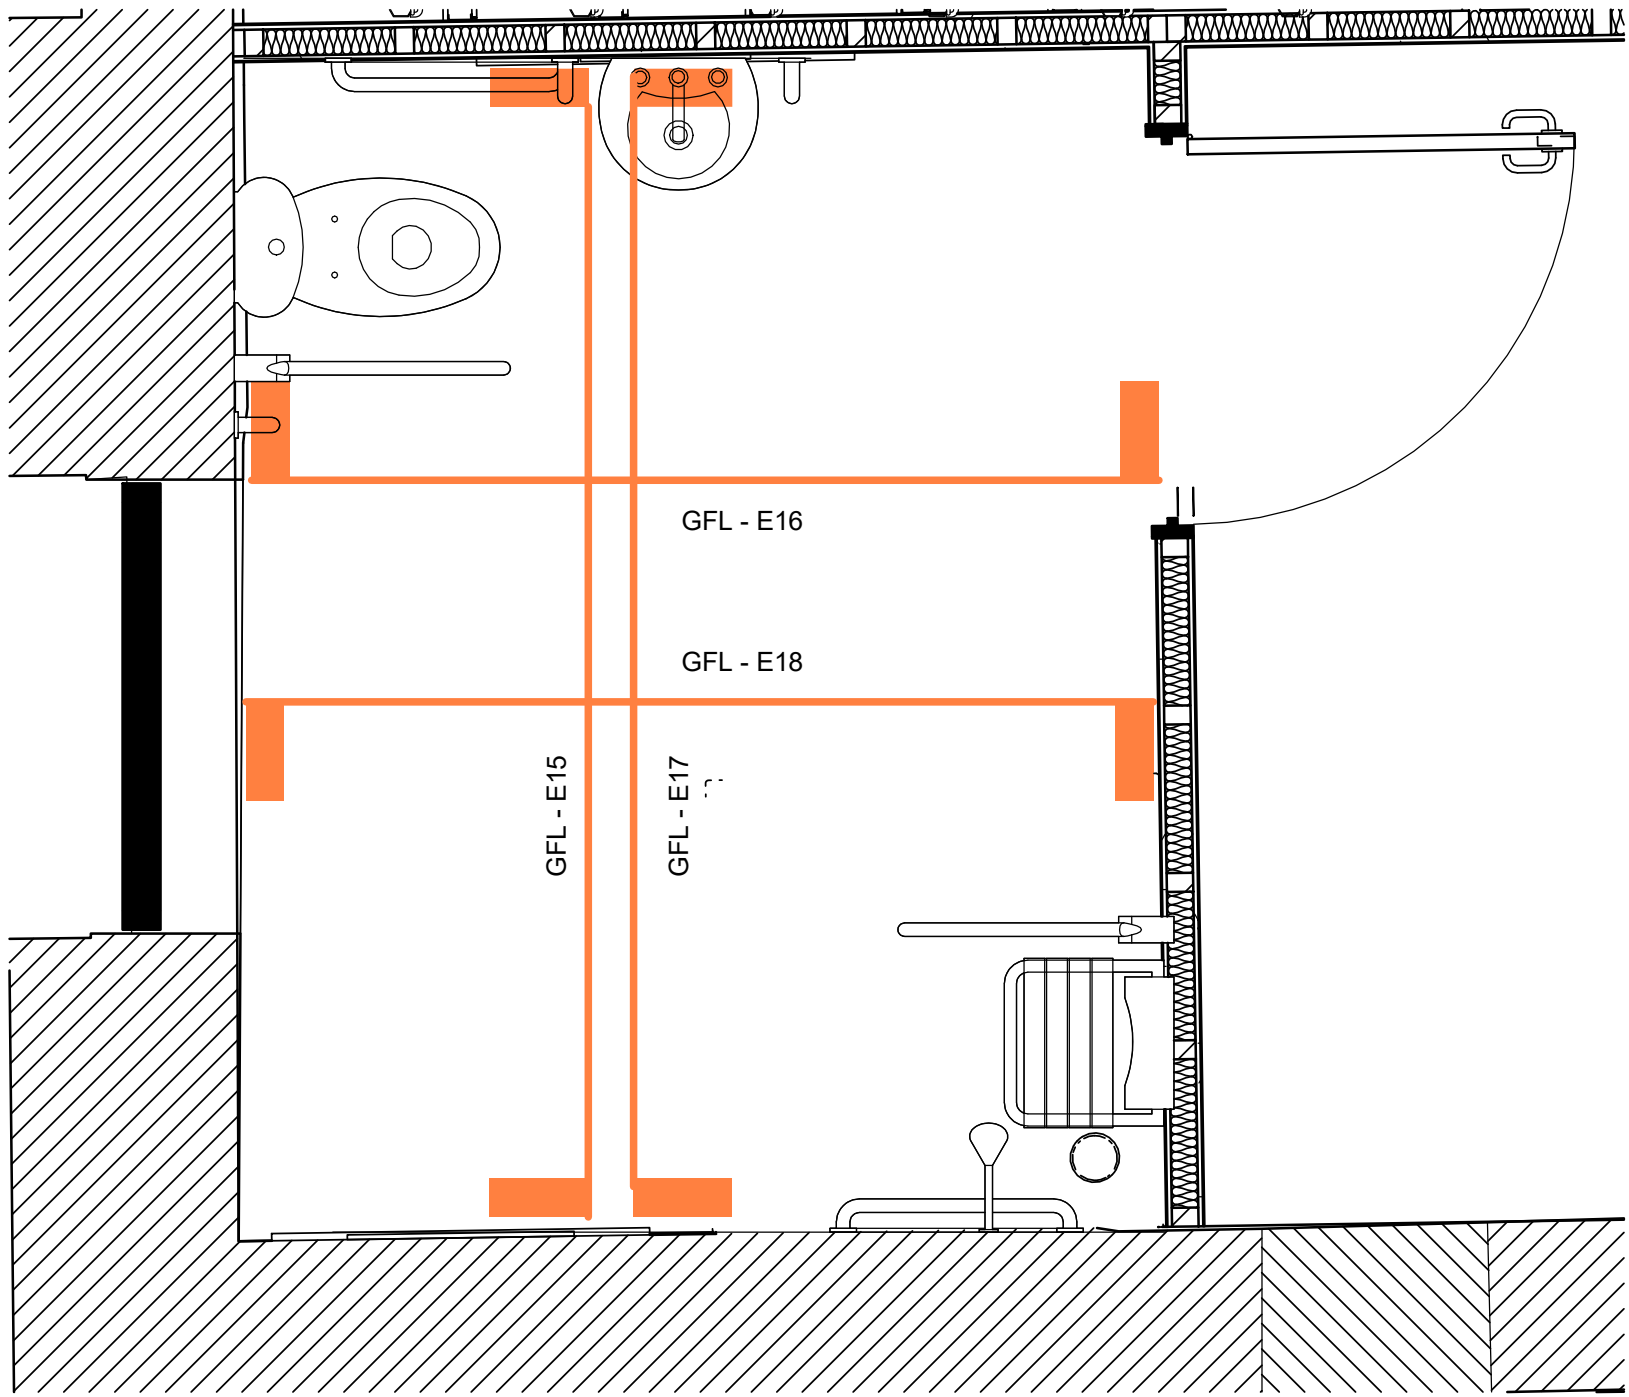

GFL Proposed Disabled Access Shower and WC
1 : 20

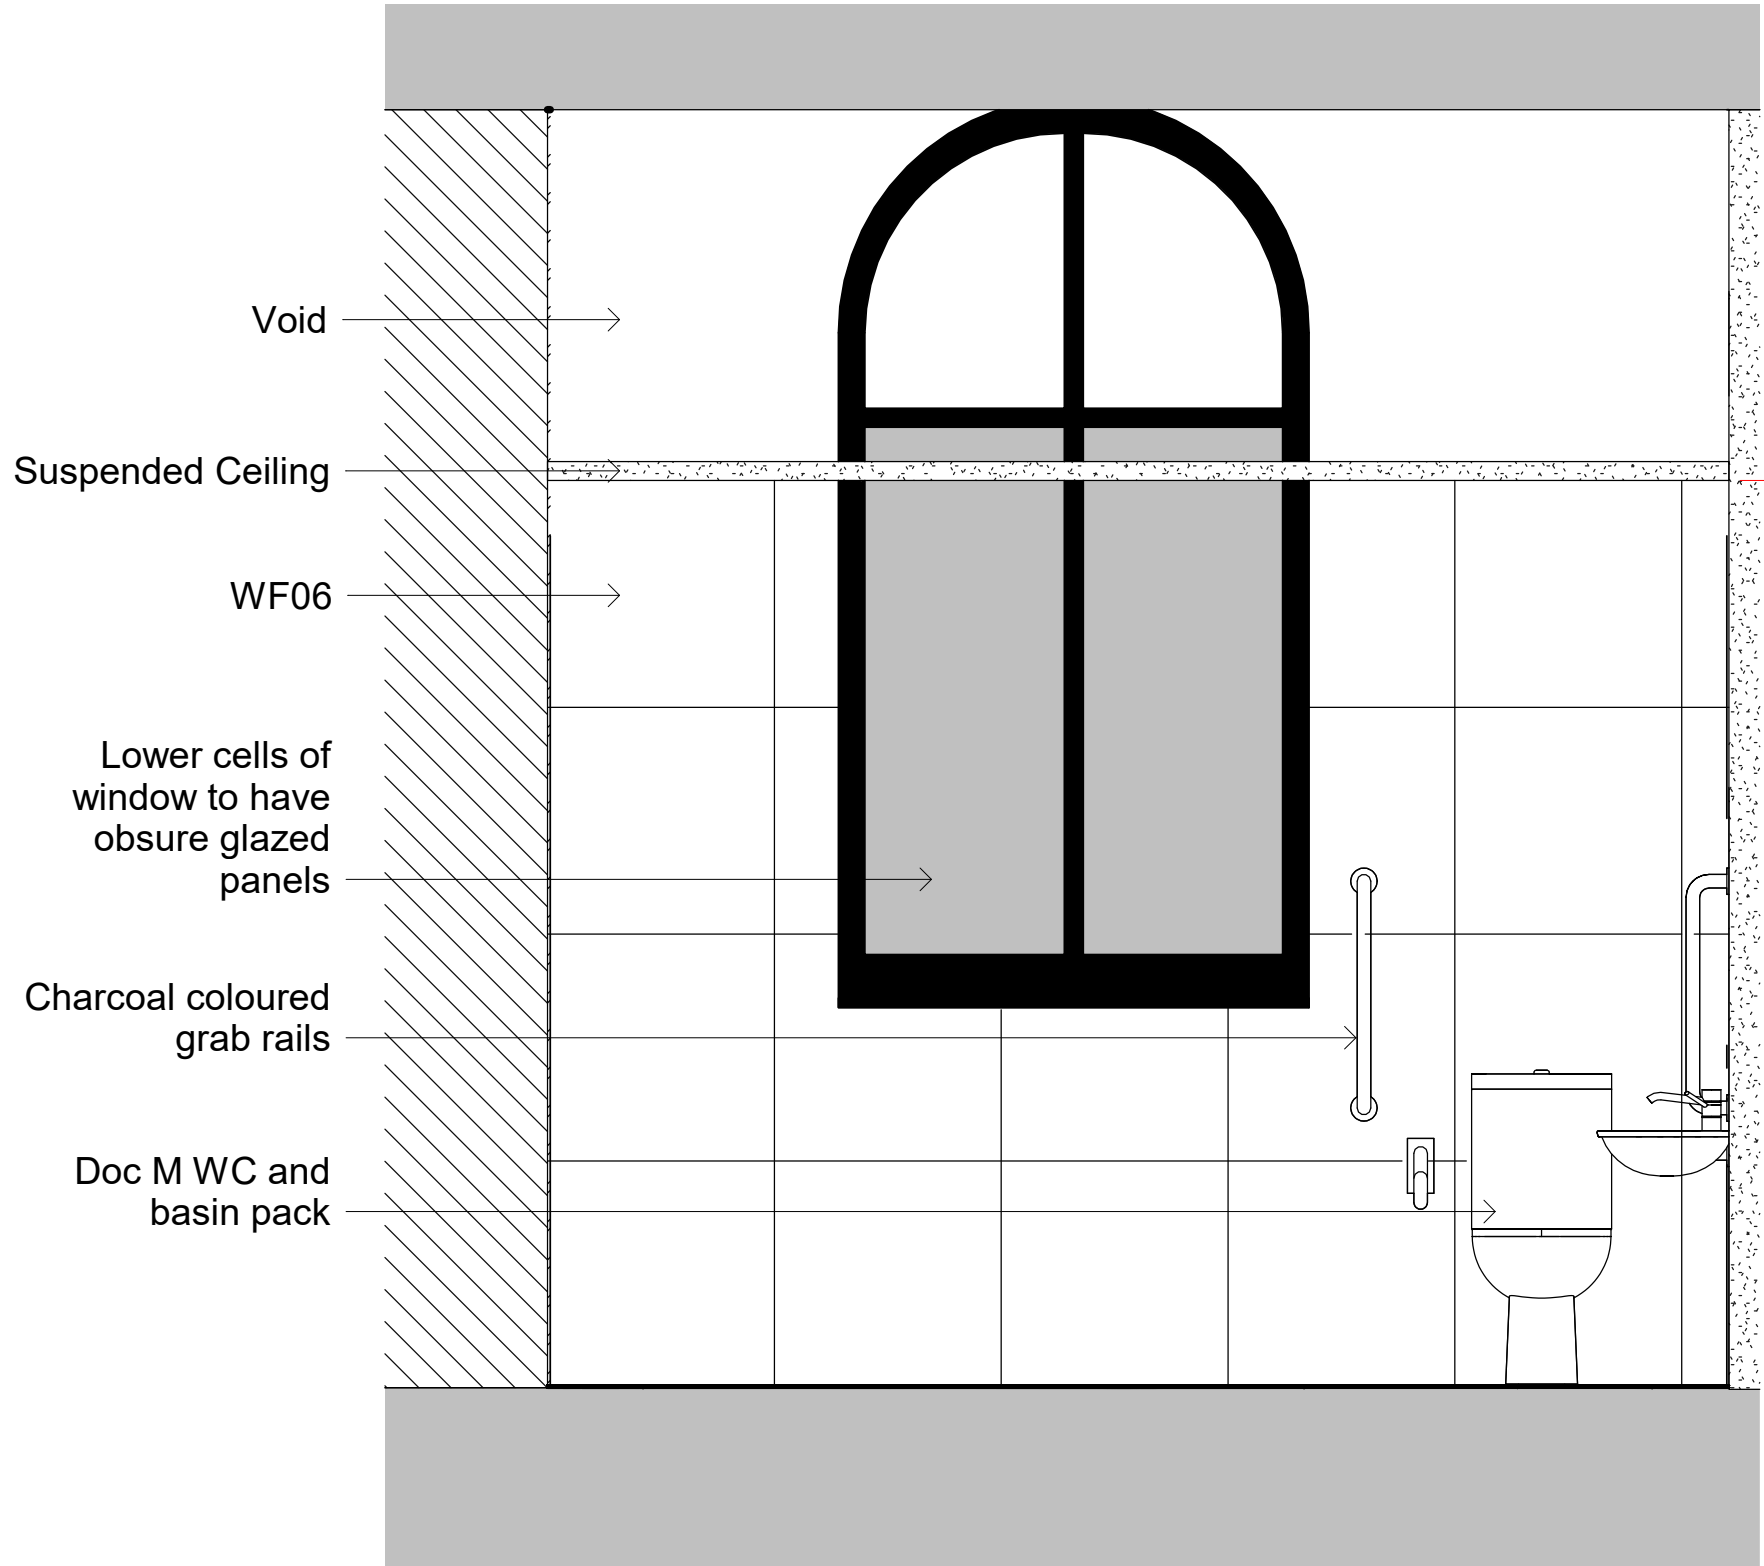

GFL - Elevation 15
1 : 20

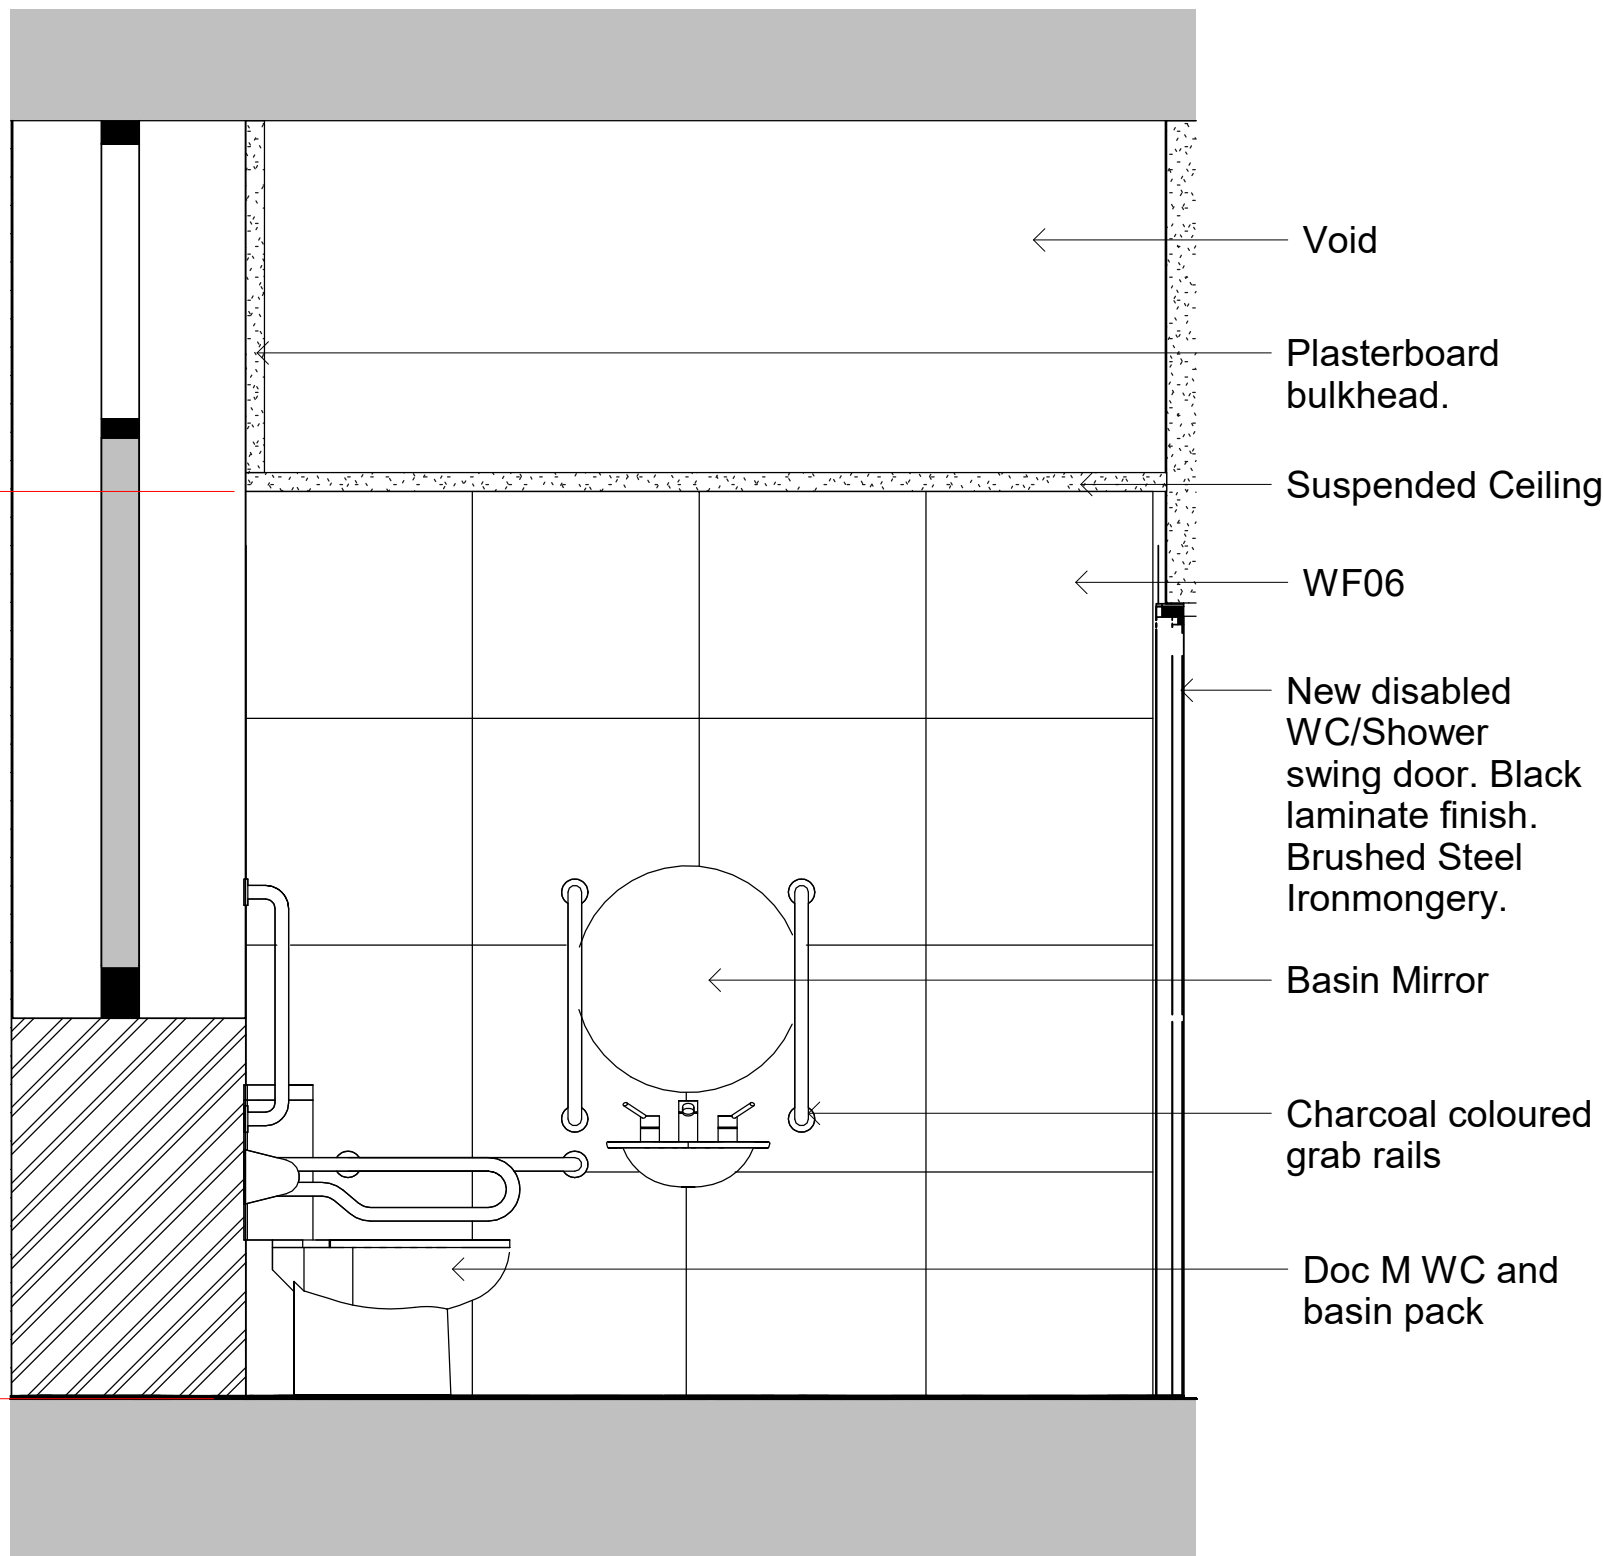


GFL - Elevation 16
1 : 20

WALL FINISHES:


WF06 - Tile - Supplier: Solus. Range: Matter. Colour: MTT - Grey. Size: 600mm x 600mm.
WF02 - New Proposed Plastered Wall Painted White
WF03 - Existing Plastered Wall Repaired and Painted White
WF14 - Feature Tile - Supplier: Solus. Range: Cornwall. Colour: Lamorick. Size: 56mm x 232mm x 8mm.

FLOOR FINISHES: FF05 - Tile - Supplier: Solus. Range: Matter. Colour: MTT - Grey. Size: 600mm x 600mm.

Doc M Shower Pack: Supplier: Ideal Standard. Range: Contour 21, S0755RN. Doc M shower room pack - exposed valve. Colour: Charcoal (Grab Rails)
Dock M WC and Basin Pack: Supplier: Ideal Standard. Range: Contour 21 Plus, Assembly. Doc M right hand pack with standing washbasin. Colour: Charcoal (Grab Rails)
Basin Mirror: Supplier: Ideal Standard. Range: Conca, 60cm mirror, ambient light.
Full Length Mirror: Supplier: Ideal Standard. Range: 40cm x 100cm mirror with ambient light and anti-steam.
Hand Dryers: Supplier: Commercial Washrooms. Range: Gusto 1.2 kW Matte Black Electric Hand Dryer. Colour: Black
Soap Dispenser: Supplier: Commercial Washrooms. Range: Black Liquid Soap Dispenser.PL20PBK. Dimensions: 250mm x 115mm x 115mm.
WC Roll Holder: Supplier: Commercial Washrooms. Range: Graphite Grey Stainless Steel Jumbo Toilet Roll Dispenser. Colour: Black.

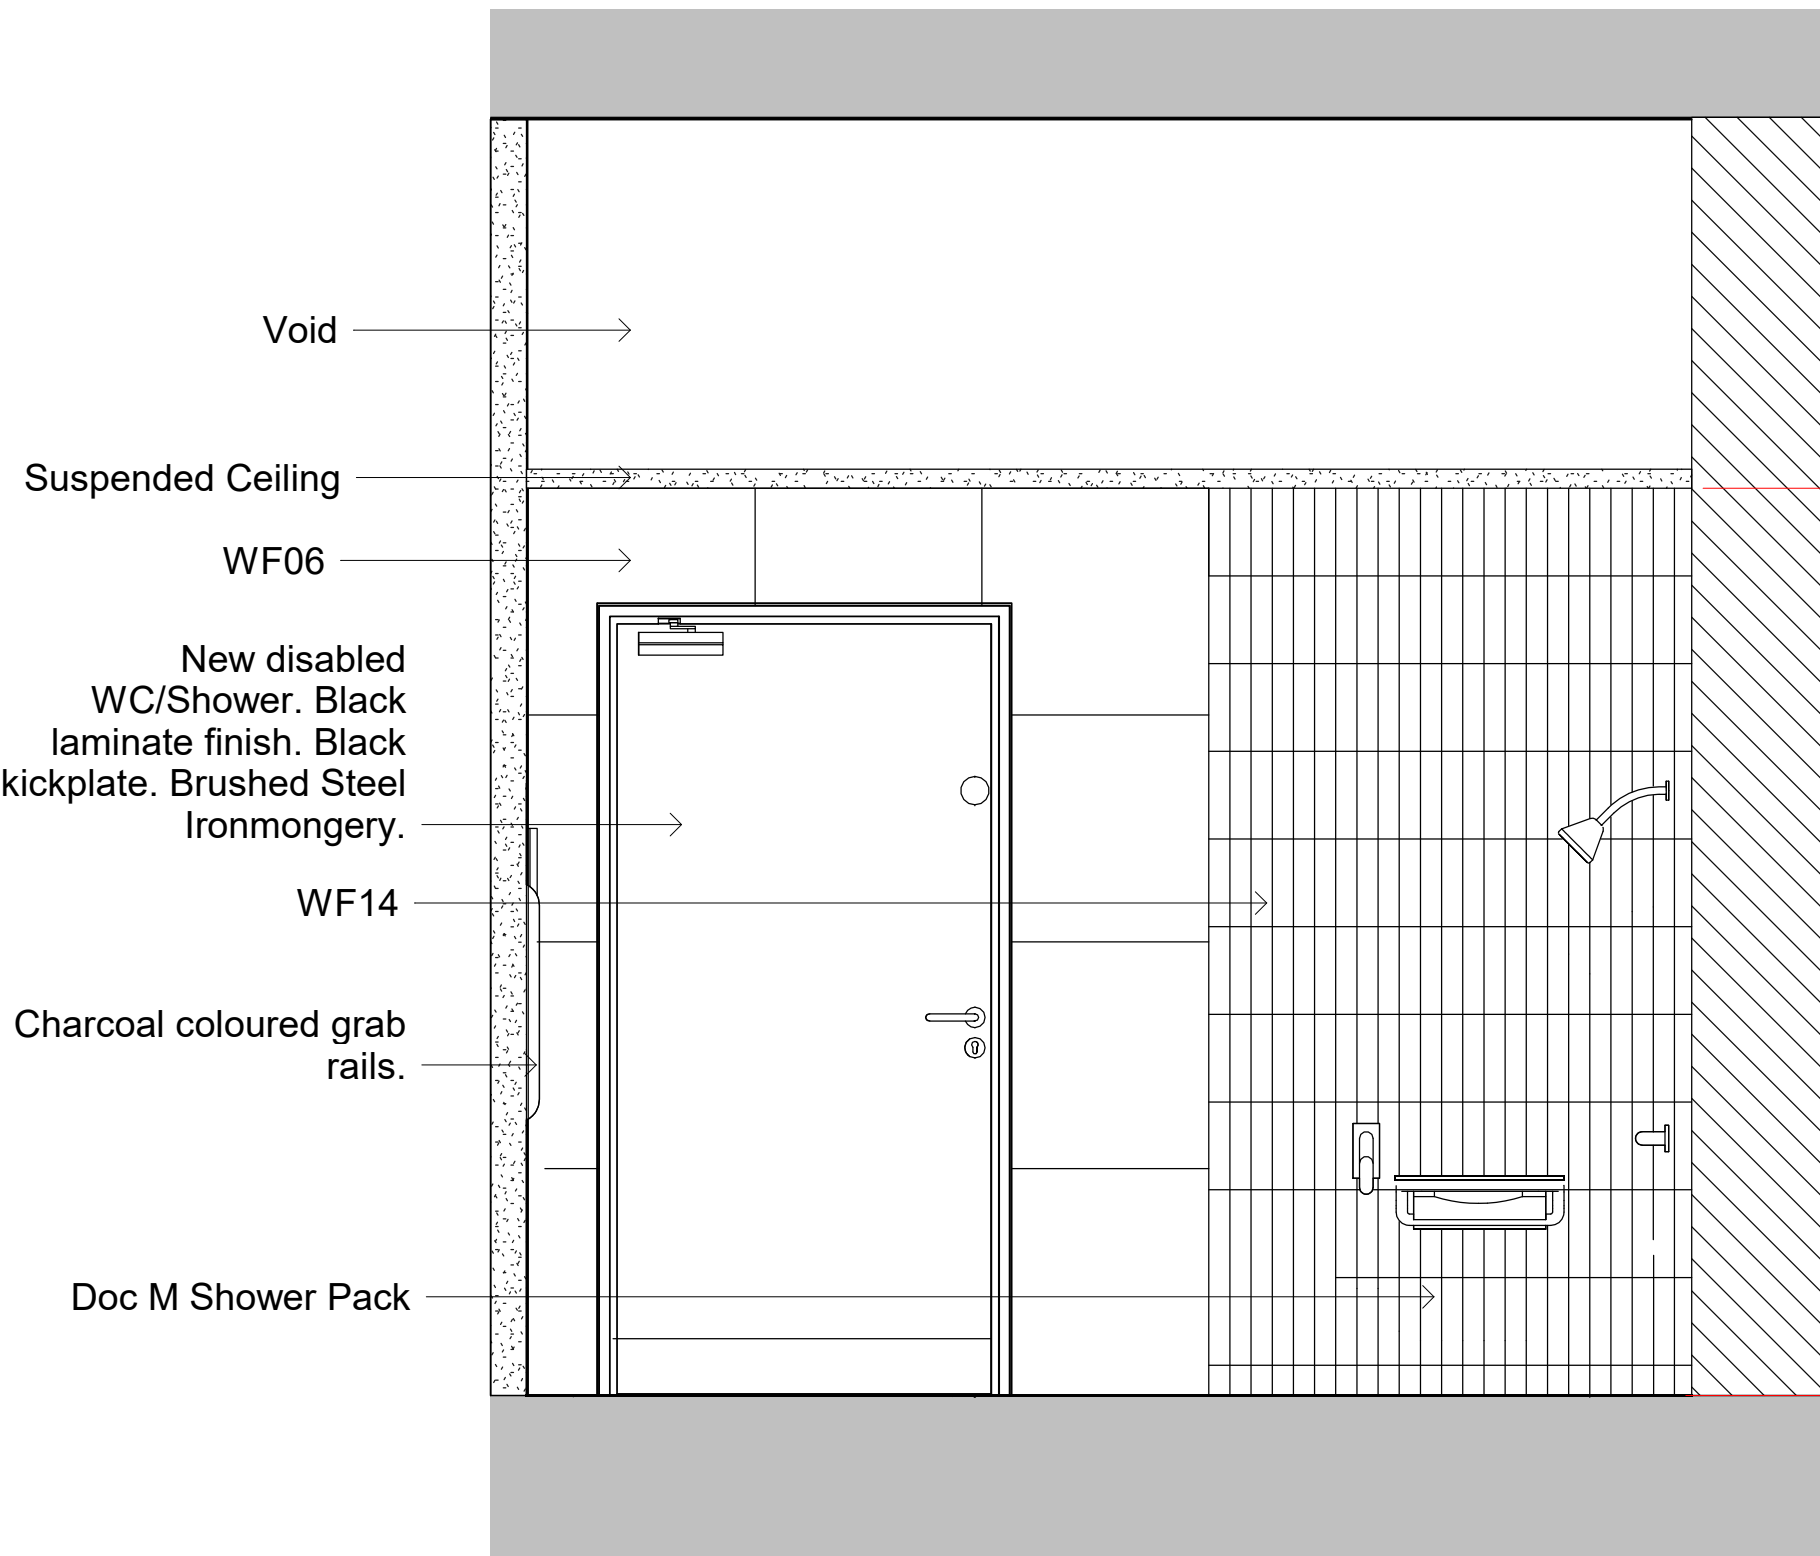

GFL - Elevation 17
1 : 20

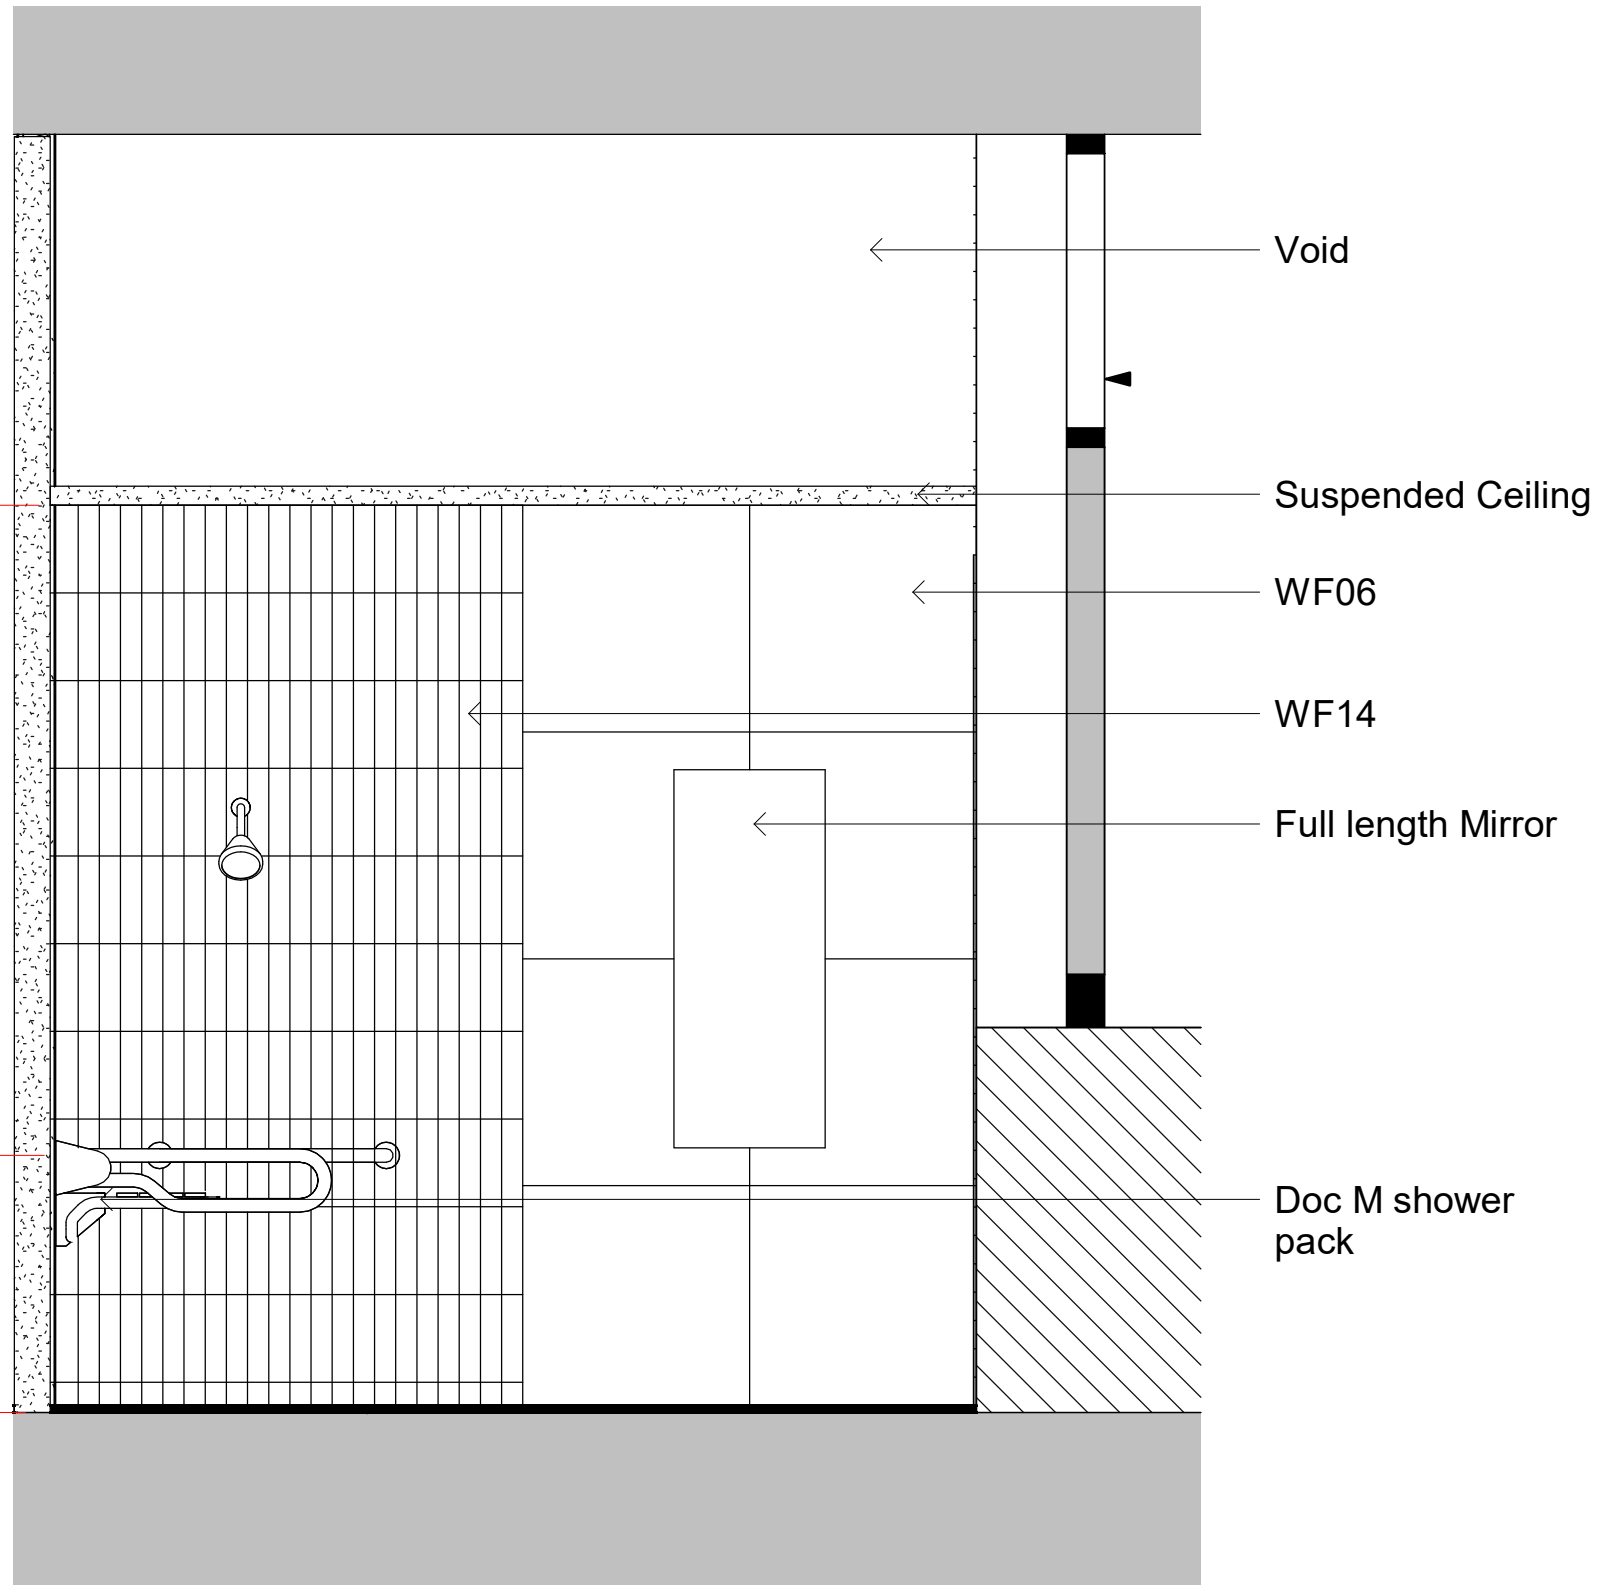

GFL - Elevation 18
1 : 20

All dimensions are in millimetres unless stated otherwise. No dimensions to be scaled from drawings. All dimensions to be checked on site prior to manufacture.
Any discrepancies between drawings and site conditions are to be reported to the contract manager.
This drawing is to be read in conjunction with all relevant Structural Engineers and Mechanical & Electrical Engineers drawings and specification.
© COPYRIGHT
The copyright in this drawing is vested in OBI Property Ltd and no licence or assignment of any kind has been, or is, granted to any third party whether by provision of copies or originals of the drawings or otherwise unless otherwise agreed in writing.



-	Issued for planning	18.04.23	ES	SV
REV	DESCRIPTION	DATE	BY	CHK

CLIENT NAME

T&M Real Estate

PROJECT NAME

Lindencourt

DWG TITLE:

GFL Proposed Disabled Access WC & Shower

DWG NO: 24_000 REVISION: -

SCALE 1 : 20 @A1 DRAWN: ES

DWG STATUS: Planning