


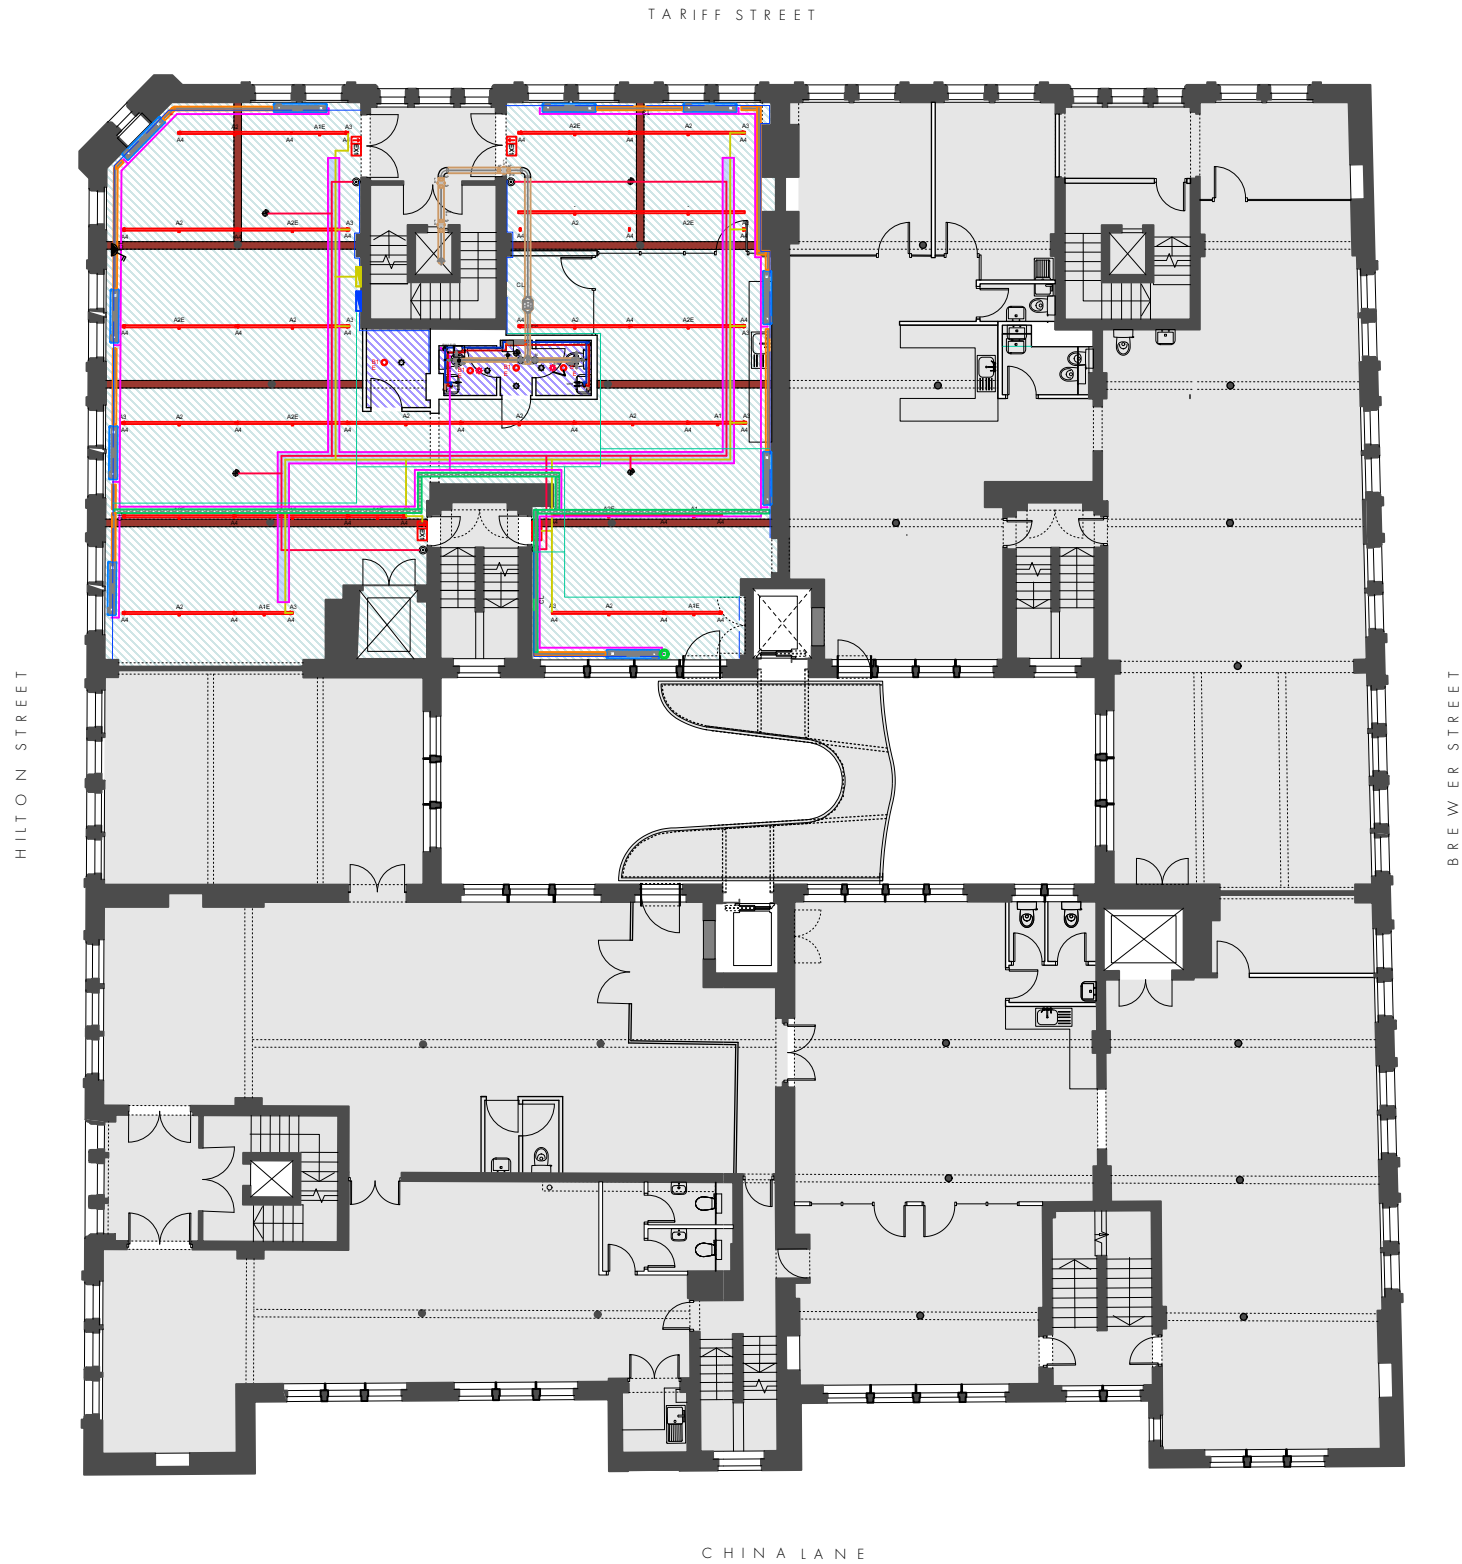

FOURWAYS HOUSE, FOURTH FLOOR
EXISTING PLAN

1.100 @ A3

REVISION	DATE	DESCRIPTION
P01	27.02.23	FOR COMMENT
P02	17.03.23	PLANNING ISSUE

REFLECTED CEILINGS KEY

EXISTING PLASTERED CEILING

ORIGINAL BEAM EXPOSED

AREA NOT SUBJECT OF THIS APPLICATION
SEE APPLICATIONS No.s 122935/LO/2019& 123242/FO/2019

MECHANICAL AND ELECTRICAL KEY

A1

A1E

A2

A2E

A3

A4

Thorlux 30/45w LED 1500mm HI-Bar Suspended
Continuous Luminaire. Smart Scan (Colour TBC)
Thorlux 30/45w LED 1500mm HI-Bar Suspended
Continuous Luminaire. Smart Scan Emergency (Colour TBC)
Thorlux 60/90w LED 3000mm HI-Bar Suspended
Continuous Luminaire. Smart Scan (Colour TBC)
Thorlux 60/90w LED 3000mm HI-Bar Suspended
Continuous Luminaire. Smart Scan Emergency (Colour TBC)
Thorlux HI-Bar Suspended End Kit
Thorlux HI-Bar Suspension Kit

Floor Standing AC Unit

Refrigerant Pipework (Low Level)

Refrigerant Pipework (High Level)

Condensate Drain

300mm x 25mm Galvanised Cable Tray


Extract Fan

Extract Grille

Volume Control Damper

Smoke & Fire Damper

Access Panel

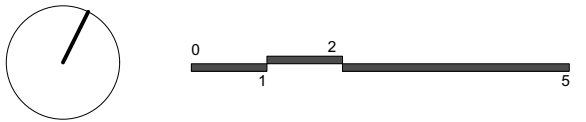

PLANNING

OMIArchitects

31 Blackfriars Road, Salford, Manchester, M3 7AQ
+44(0)161 832 3242 / info@omiarchitects.com / www.omiarchitects.com

PROJECT	FOURWAYS					
DRAWING	FOURTH FLOOR - PROPOSED CEILING PLAN					
DATE	FEB' 23	DRAWN BY	PE	SCALE	1:200	@A3
JOB NO.	1420	DWG.NO.	L 2298			