

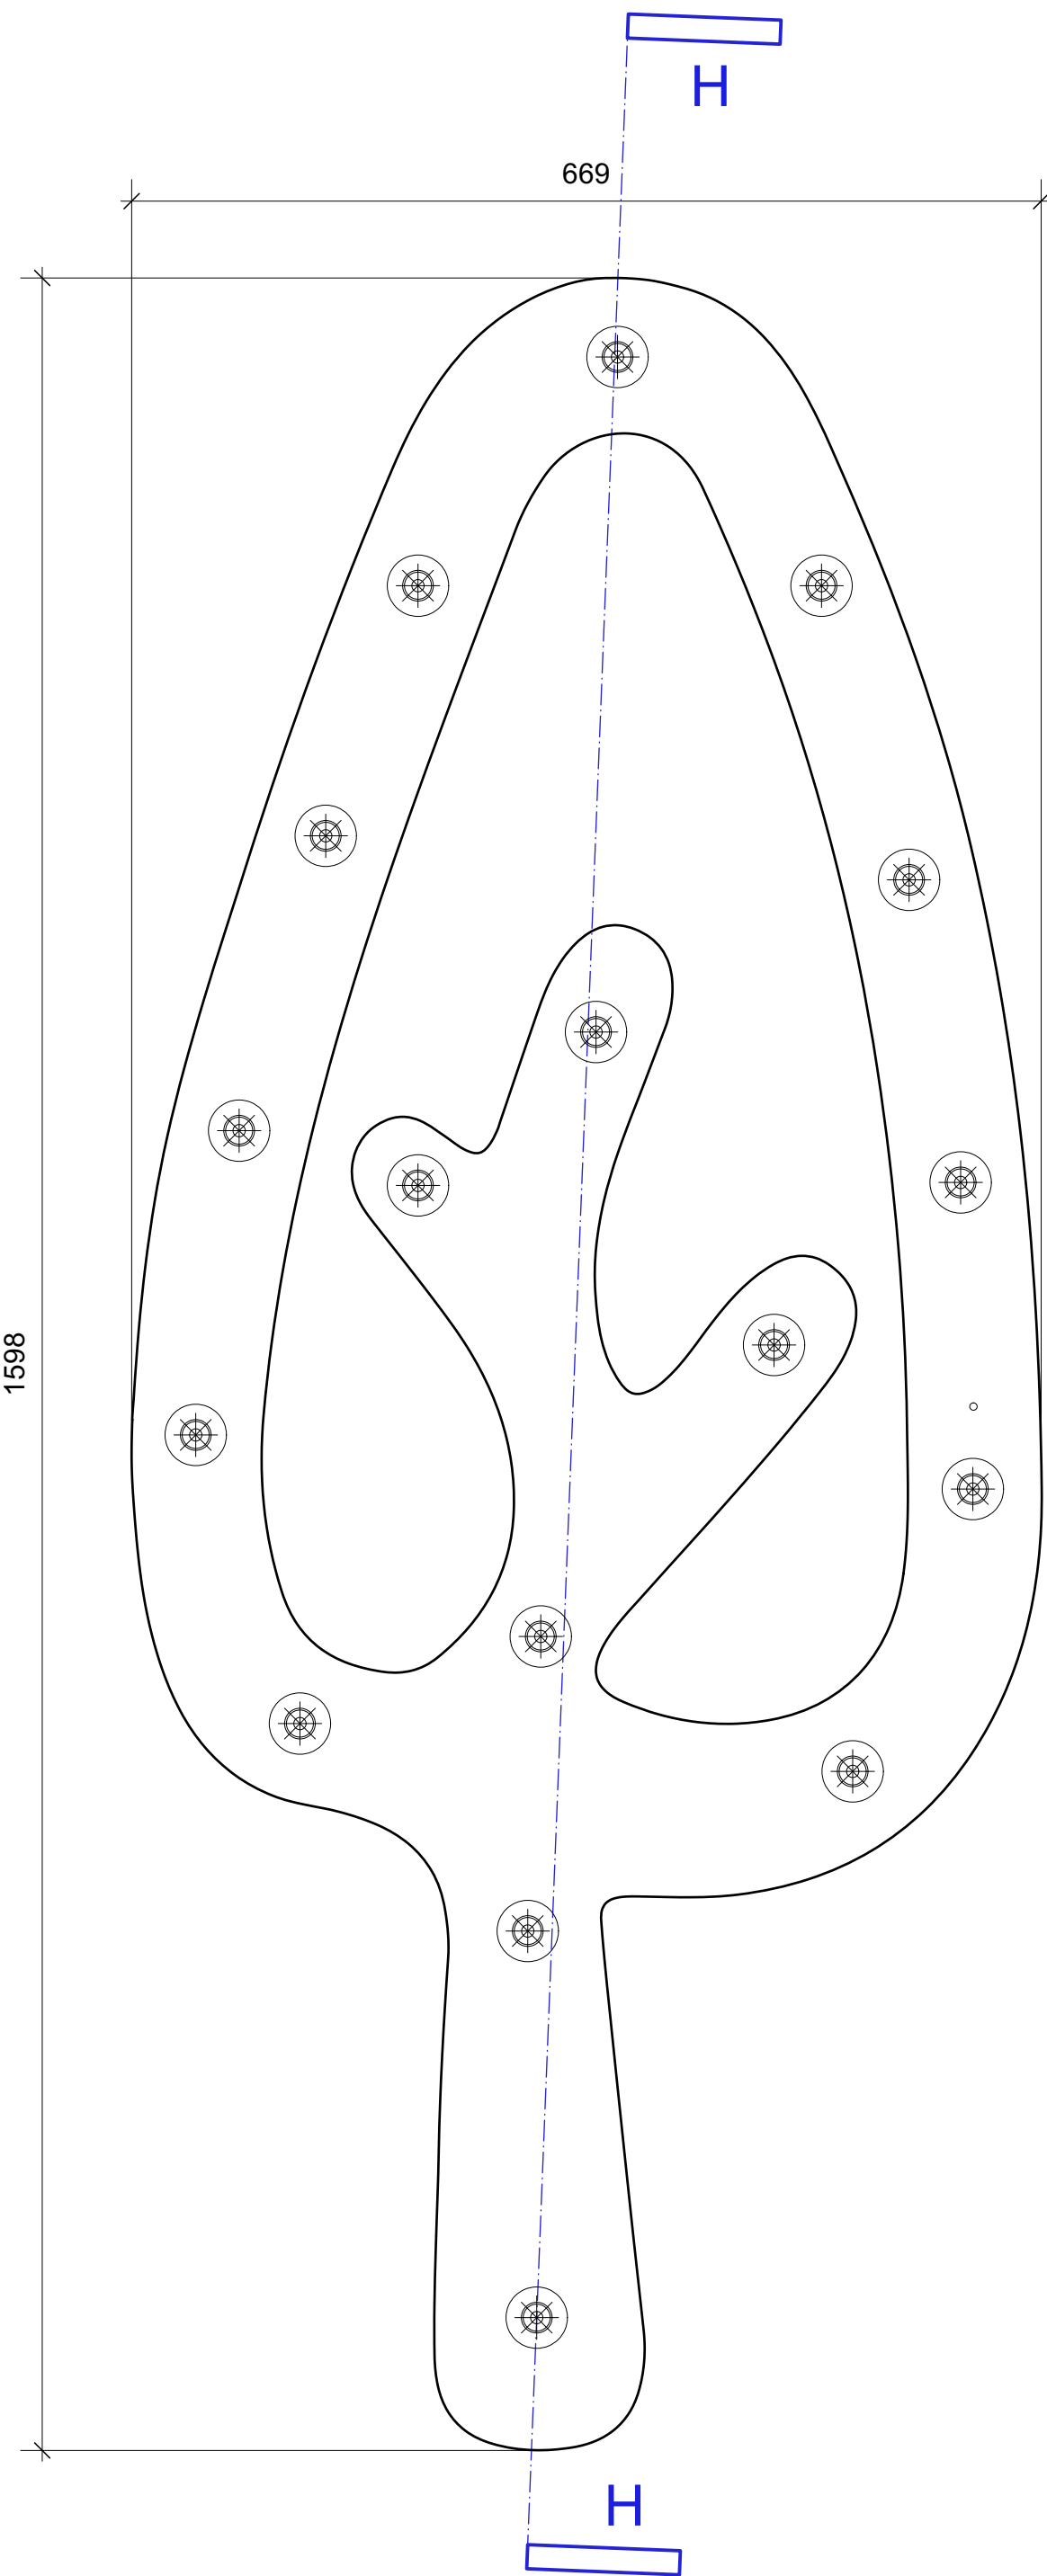


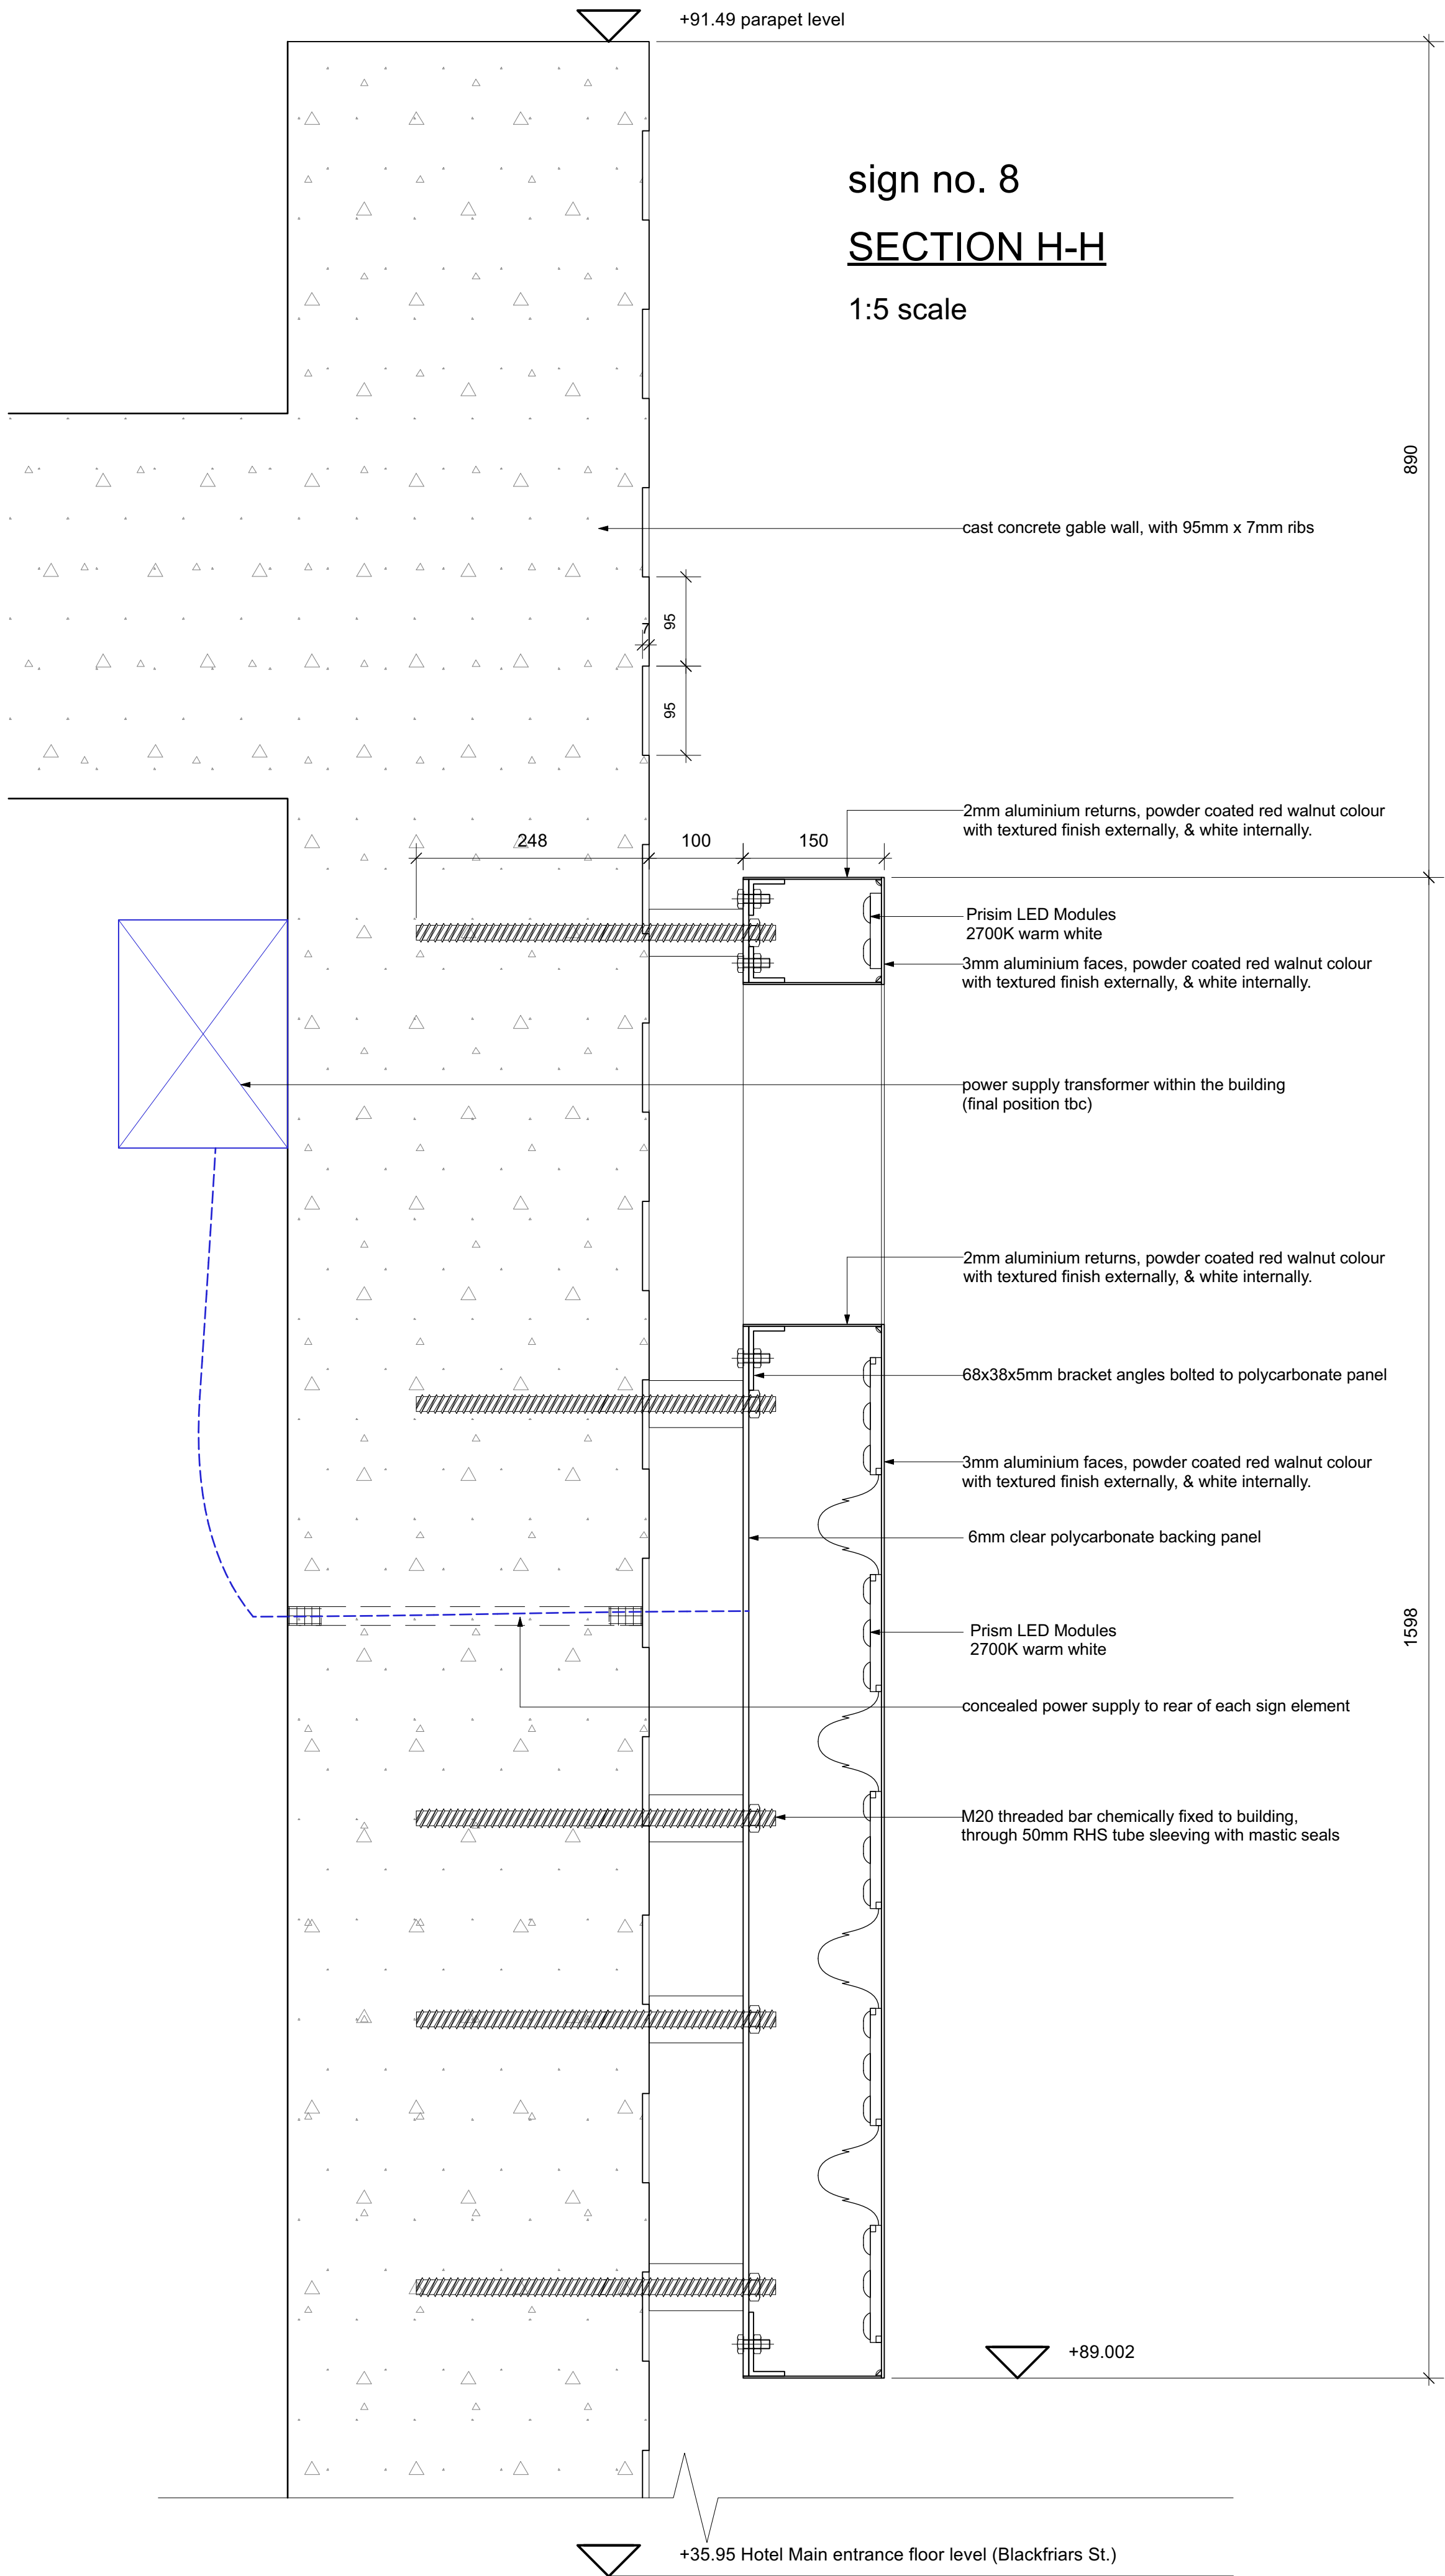

0 0.1 0.2 0.3 0.4 0.5 0.6 0.7 0.8 0.9 1.0

Scale- Metres

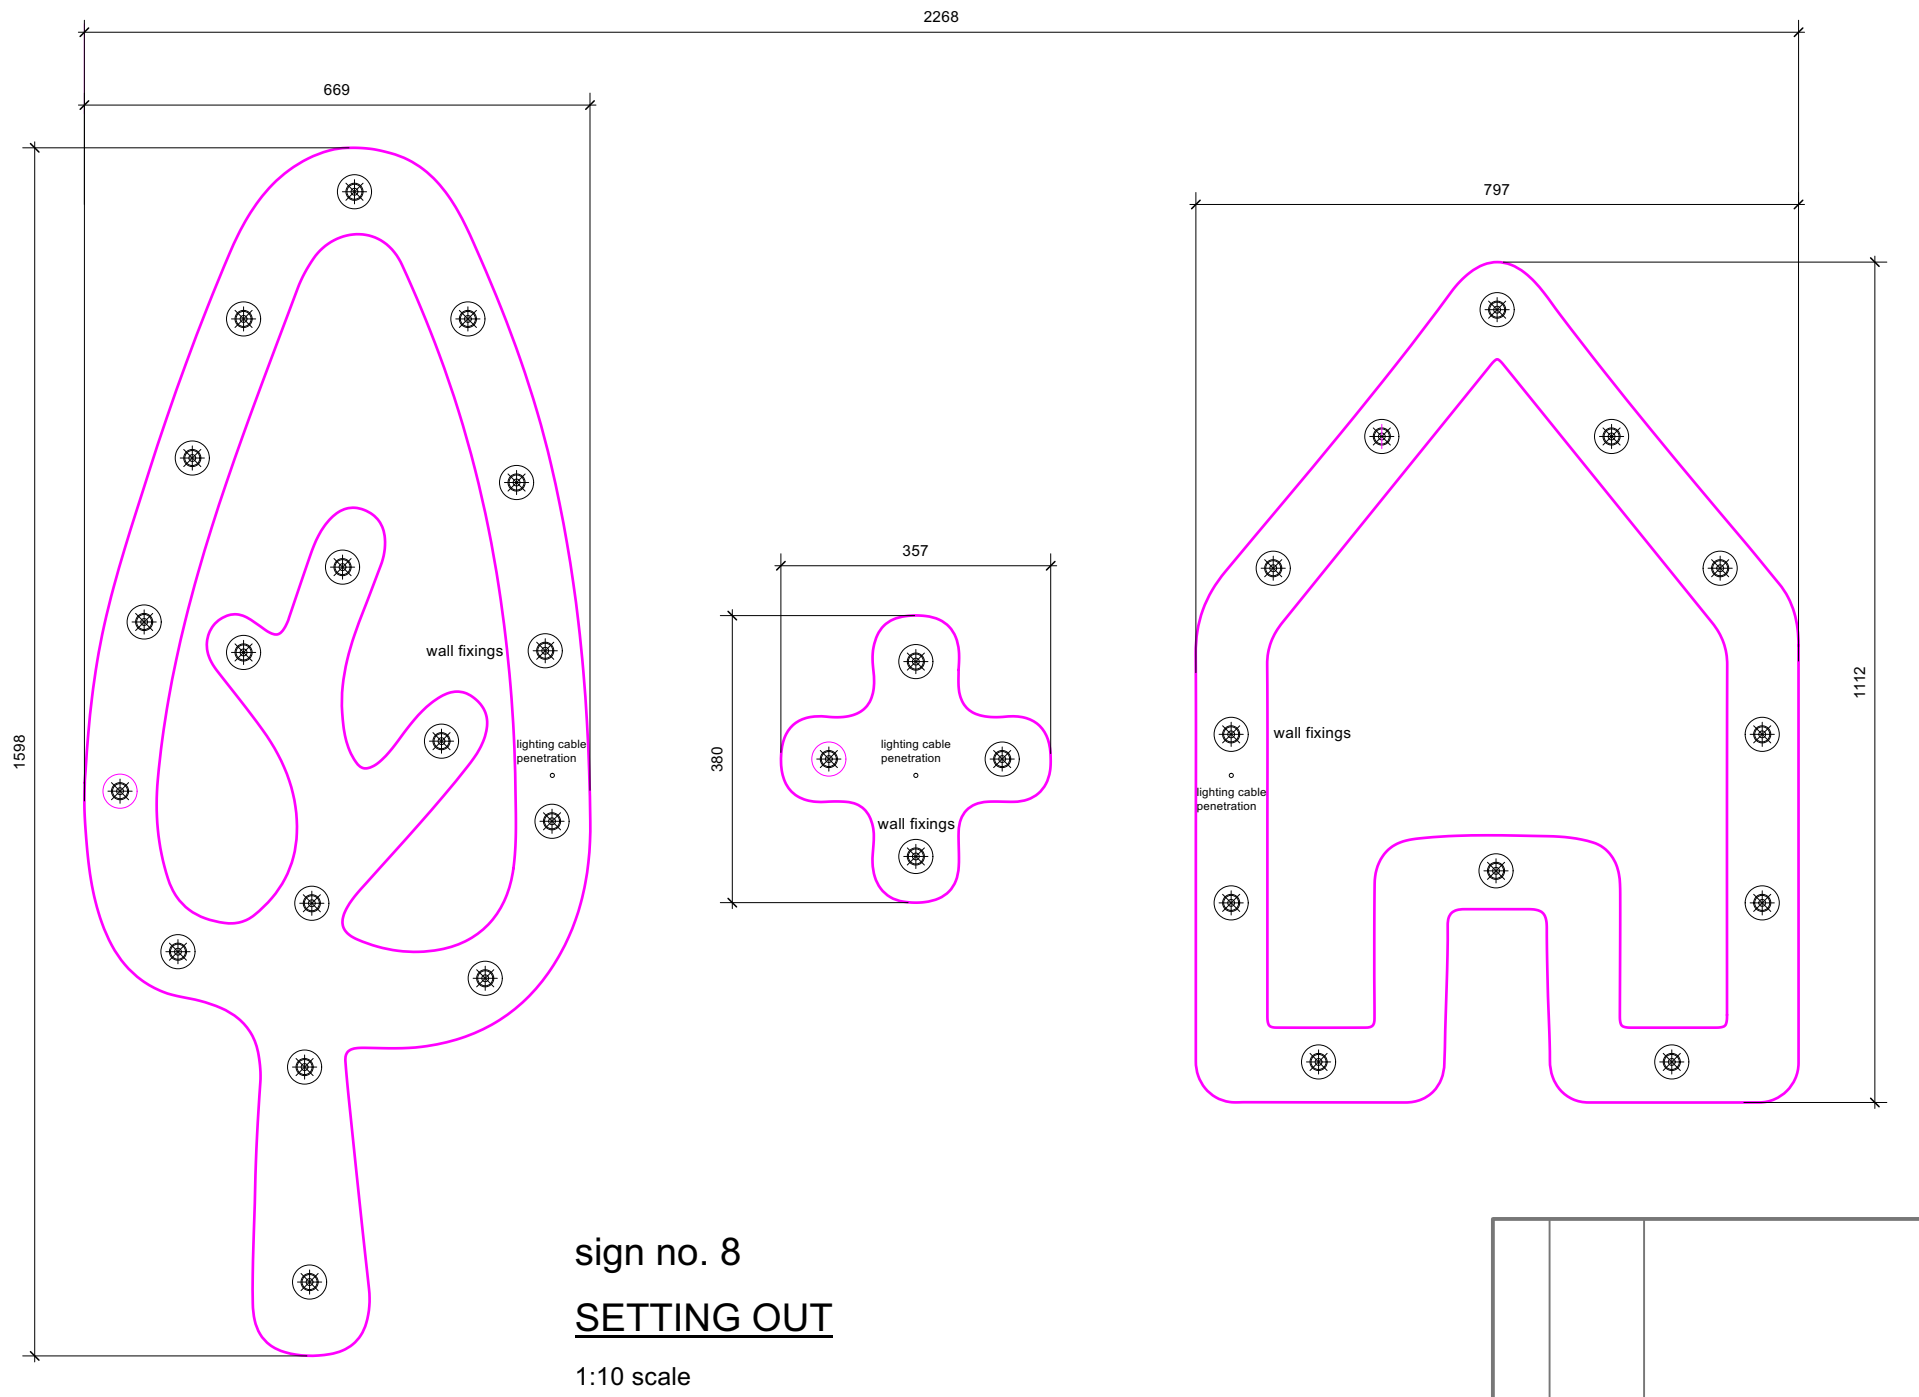

Notes

This drawing is generated from survey information provided by others.
It is intended as general arrangement drawing only to illustrate existing floor heights and building cross section only.
Structure inferred above ceiling lines is indicative and subject to confirmation.
All contractors, subcontractors and/or specialists are responsible for taking and checking all dimensions relating to their work on site.

Rev.	Date	Description	By	Appr.



Synergy Architects Ltd
8 Euston Place, Leamington Spa
Warwickshire CV32 4LN
T: 01929 450391
F: 01929 499366
www.synergyarchitects.co.uk

CLIENT	Deansgate SOF Alliance Hotel Co Ltd.		
Project	TREEHOUSE HOTEL MANCHESTER		
Document reference	SIGNAGE		
Status	PLANNING		
Drawing	Sign No. 8 Section Detail H-H		
Scale	1:5 / 1:10 @ A1	Date	16/02/23
By	RG	Approved	RG
Synergy Job No.	SA813	Synergy Drawing No.	S.16
Revision			

Copyright Synergy Architects Limited. The information contained in this document may not be used, reproduced or distributed, in whole or in part, without the written consent of Synergy Architects. Only parties to which this document has been intentionally issued by Synergy Architects may use the information. Synergy Architects will not accept responsibility for any consequence of its unauthorised use.