


DRAWING IS THE INTELLECTUAL COPYRIGHT OF 12/23 ARCHITECTURE DESIGN LTD AND SHOULD NOT BE REPRODUCED WITHOUT PRIOR CONSENT.

ANY MATTERS ARISING SHOULD BE REPORTED TO THE ARCHITECT DIRECTLY AND IMMEDIATELY.

DRAWING/INFORMATION SHOULD NOT BE USED FOR ANY STRUCTURAL CALCULATIONS OR STRUCTURAL DESIGN BY ANY PARTY OTHER THAN A STRUCTURAL ENGINEER WHO HAS OBTAINED THE DRAWING FROM THE ARCHITECT

12 / 23 ARCHITECTURE DESIGN LTD DO NOT TAKE RESPONSIBILITY FOR ANY SETTING OUT INFORMATION OR ANY INCORRECT SURVEY INFORMATION.

VINCENI AVENUE

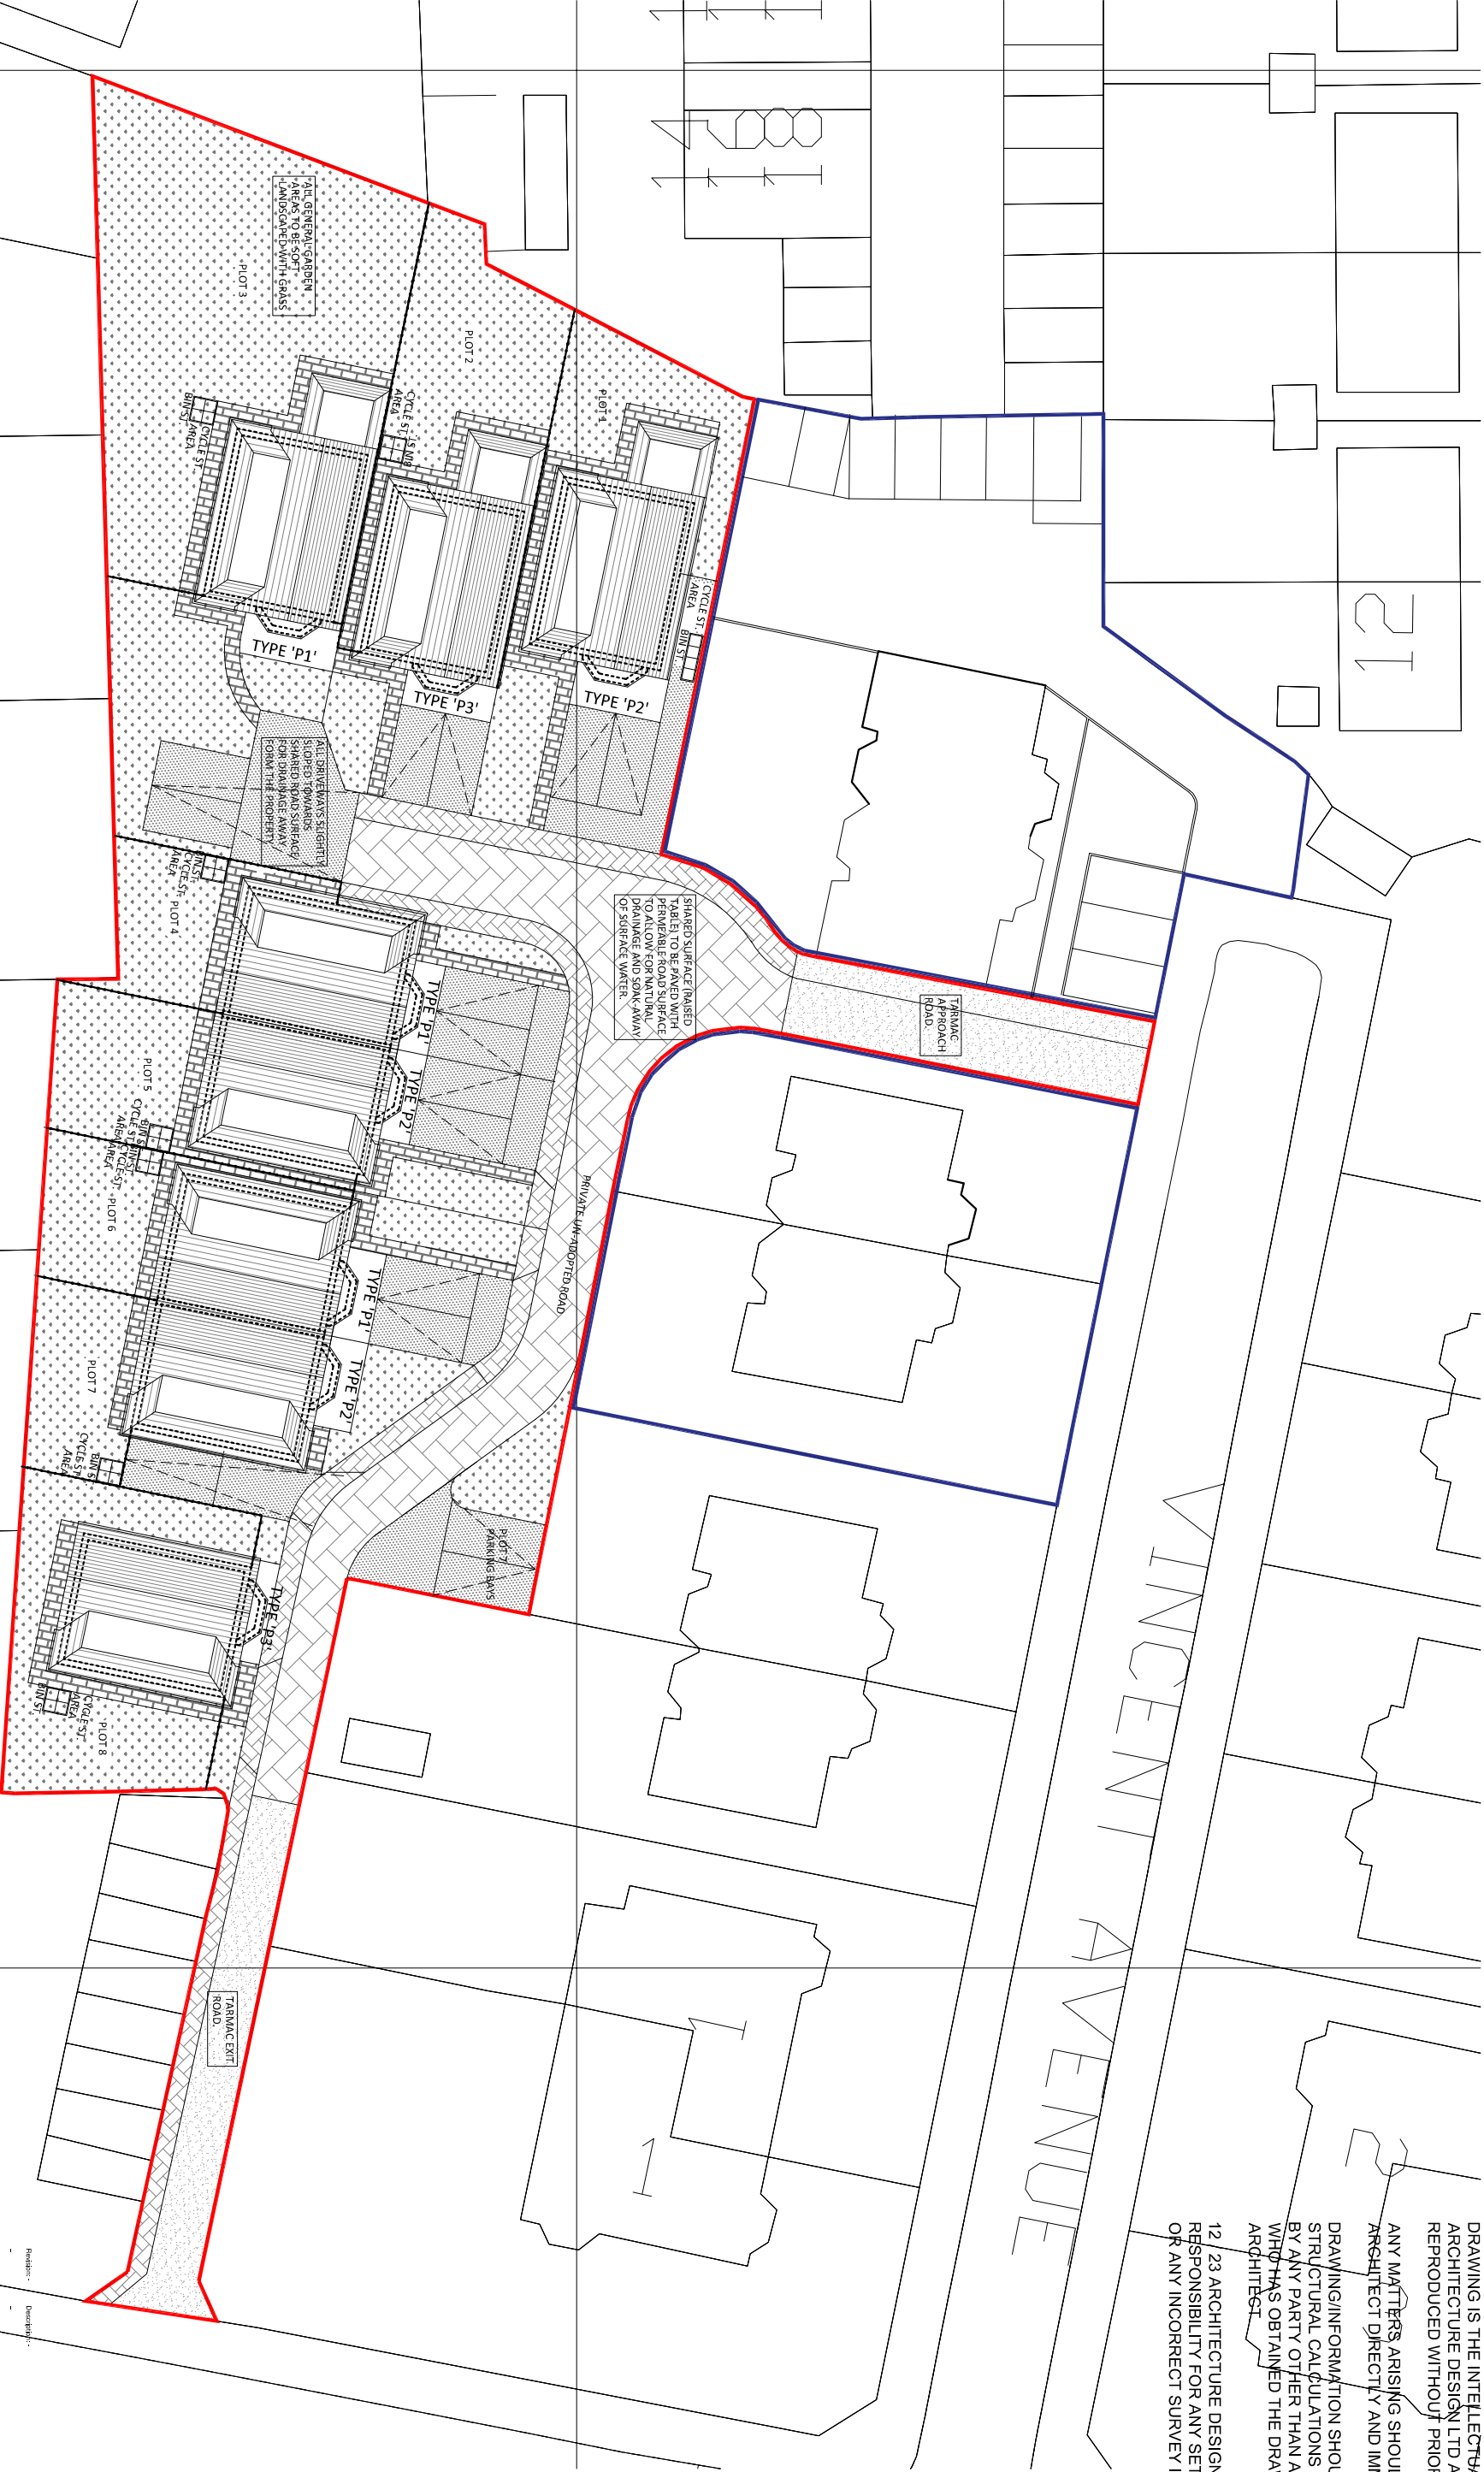

Site	PRIVATE CLIENT	Drawn	13.05.2022
Client	220 VINCENI AVENUE	Checked	
Site	SITE PLAN	Drawn	
Drawn	1:250@A2	LW	
Checked			
PL 803			

12/23
Architecture Design Ltd



11-23 Bridgewater Place
Manchester
M4 1QF
T : 0161 711 0584
E : lwaish@1223arch.co.uk
W : www.1223arch.co.uk