



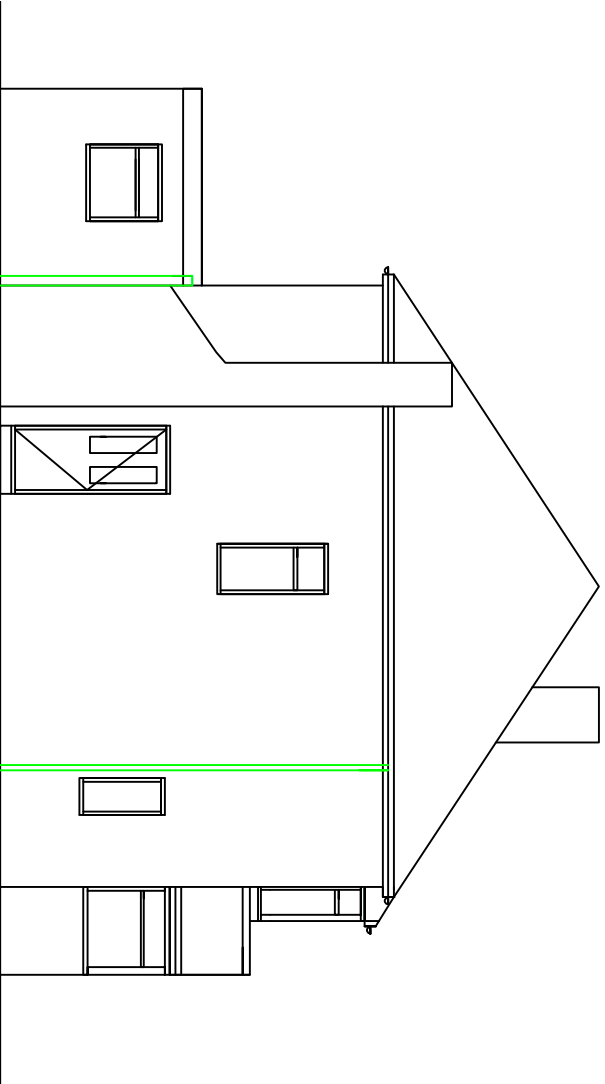

EXISTING SIDE VIEW A  
1 : 100

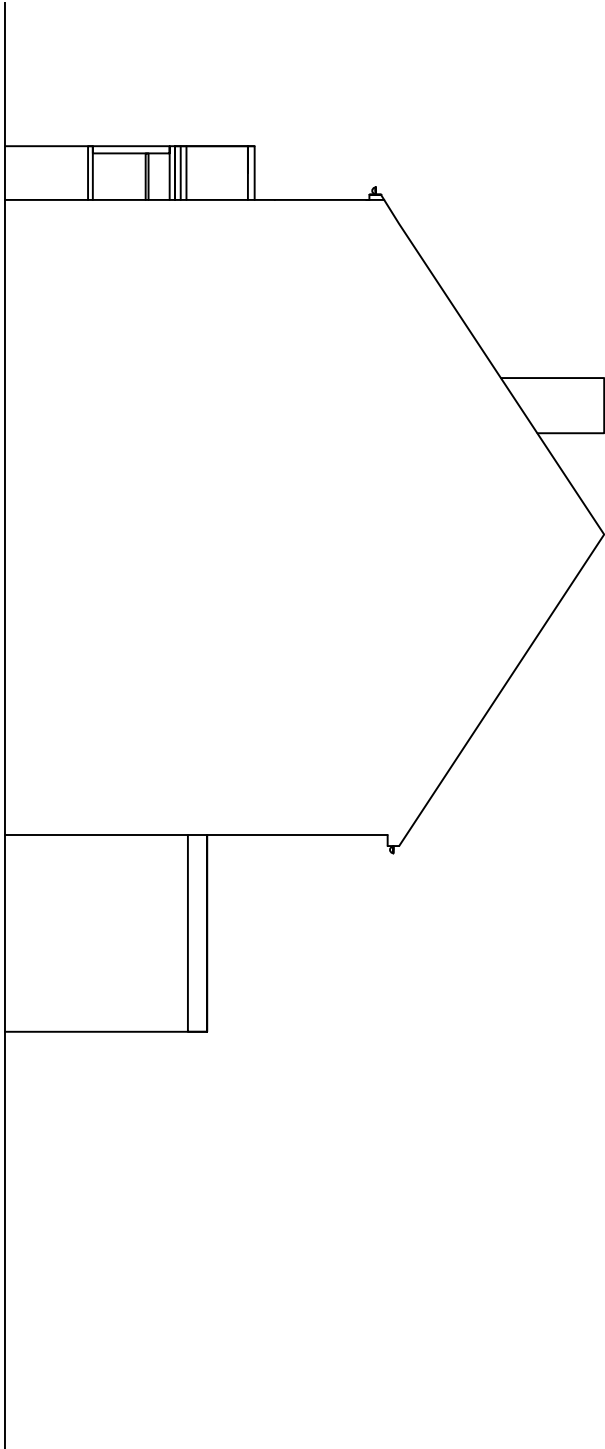

EXISTING SIDE VIEW B  
1 : 100

DO NOT SCALE OF THIS DRAWING  
TAKE ALL DIMENSIONS ON SITE  
(builders Note)  
Do not start any works until  
all the approvals have been  
obtained.  
Any discrepancy to be reported  
to Plans Drawn as soon as  
possible.

drawn: **DRW**

client:  
**FAZAL MOHAMMED ,  
36,ALNEES ROAD ,  
WALLEY RANGE,  
M16 BHQ,  
TEL 07942044540**

drawing title:  
**PROPOSED DOUBLE SIDE AND  
REAR EXTENSION  
SINGLE REAR  
AND SIDE EXTENSION**

project:  
**MANCHESTER CITY COUNCIL  
PLANNING &  
BUILDING CONTROL  
APPLICATION**

**PLANS DRAWN**  
tel.no **07952934281**  
**07856609593**  
email **Bawintherbottom**  
**@aol.com**  
**www.Plansforproperty.com**  
**www.plansdrawn.org**

date: **MARCH, 2023**

project no. **AR 36**      dng. no. **06**      A3 paper