


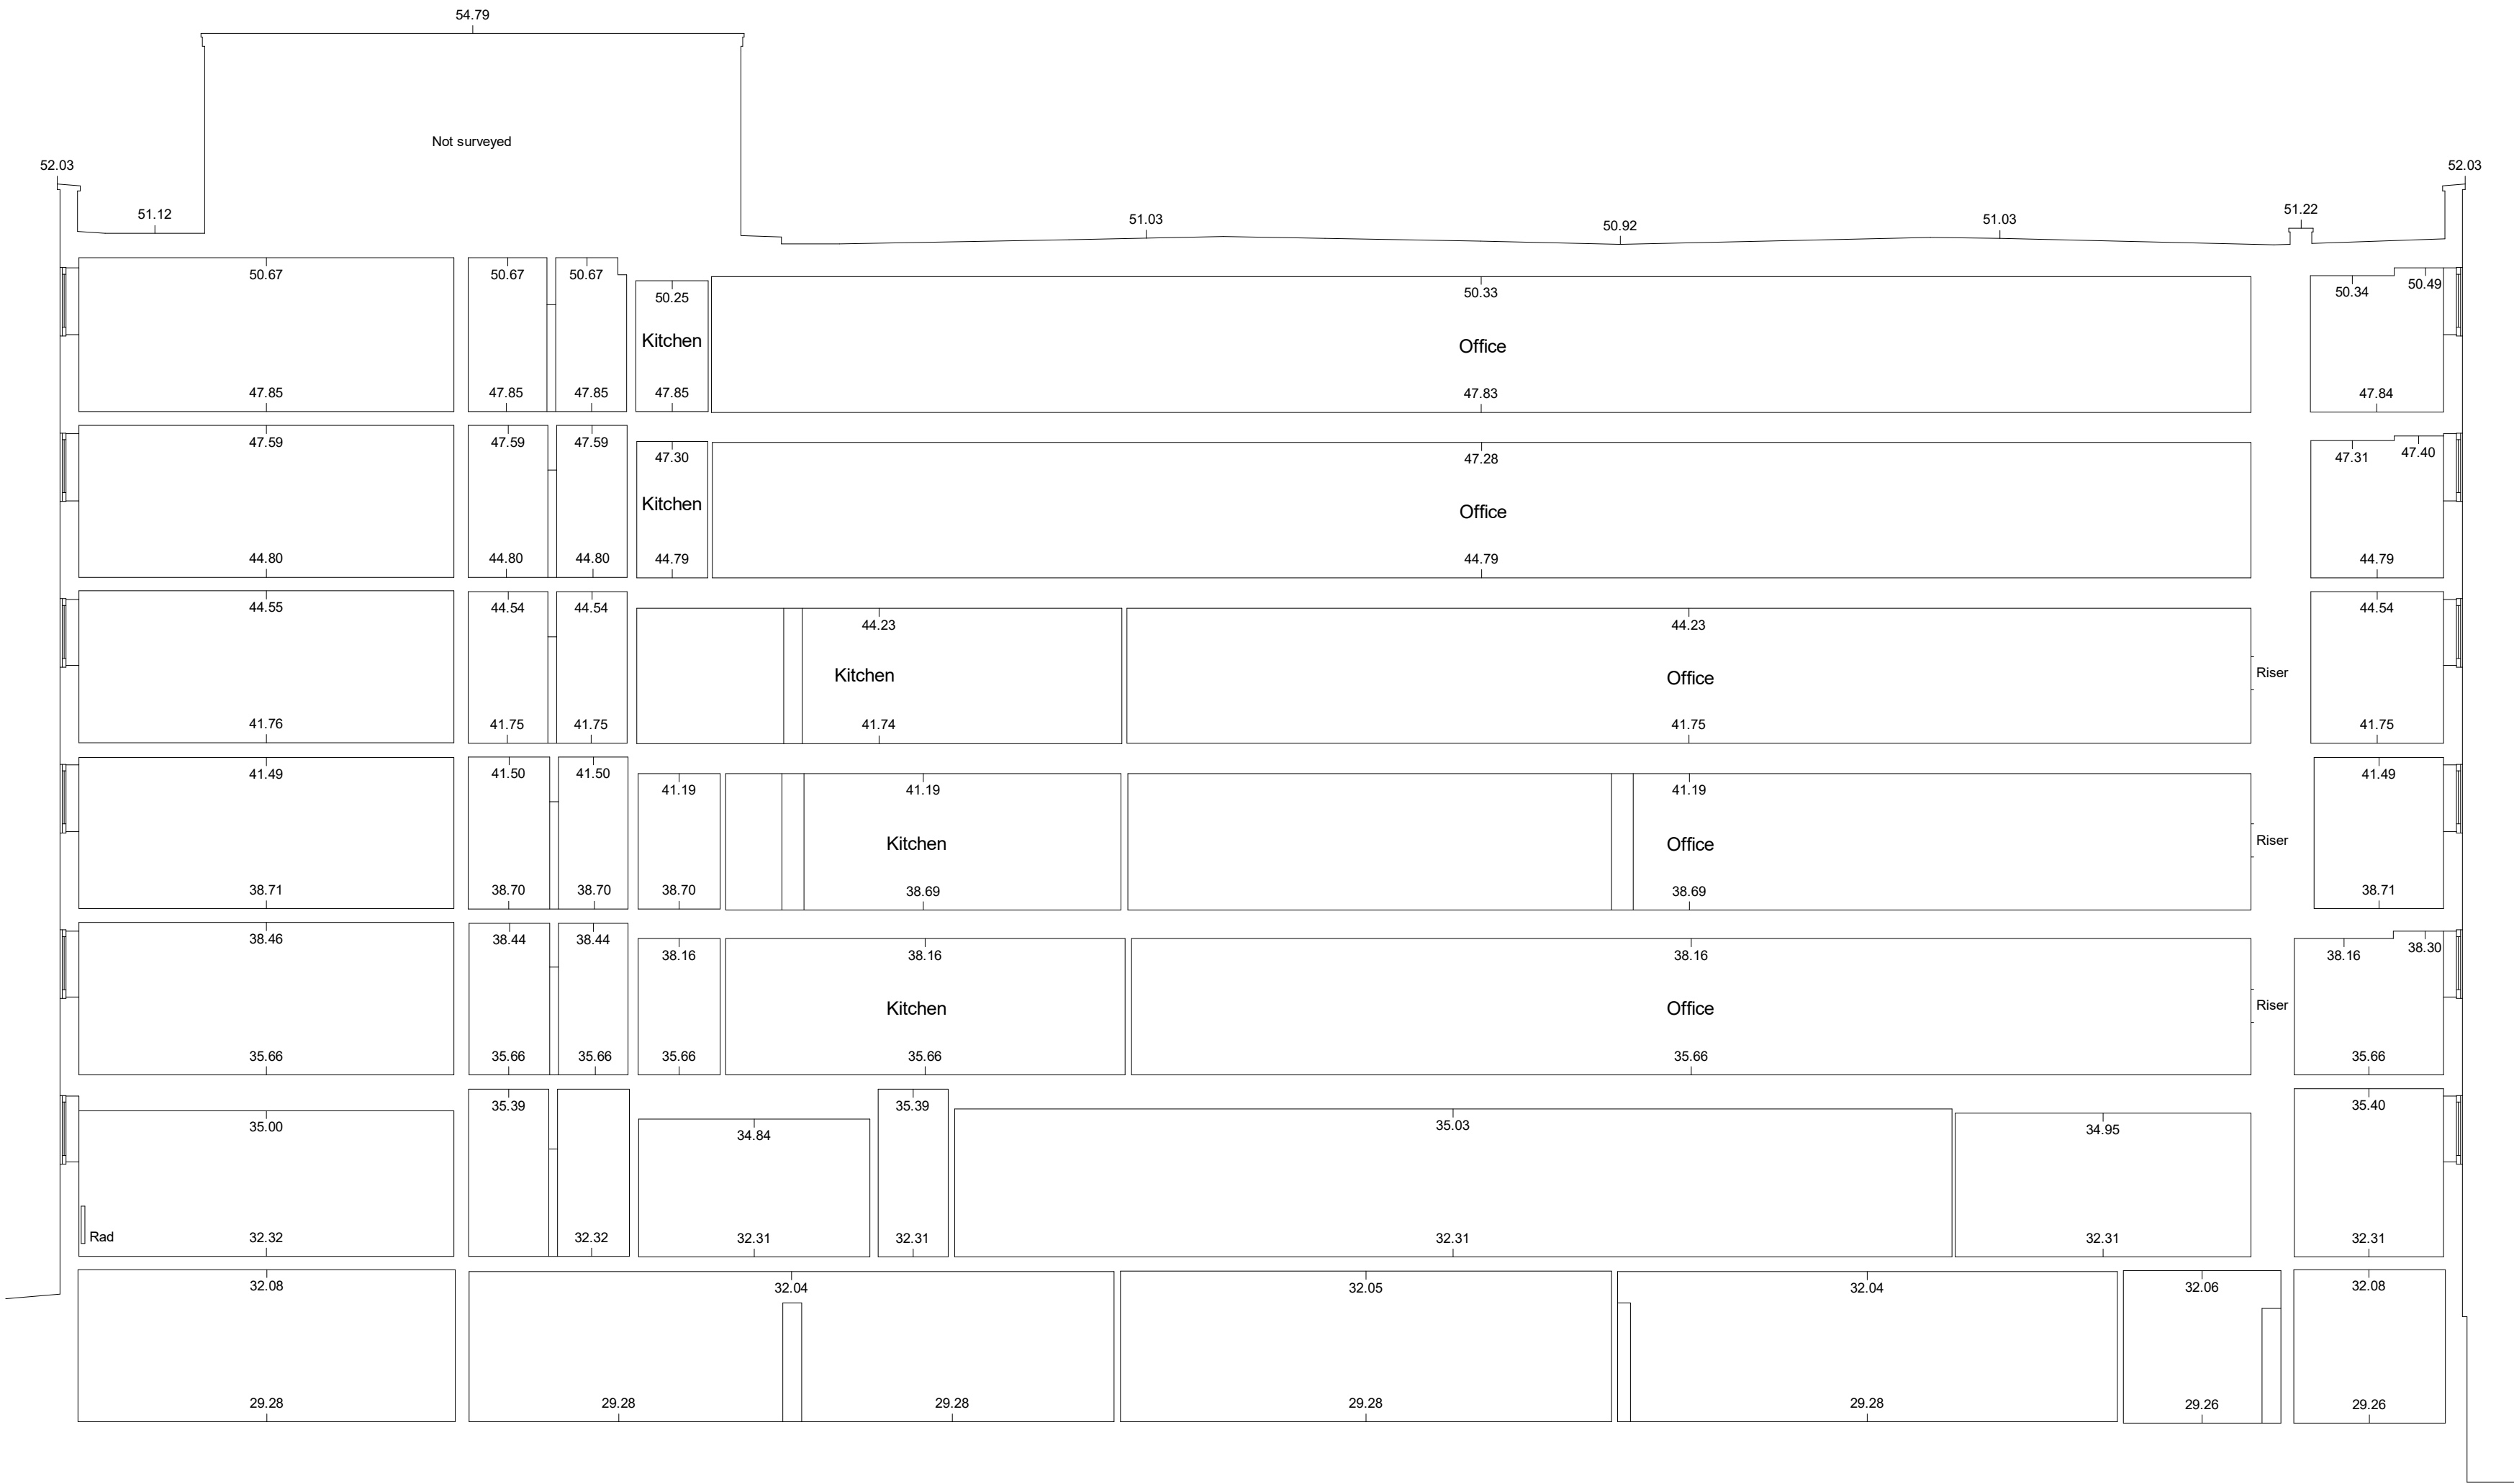

Section E-E

Datum Line 25.00m


Existing Block 3 Section
1: 100




Section C-C

Datum Line 25.00m

Existing Block 6 Sections
1: 100

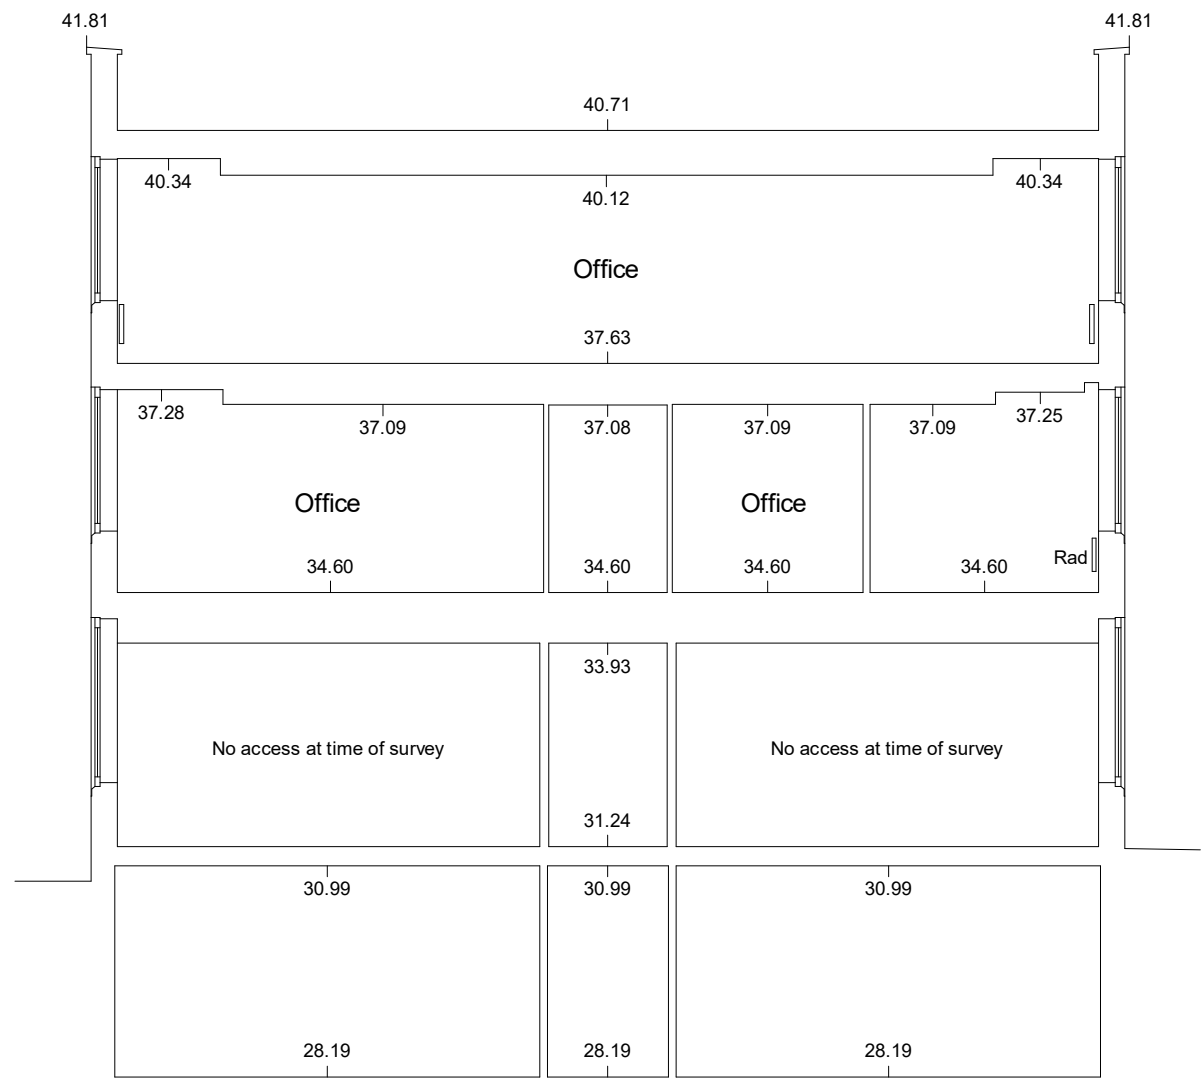

Section F-F

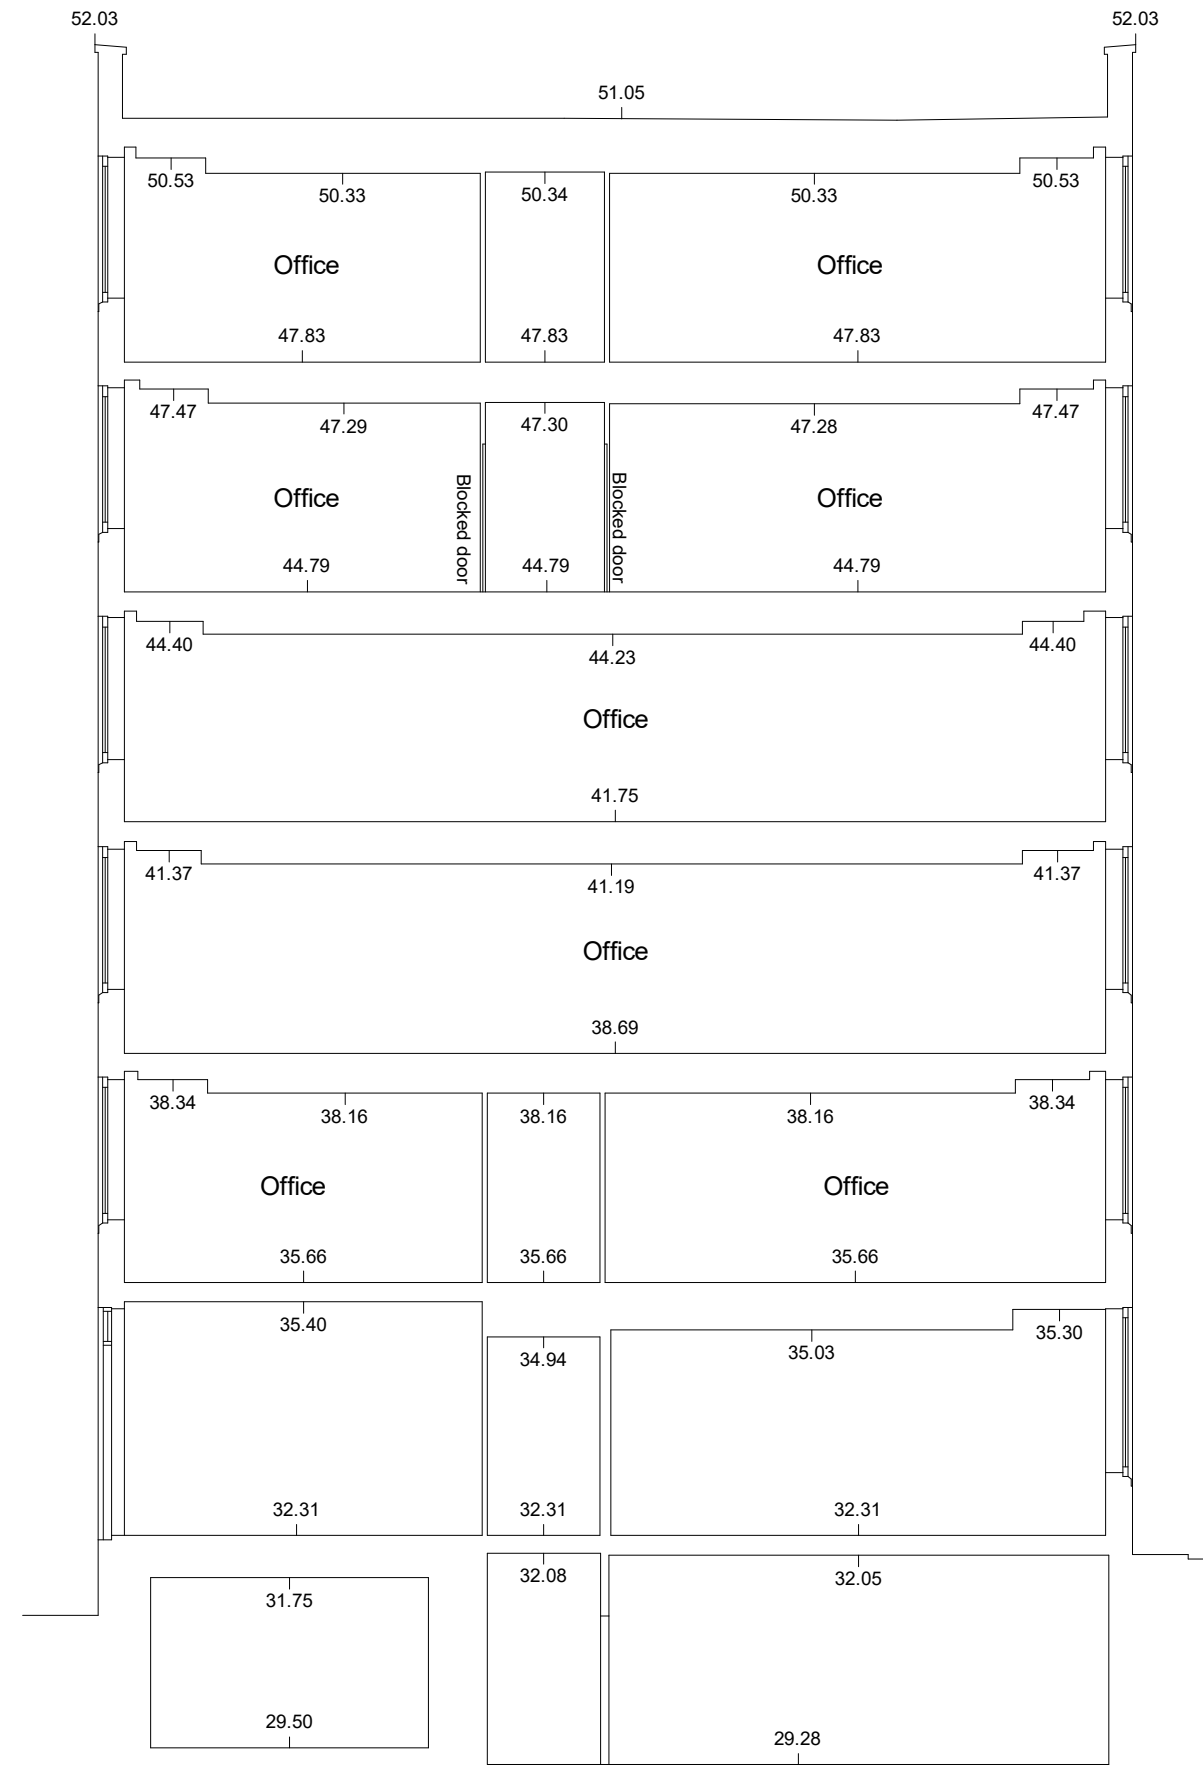


Section D-D

General Notes


No implied licence exists. This drawing should not be used to calculate areas for the purposes of valuation.
Do not scale this drawing for construction purposes. All dimensions to be checked on site by the contractor and such dimensions to be their responsibility.
All work must comply with relevant British Standards and Building Regulations requirements. Drawing errors and omissions to be reported to the architect.

Notes

Information issued by MK
Surveys on 08/10/20.

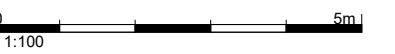

Key Plan

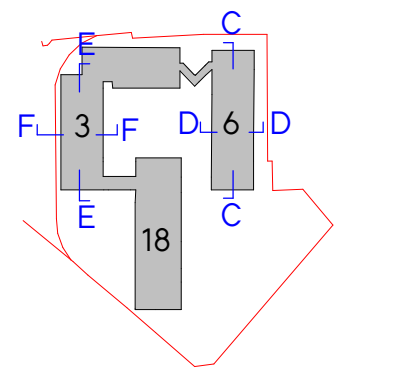

PLANNING

Project No. 0412

Project Name
Albert Bridge House

Drawing Title

Existing Sections - Block 3 & 6

Client Oval Real Estate

Scale 1: 100

Date 29/11/22

Drawn by EW

Checked by SEW

Rev	Date	Reason	Chk
0	29/11/22	Issue for Planning	SEW

Drawing Number	Rev
0412-SEW-ZZ-ZZ-DR-A-PL0200	0