



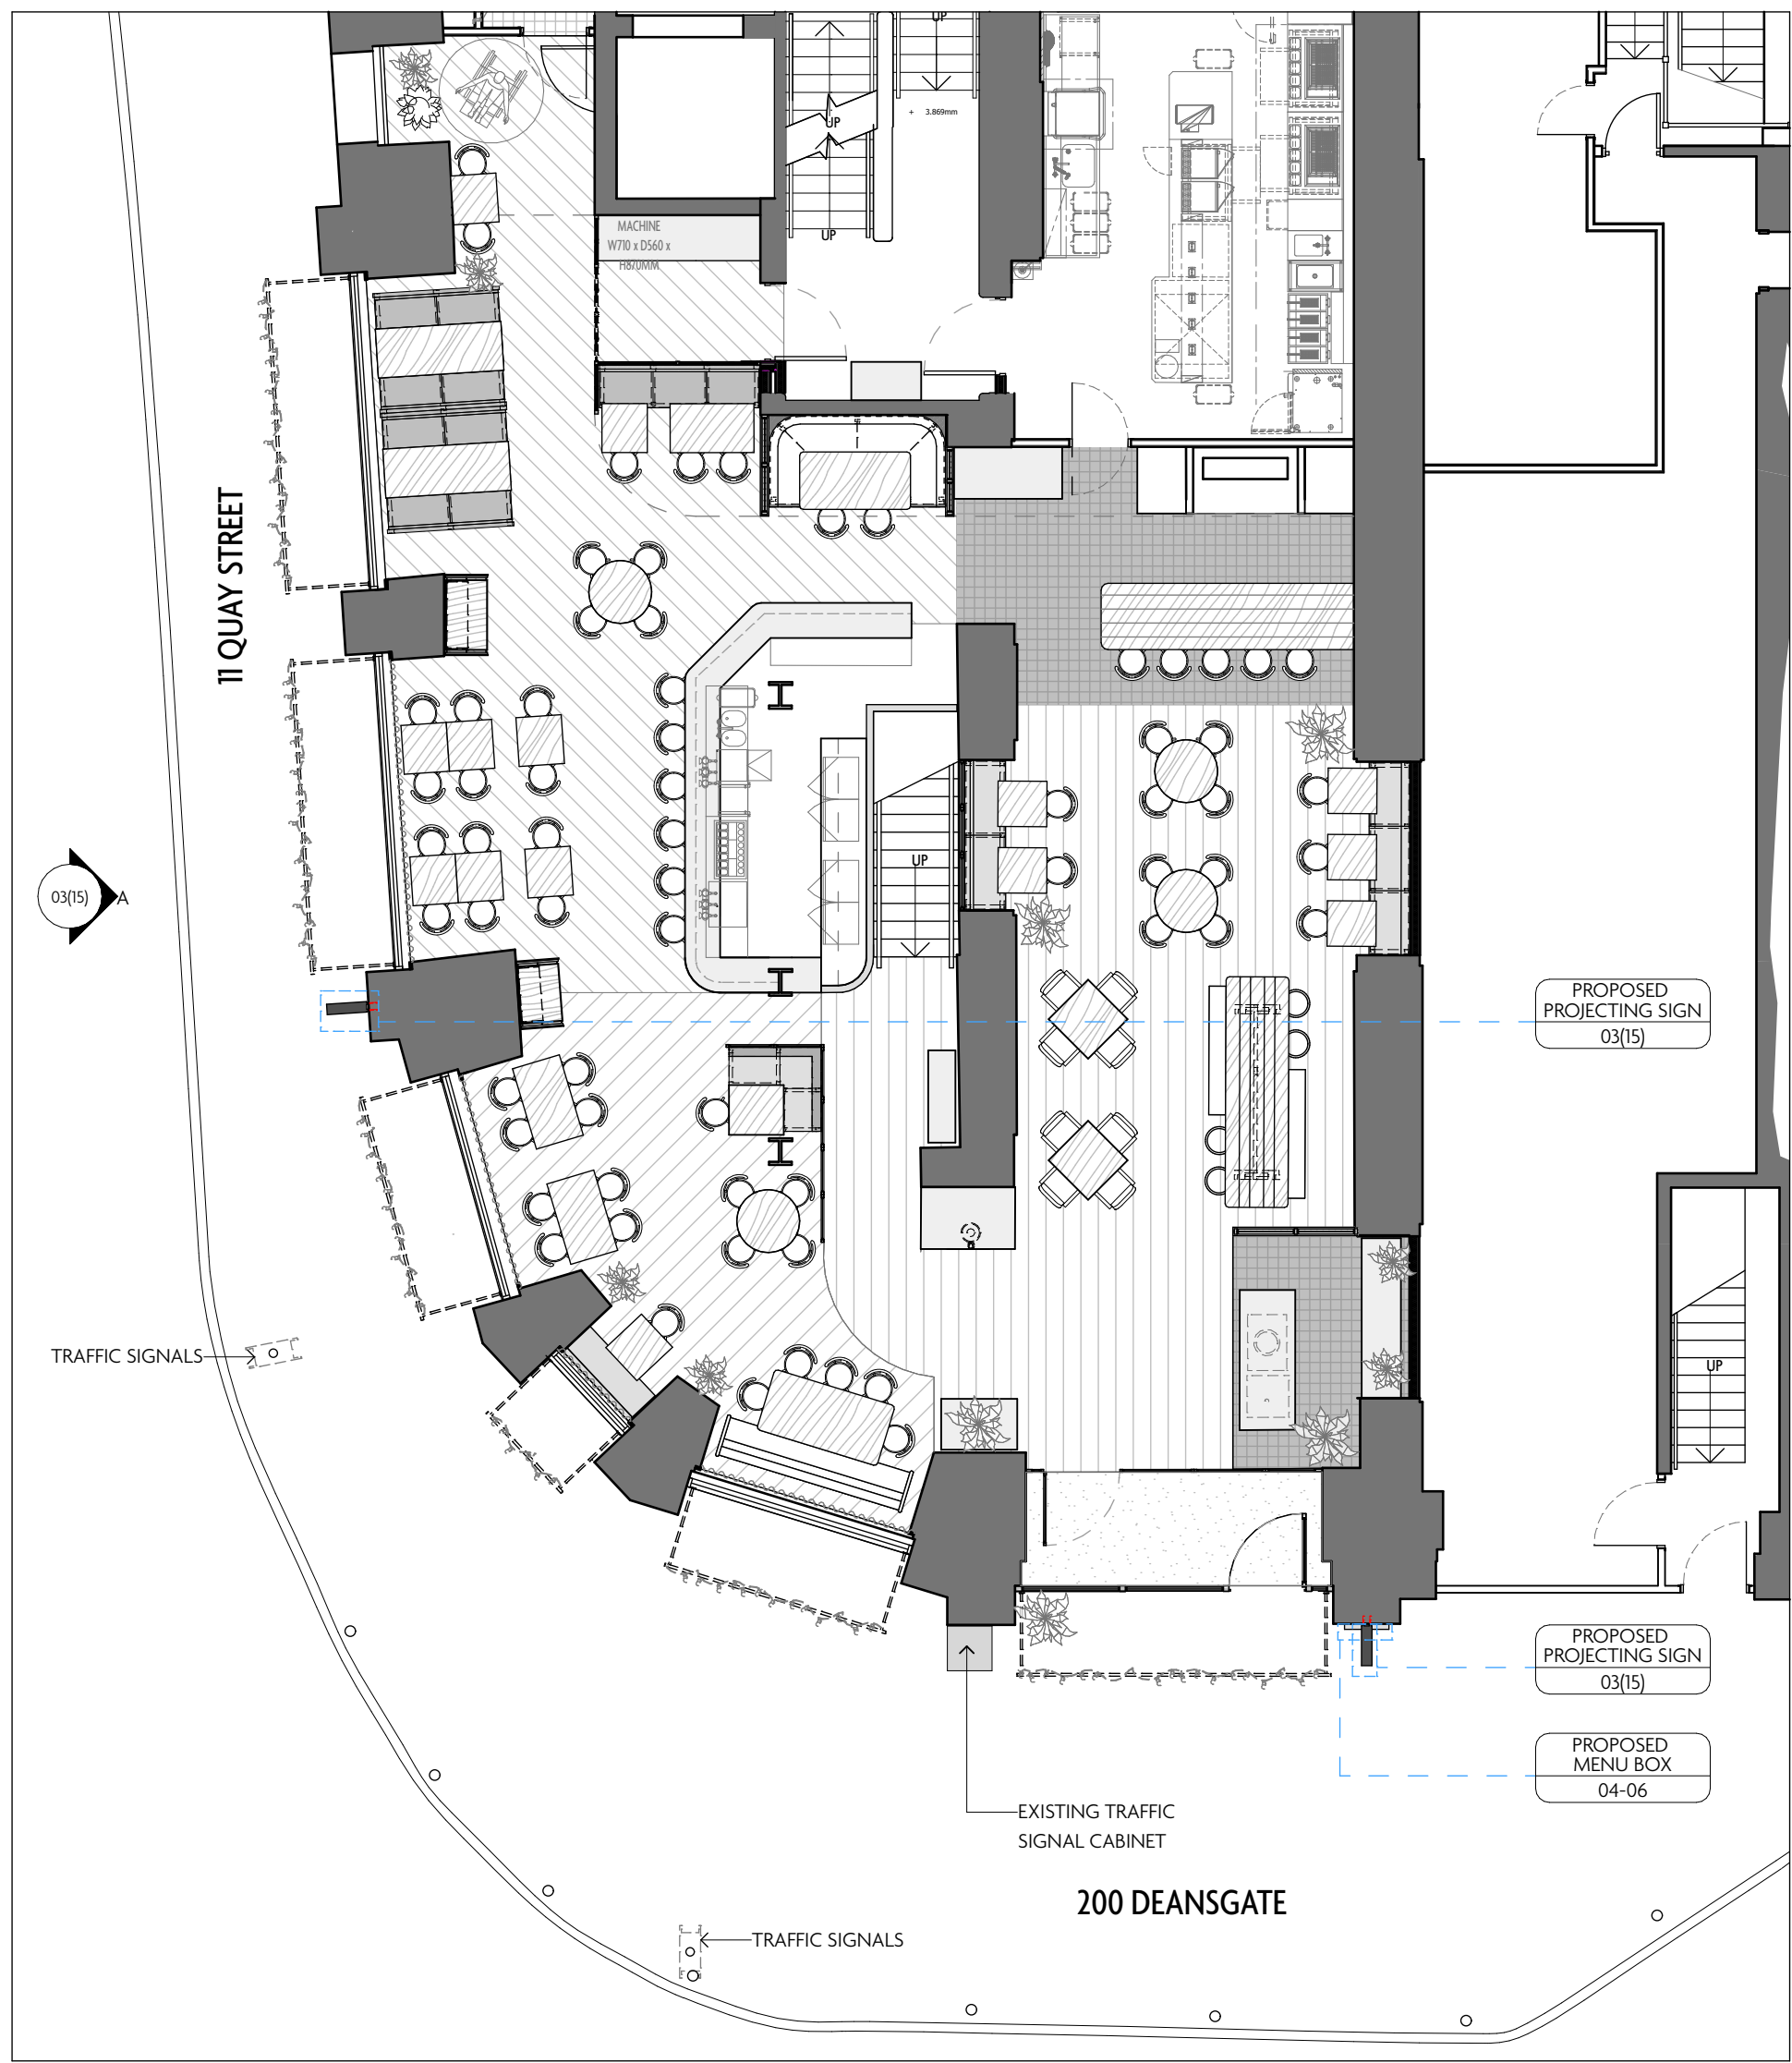



00 PROPOSED GROUND FLOOR GA
1:100 @ A1




01 PROPOSED ELEVATION B - 200 DEANSGATE
1:100 @ A1

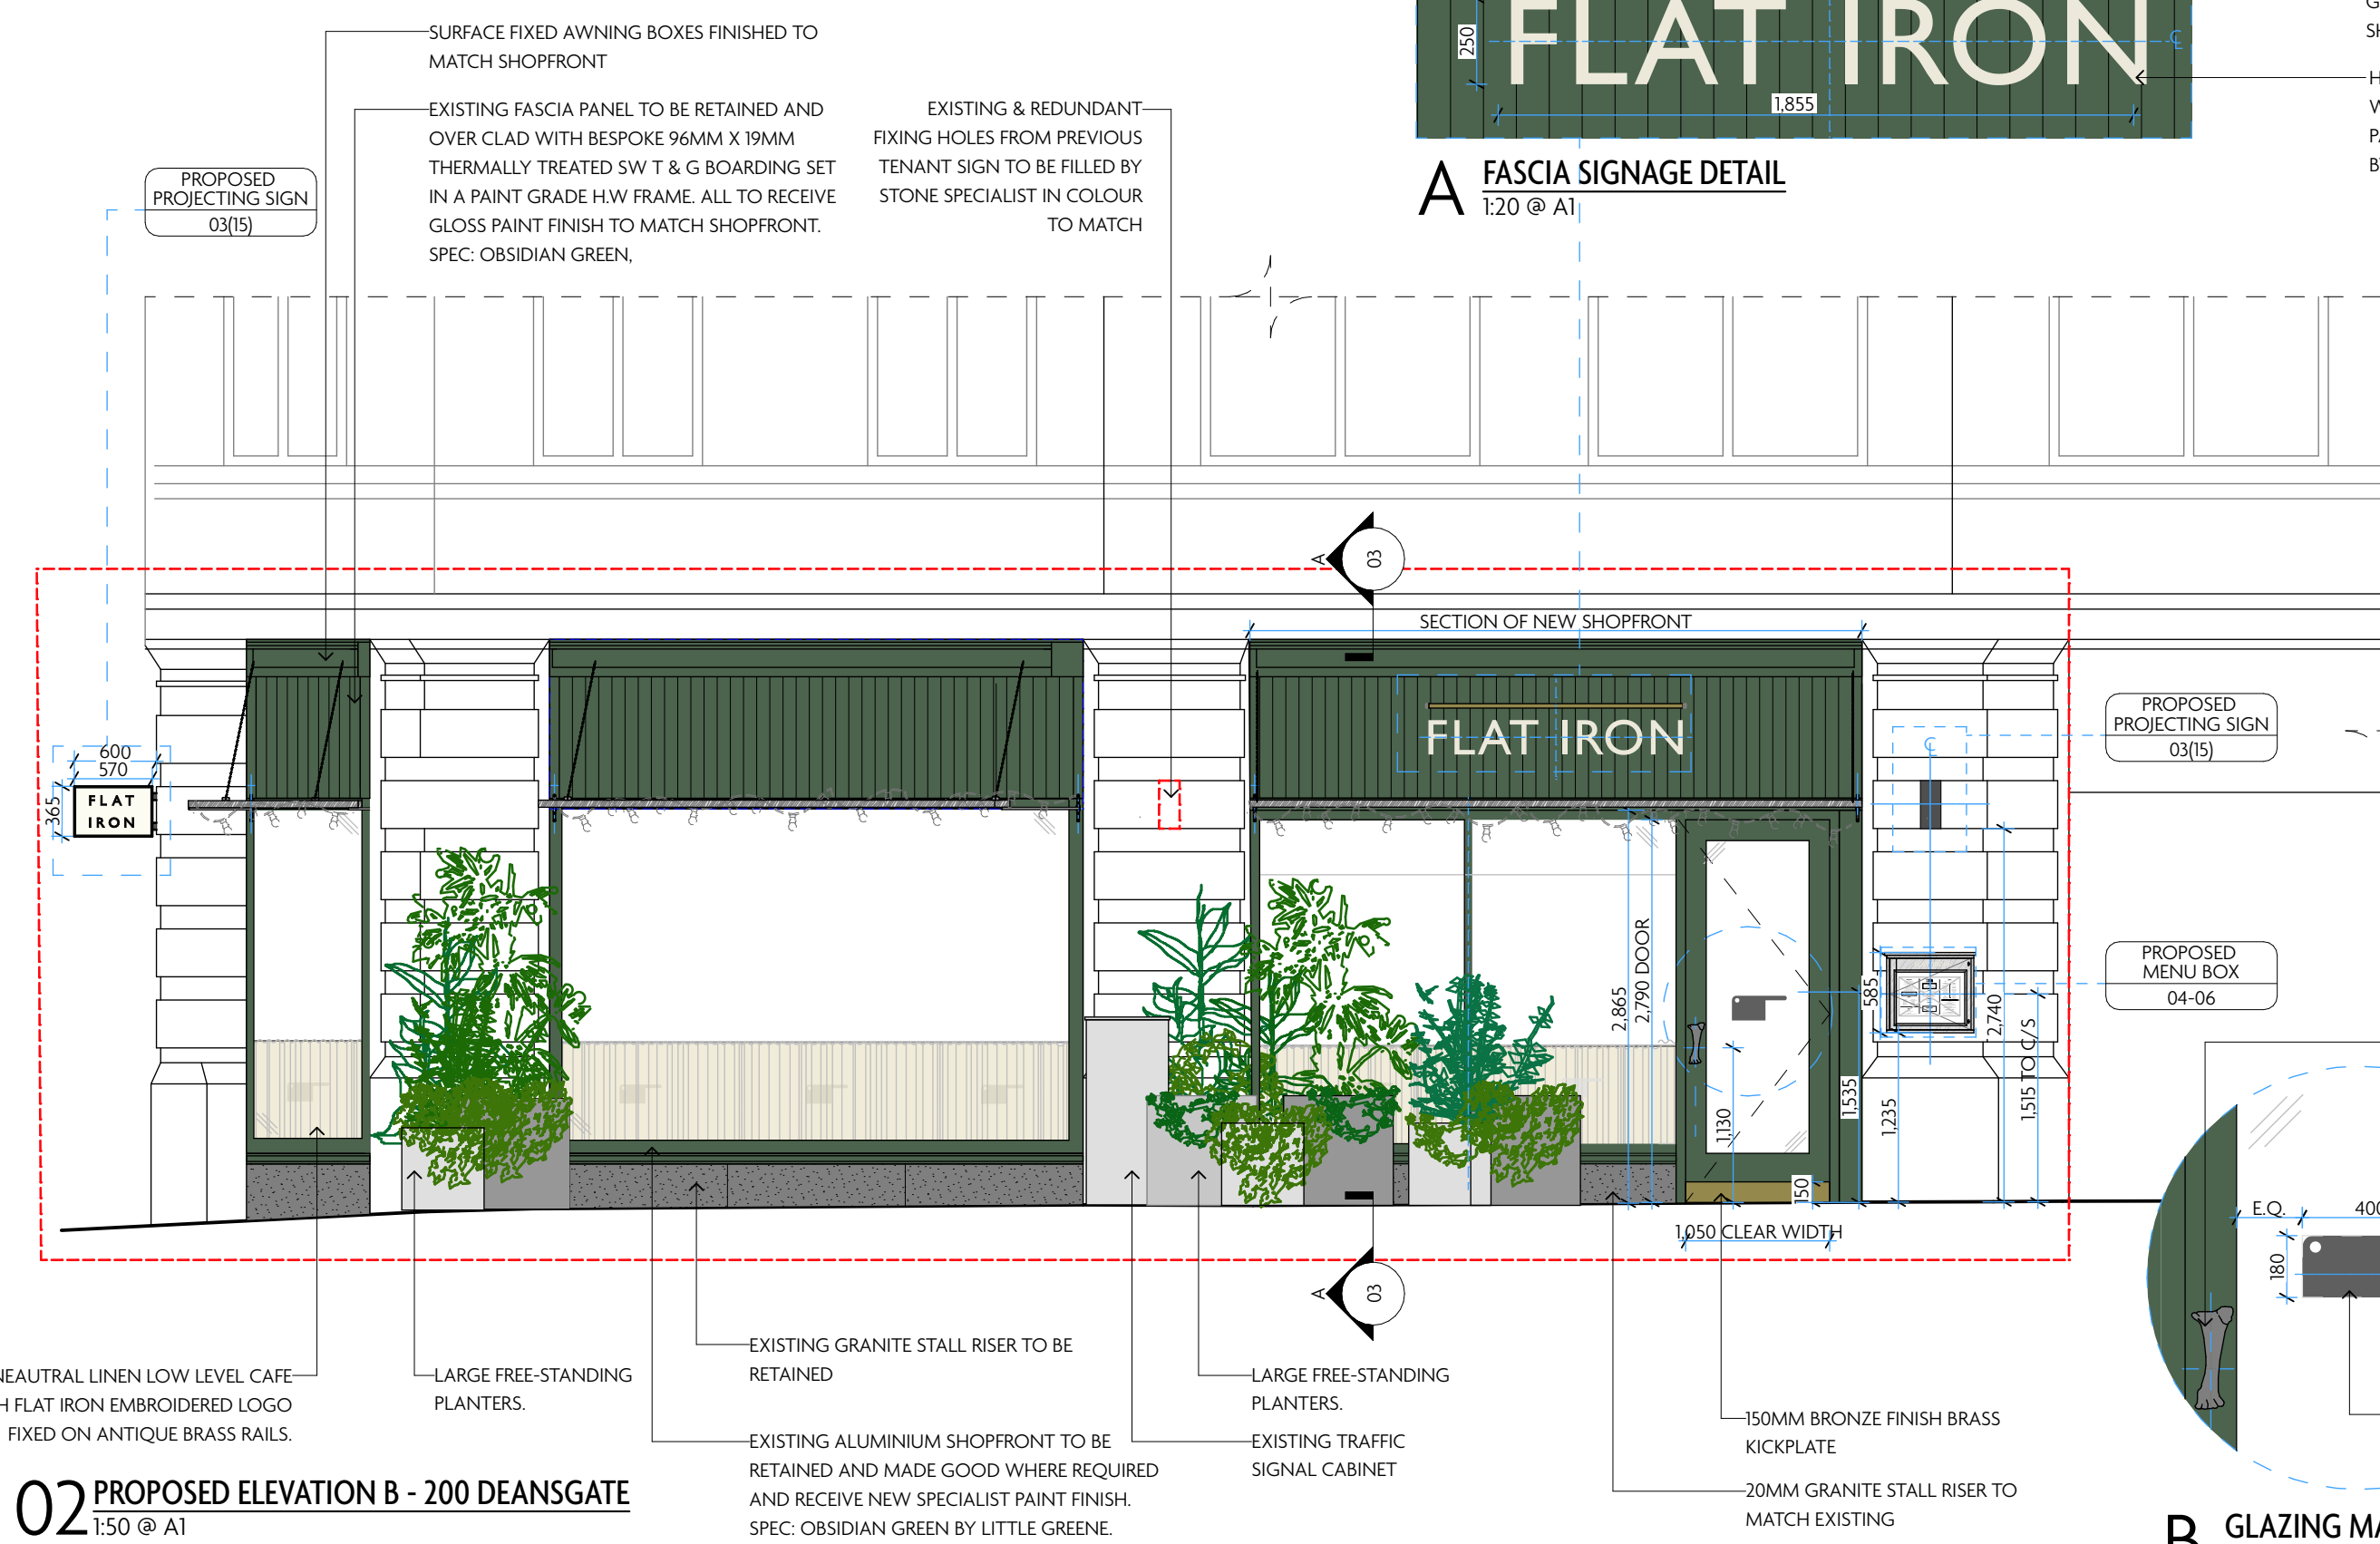

02 PROPOSED ELEVATION B - 200 DEANSGATE
1:50 @ A1

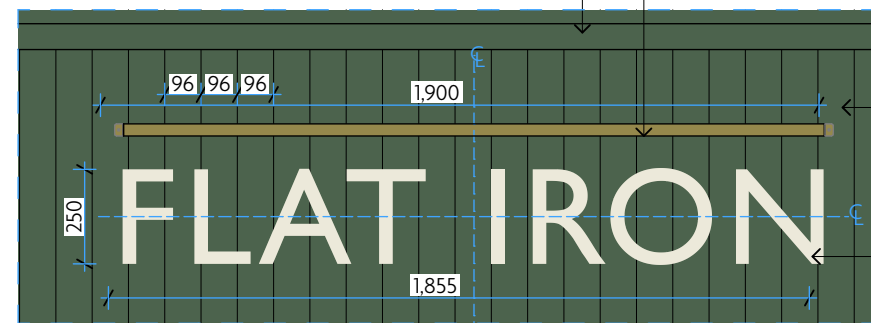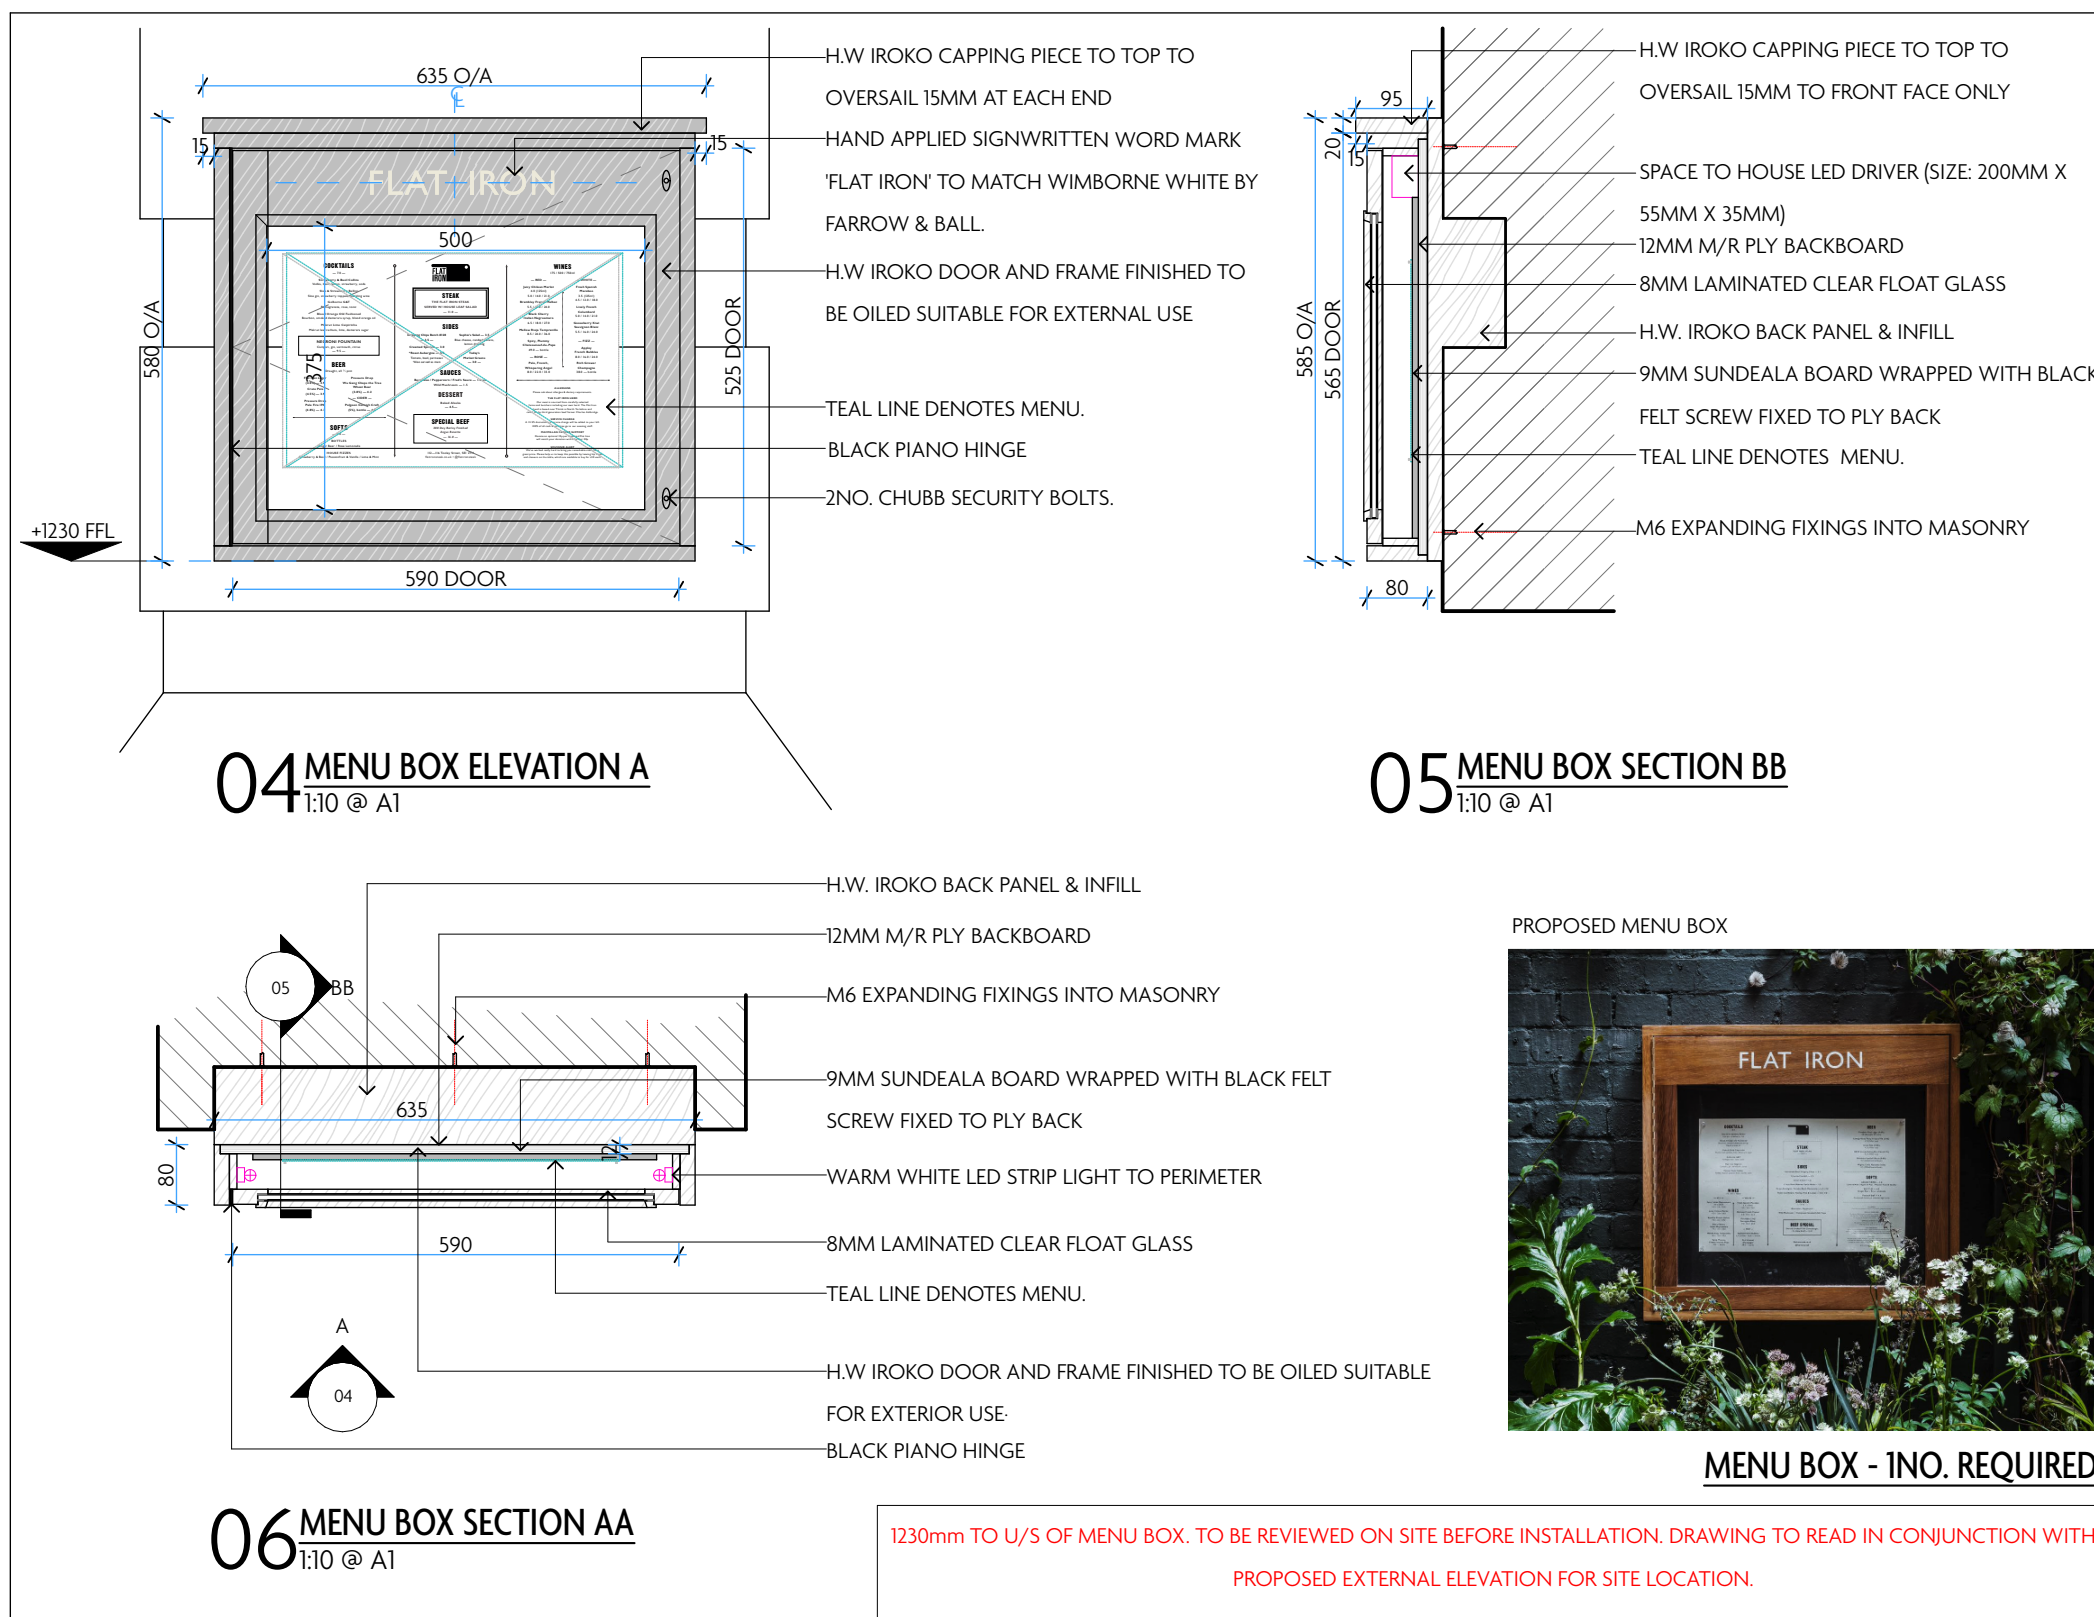


A FASCIA SIGNAGE DETAIL
1:20 @ A1

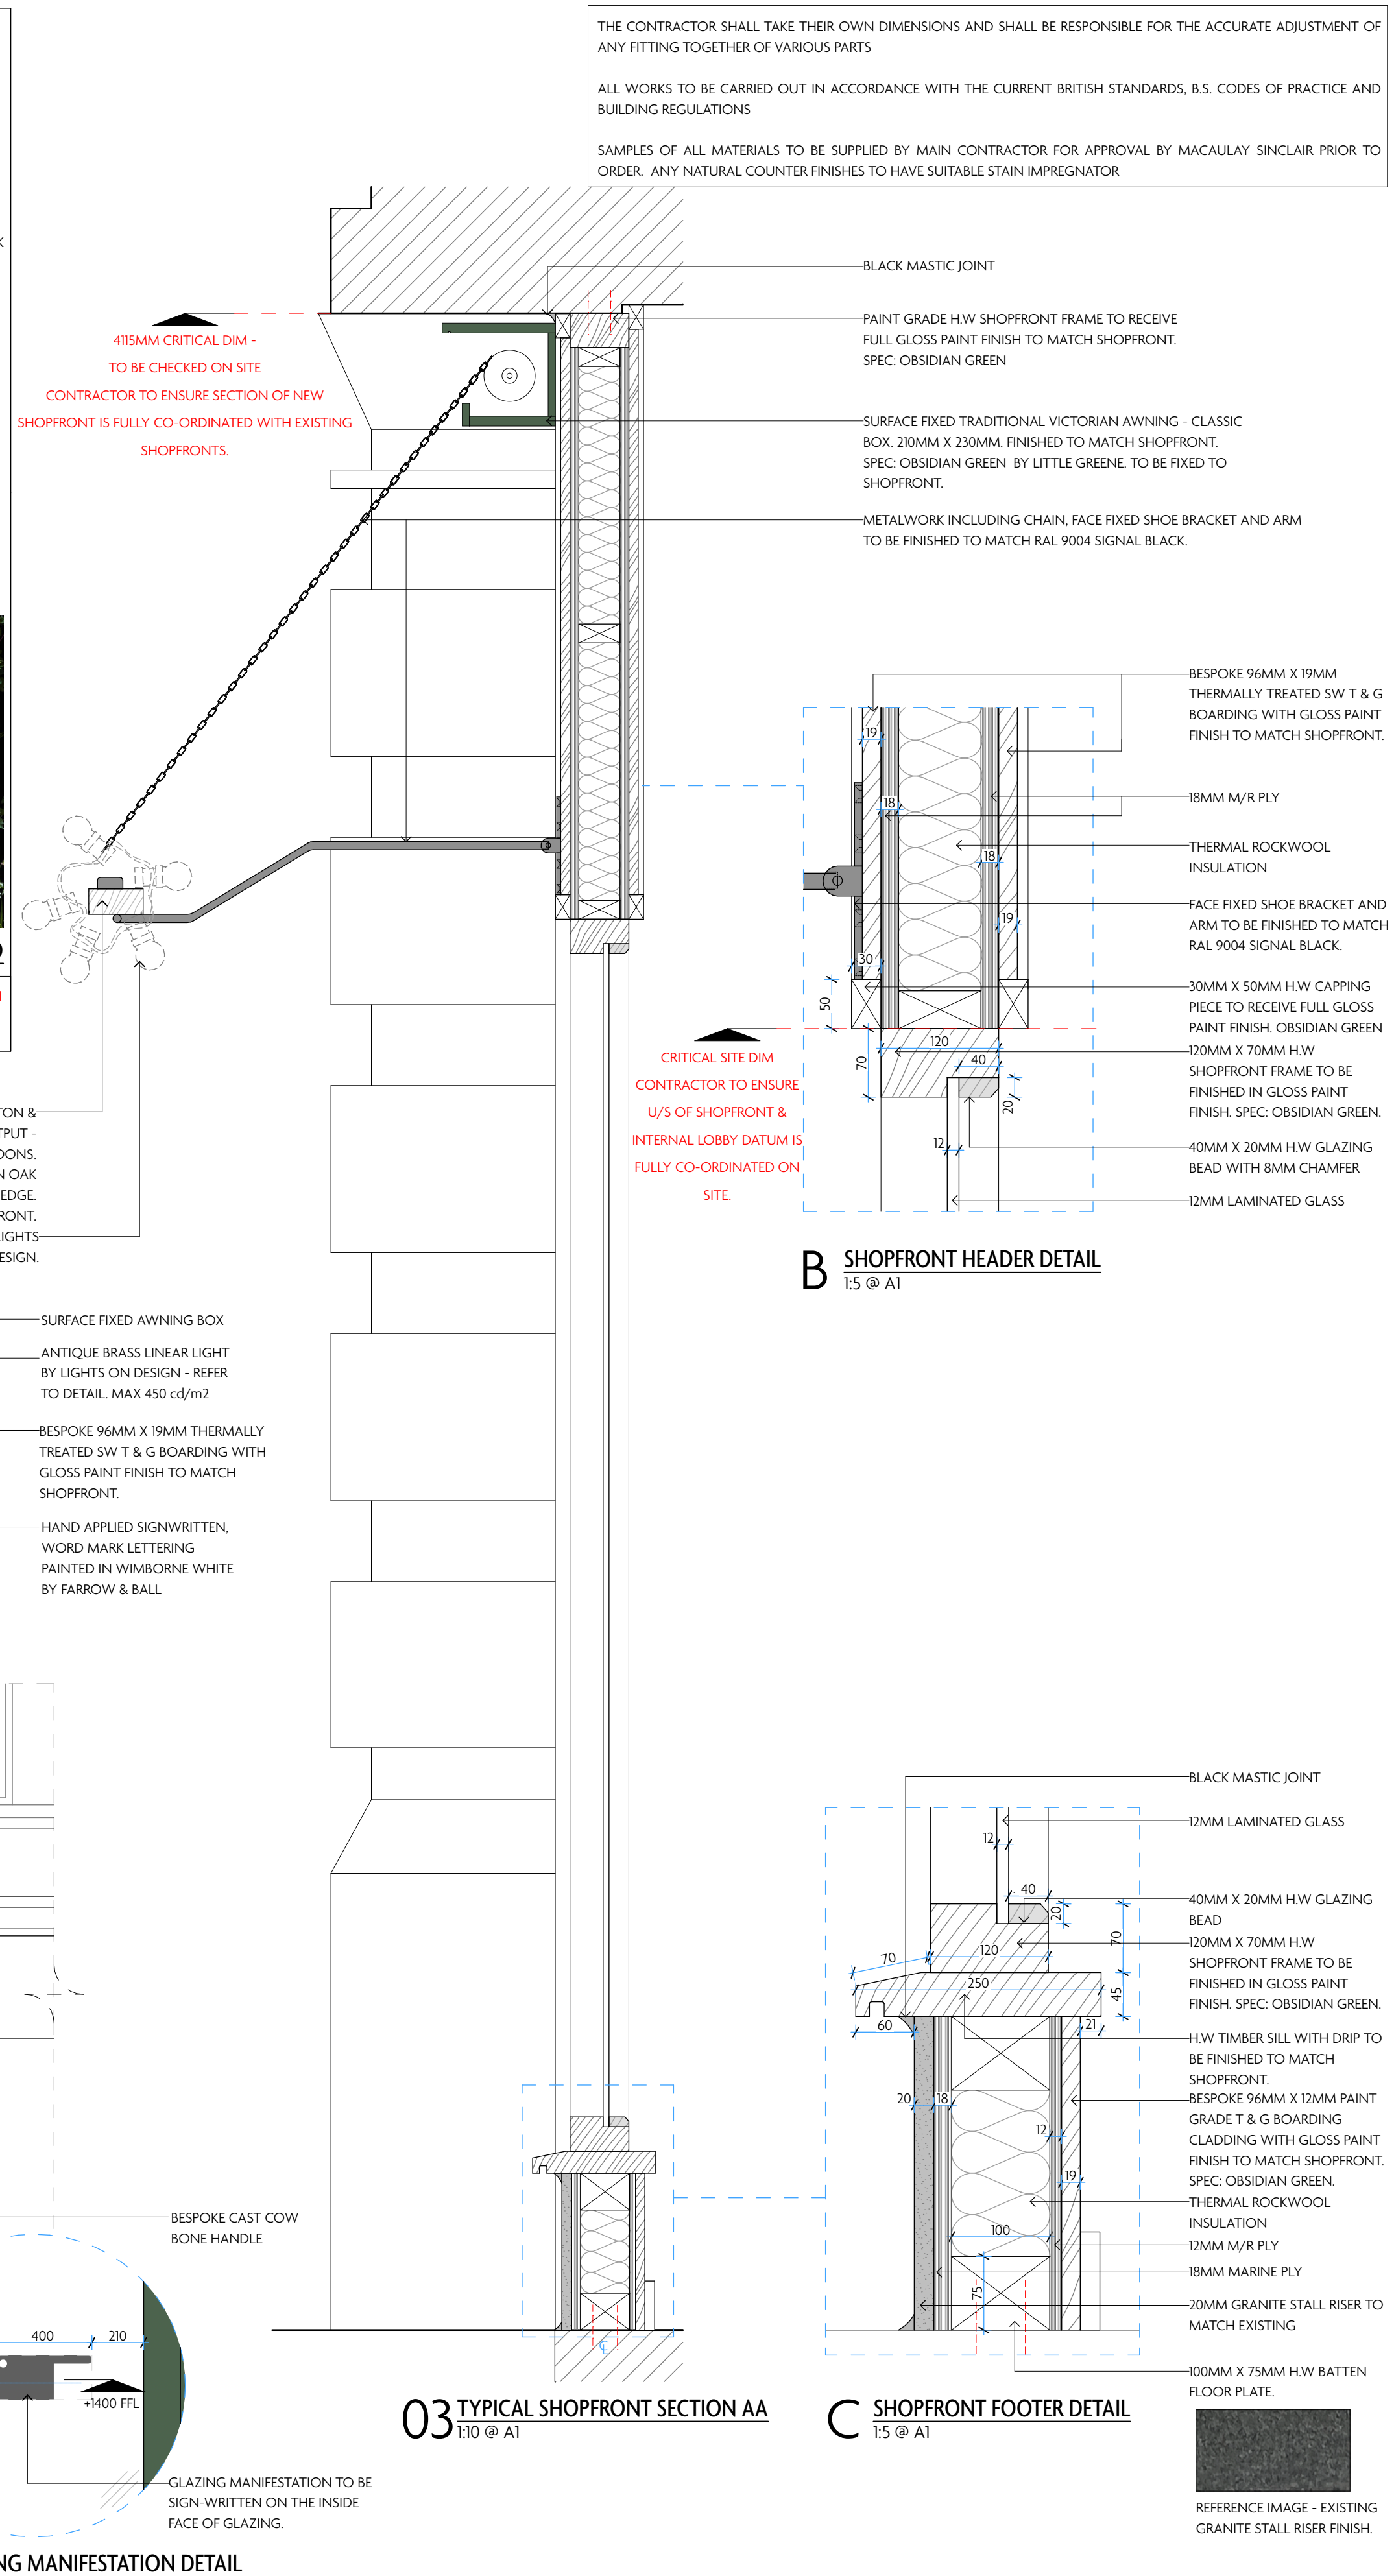

03 TYPICAL SHOPFRONT SECTION AA
1:10 @ A1

C SHOPFRONT FOOTER DETAIL
1:5 @ A1

B GLAZING MANIFESTATION DETAIL
1:20 @ A1

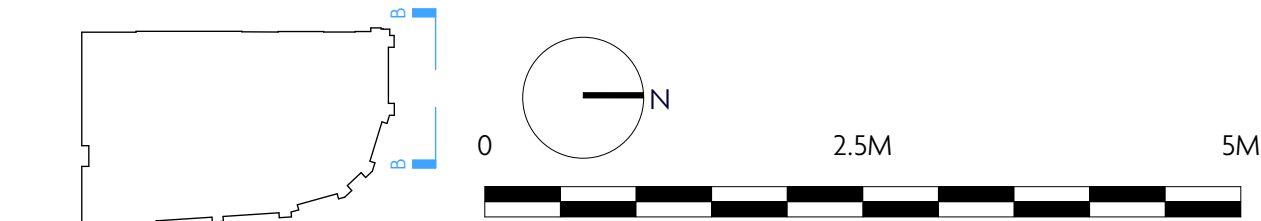

REV	DATE	REASON
A	04/05/2023	Additional annotation added to Deansgate elevation

REV	DATE	REASON
-----	------	--------

NOTES
Do not scale from this drawing. All dimensions to be checked on site prior to any manufacture and construction.

Macaulay Sinclair

PROJECT	Flat Iron Manchester	PROJ NO.	3809
TITLE	Proposed External Elevations & Shopfront Details	DWG NO.	03(16)
SCALE @ A1	1:100 / 1:50 / 1:20 / 1:10 / 1:5	REV	B
DATE	09/03/2023	DRAWN BY	GT
	+44 (0)1115 950 7313 STUDIO@MACAULAYSSINCLAIR.COM MACAULAYSSINCLAIR.COM	STATUS	PLANNING