




Example signage on adjacent unit




Overall Size 300mm high x 2300mm width
Projection 80mm
Internally Illuminated to 250cd/m
Red perspex on aluminium backplate PCC in grey to match existing fascia



sign type 1

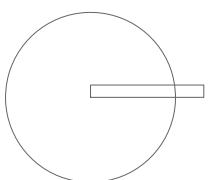


location plan 1 / 1250

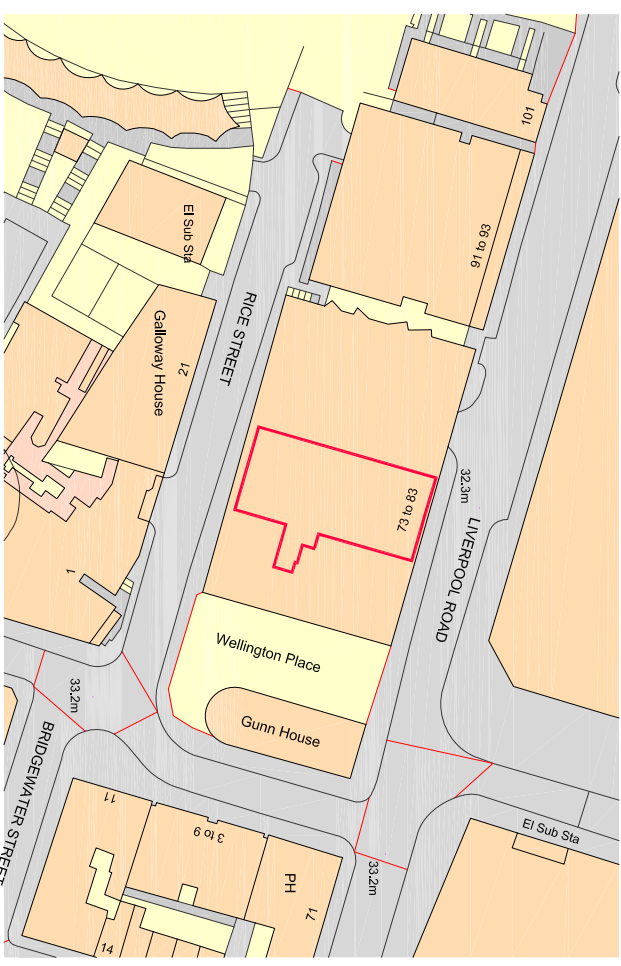

Ordinance Survey, (c) Crown Copyright 2022. All rights reserved. Licence number 100022432

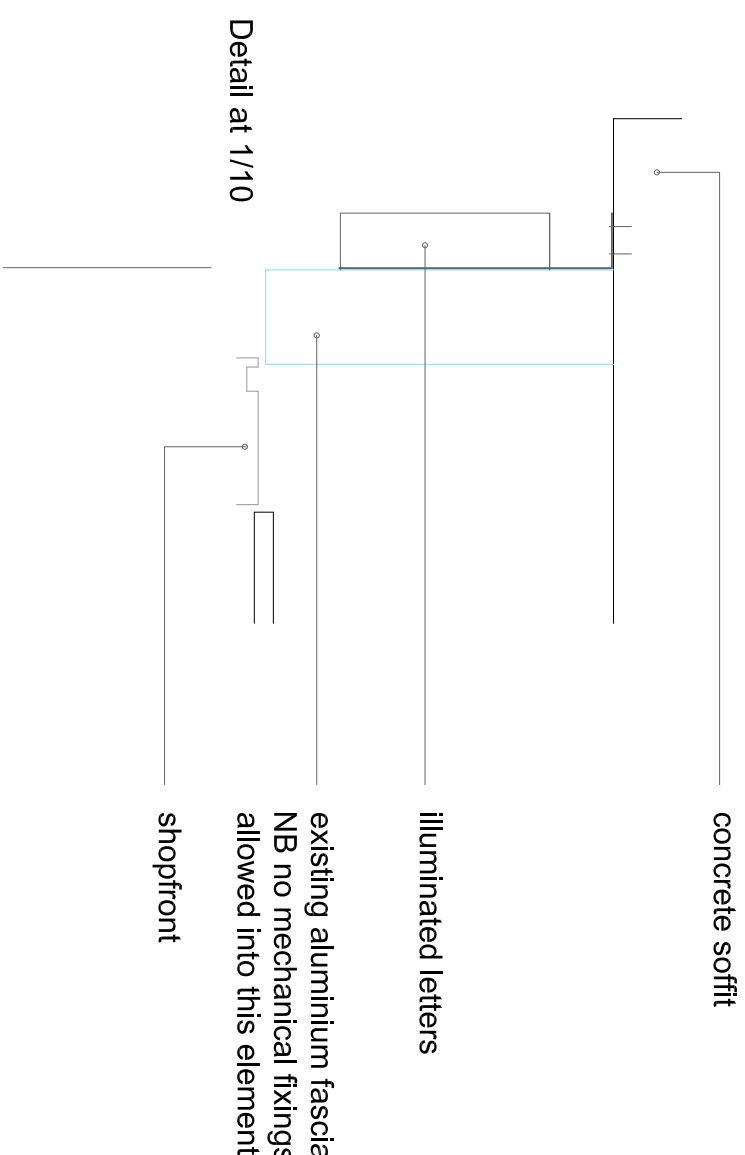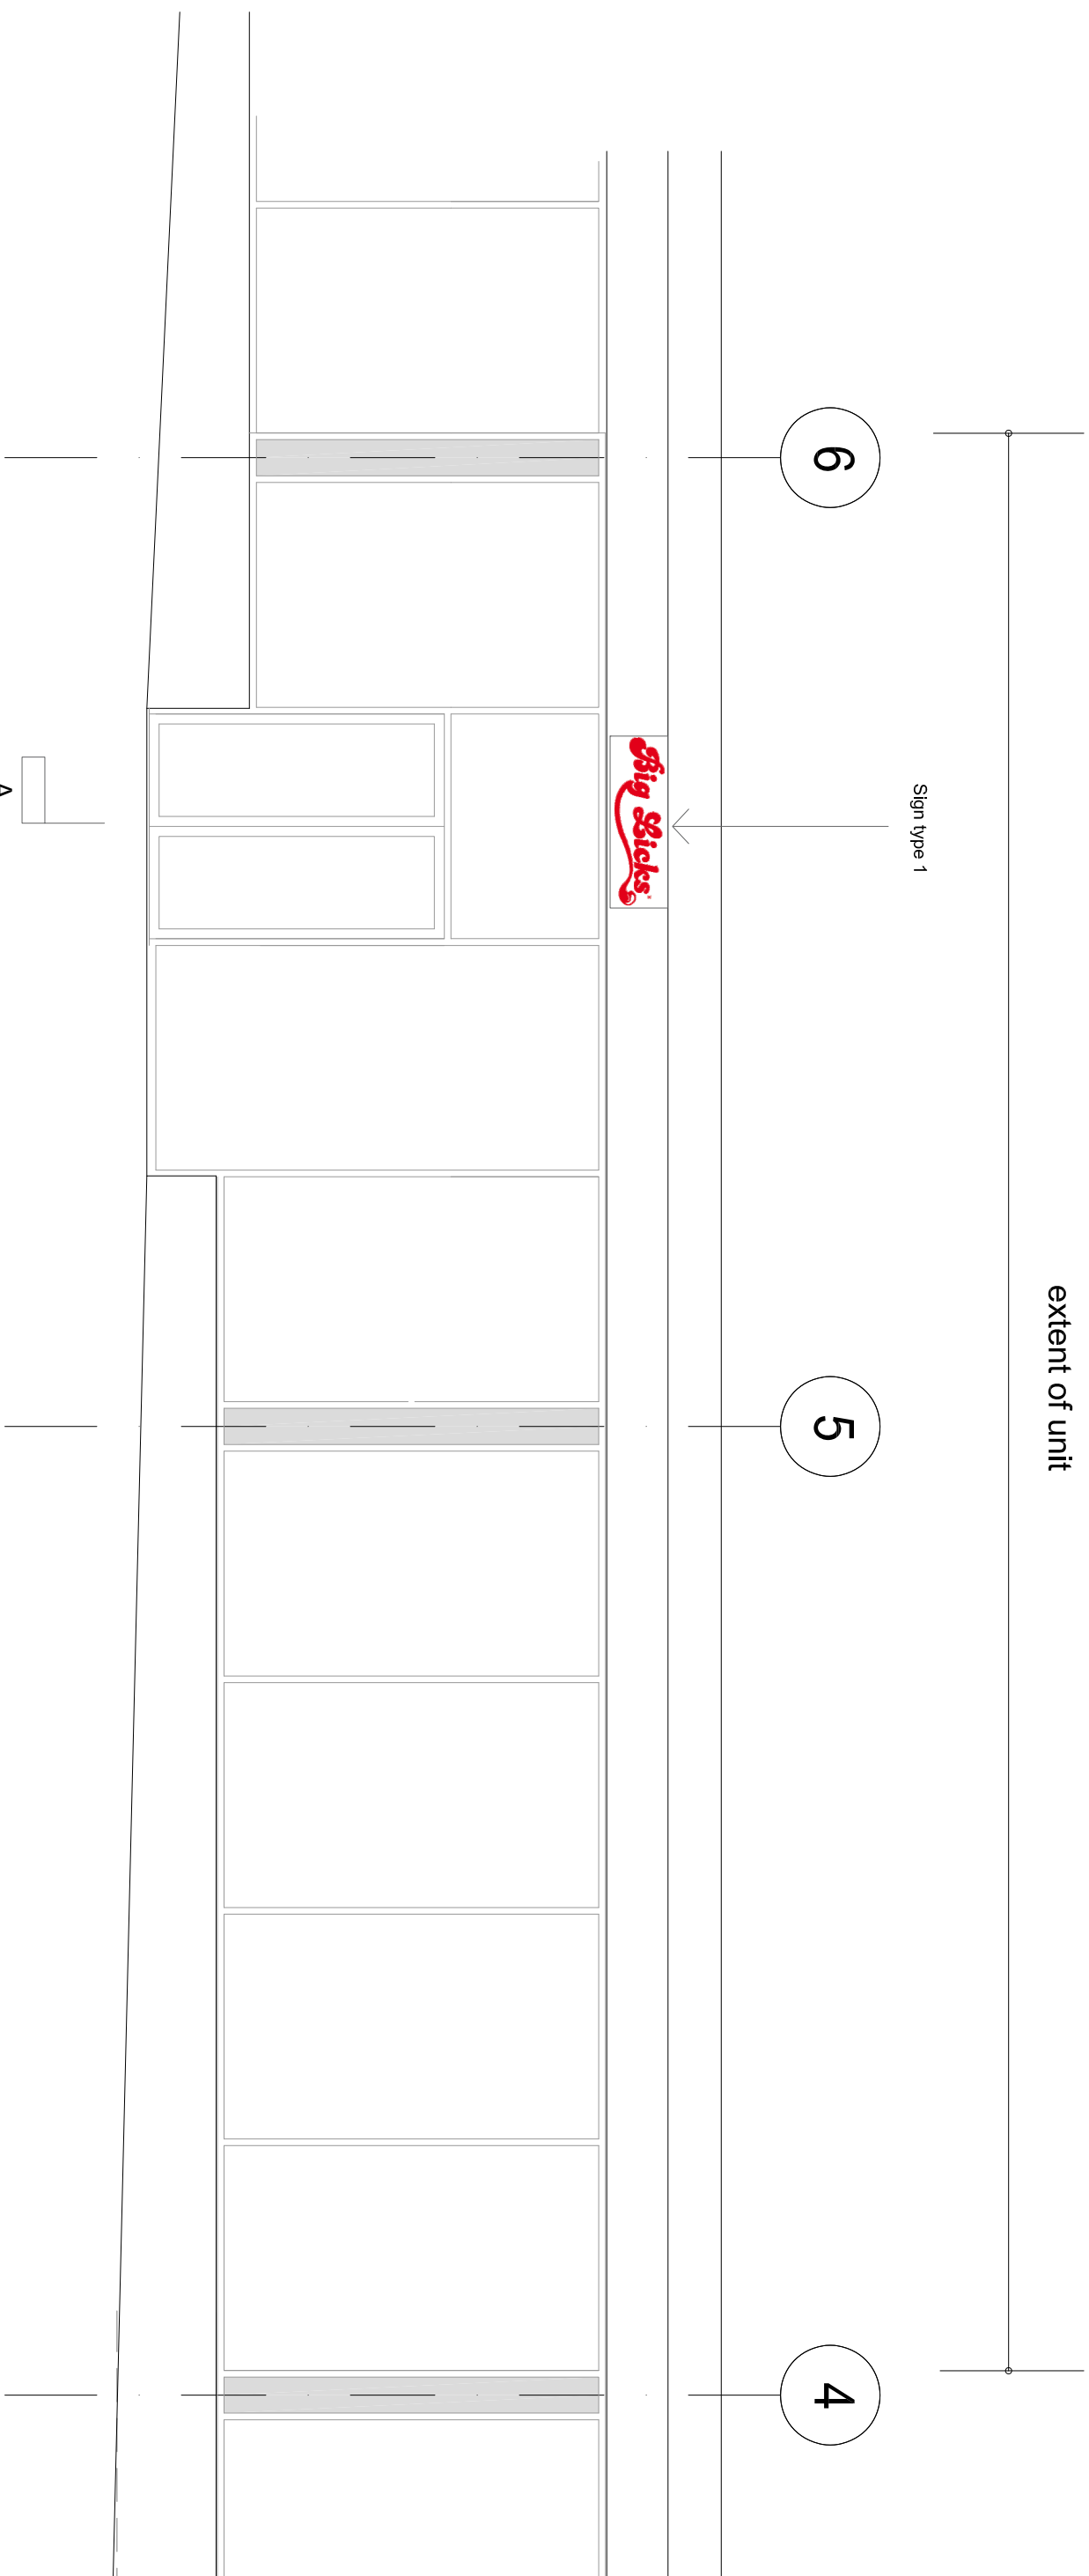

Detail at 1/10

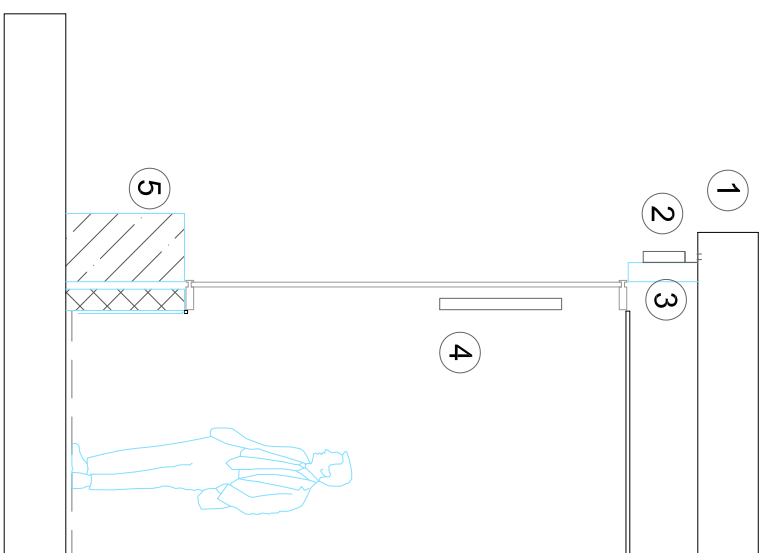

Section A 1/50

- 1 concrete frame
- 2 signage
- 3 existing aluminium fascia
- 4 signage behind glazing
- 5 stone wall

[illegible]

Cheshire House Mews,
8 Church Hill,
Knutsford
Cheshire
WA16 6DH

t 01565 754 500

e studio@whiteboxarchitecture.com

project name

Unit 3, 73-83 Liverpool Road

drawing

Sales

scale	date		drawn	checked
as stated @ A2	06.01.22		MJ	PA
job number	drawing number		revision	
2658	101		D	