



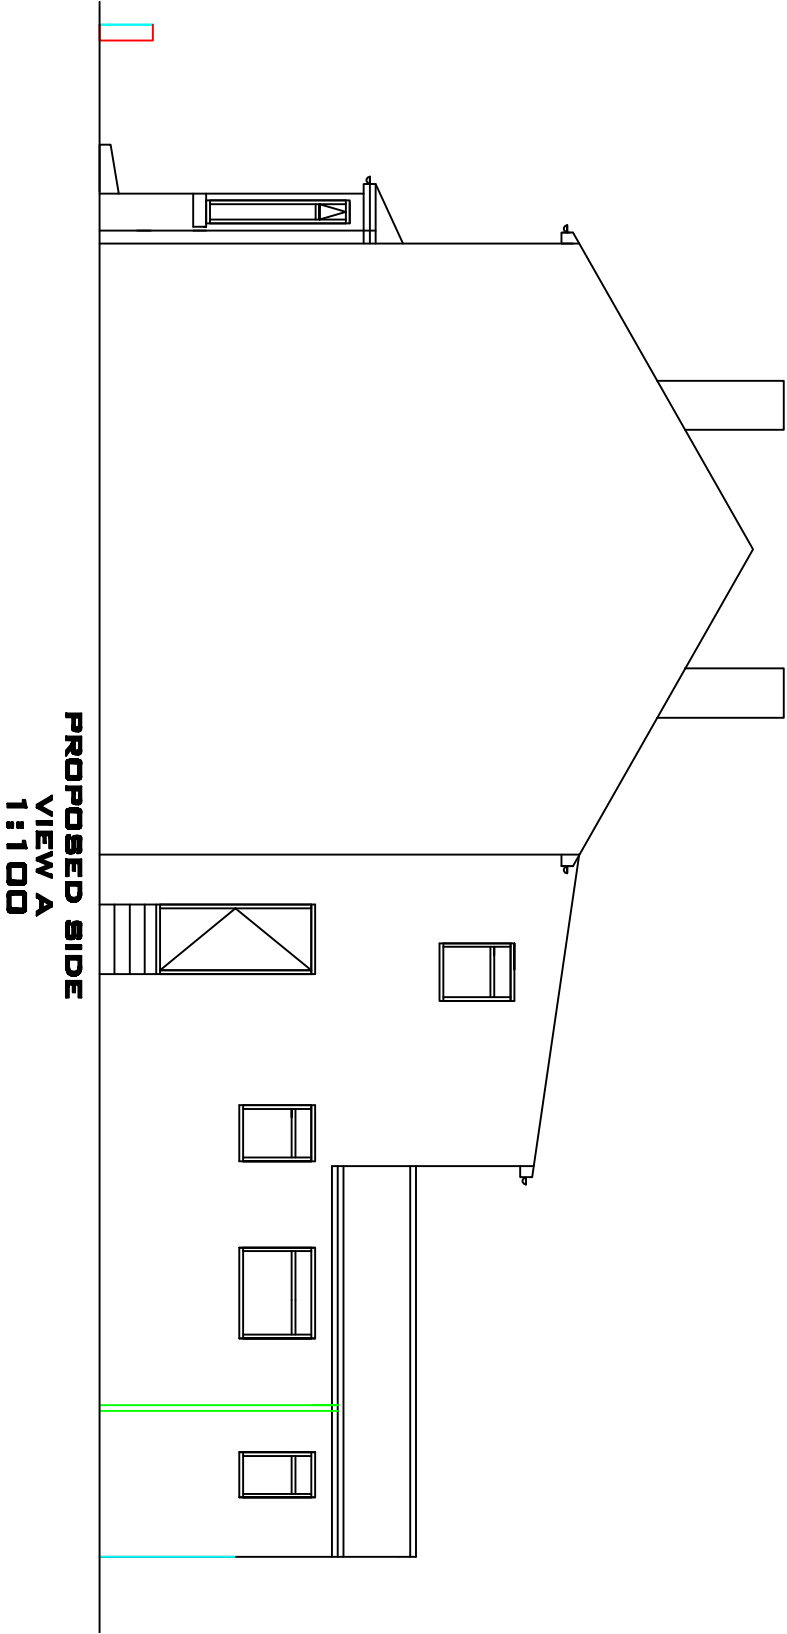

PROPOSED SIDE
VIEW A
1:100

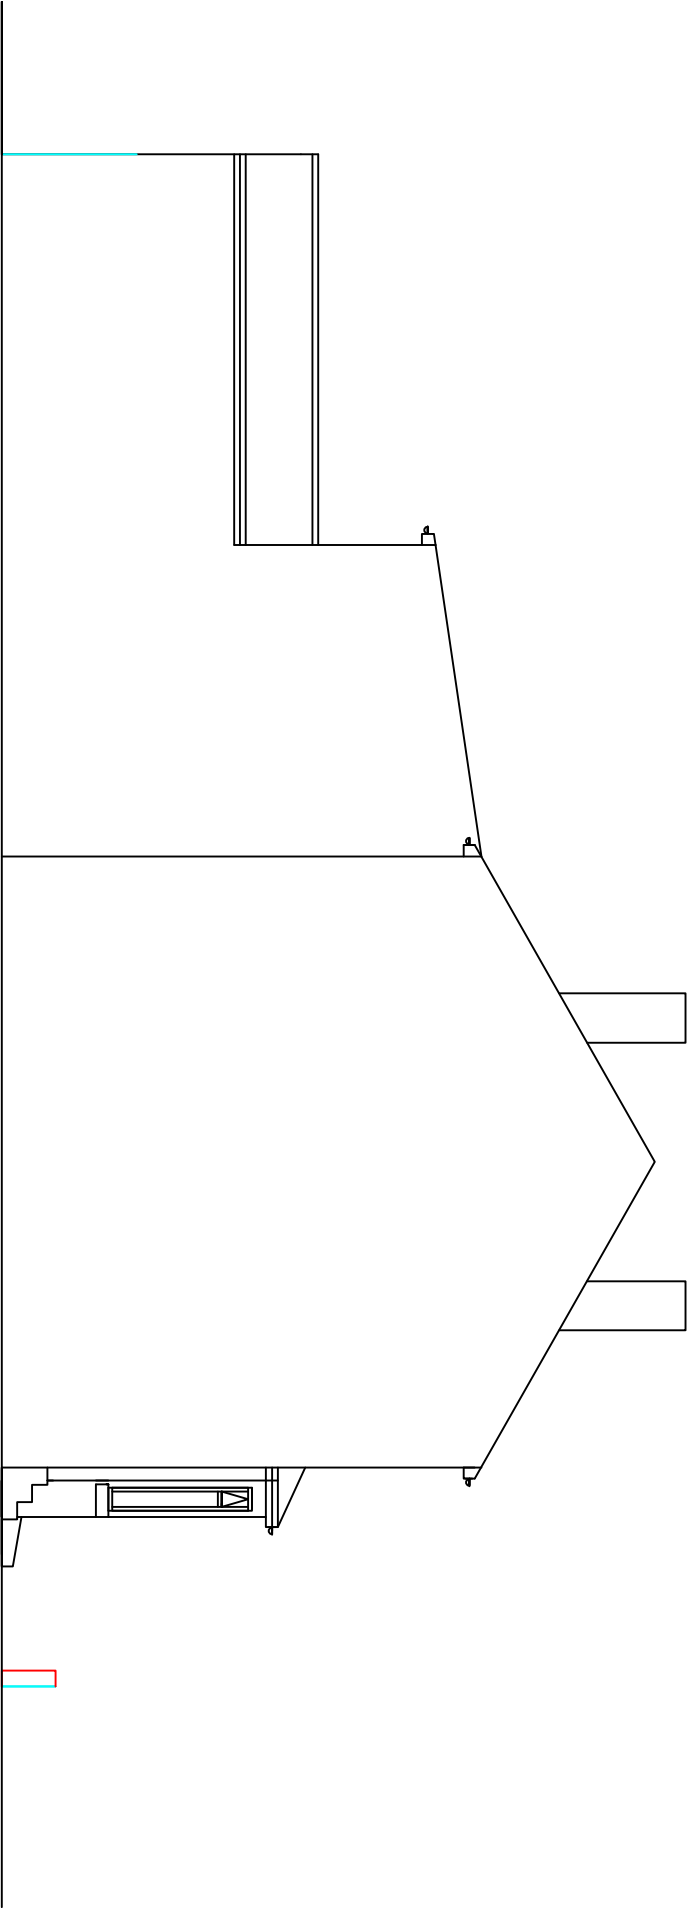

PROPOSED SIDE
VIEW B
1:100

DO NOT SCALE OF THIS DRAWING
TAKE ALL DIMENSIONS ON SITE
(builders Note)
Do not start any works untill
all the approvals have been
obtained.
Any discrepancy to be reported
to Plans Drawn as soon as
possible.

Client:
MUHAMMAD USMAN ,
27, BLADE GROVE ,
LEVENHULME,
M15 0QF
TEL07448469352

Drawing title:
PROPOSED BASEMENT
CONVERSION

Project:
MANCHESTER CITY COUNCIL
PLANNING AND BUILDING
REGULATION APPROVAL

PLANS DRAWN
tel.no
07952934281
07856609593
email
Bawin terbottom
@aol.com
www.plansdrawn.org

date:		drawn:	
JANUARY, 2023		DRW	
Project no.	88 27	drw. no.	06A
		A3 paper	