



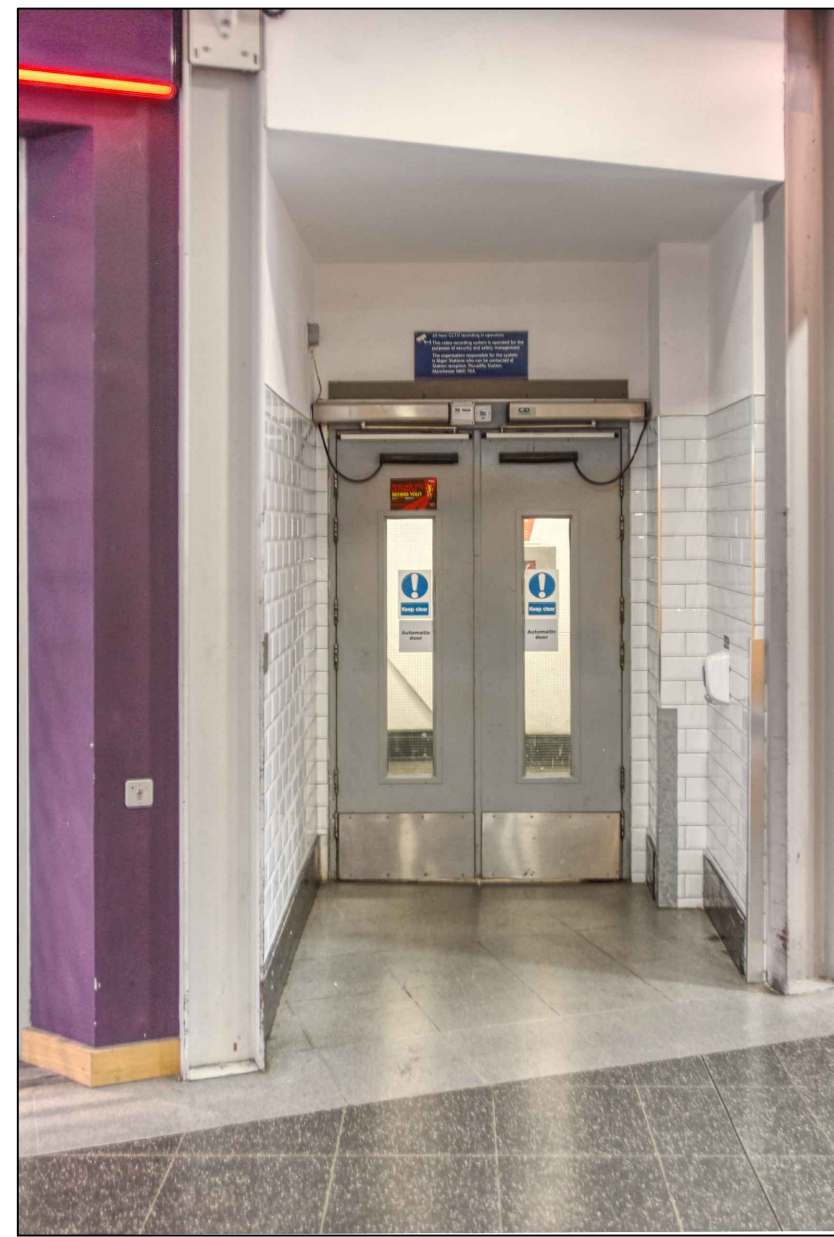


PERSPECTIVE VIEW A - EXISTING
APPLIES TO CAMERAS 24023 AND 24024




PERSPECTIVE VIEW A - PROPOSED

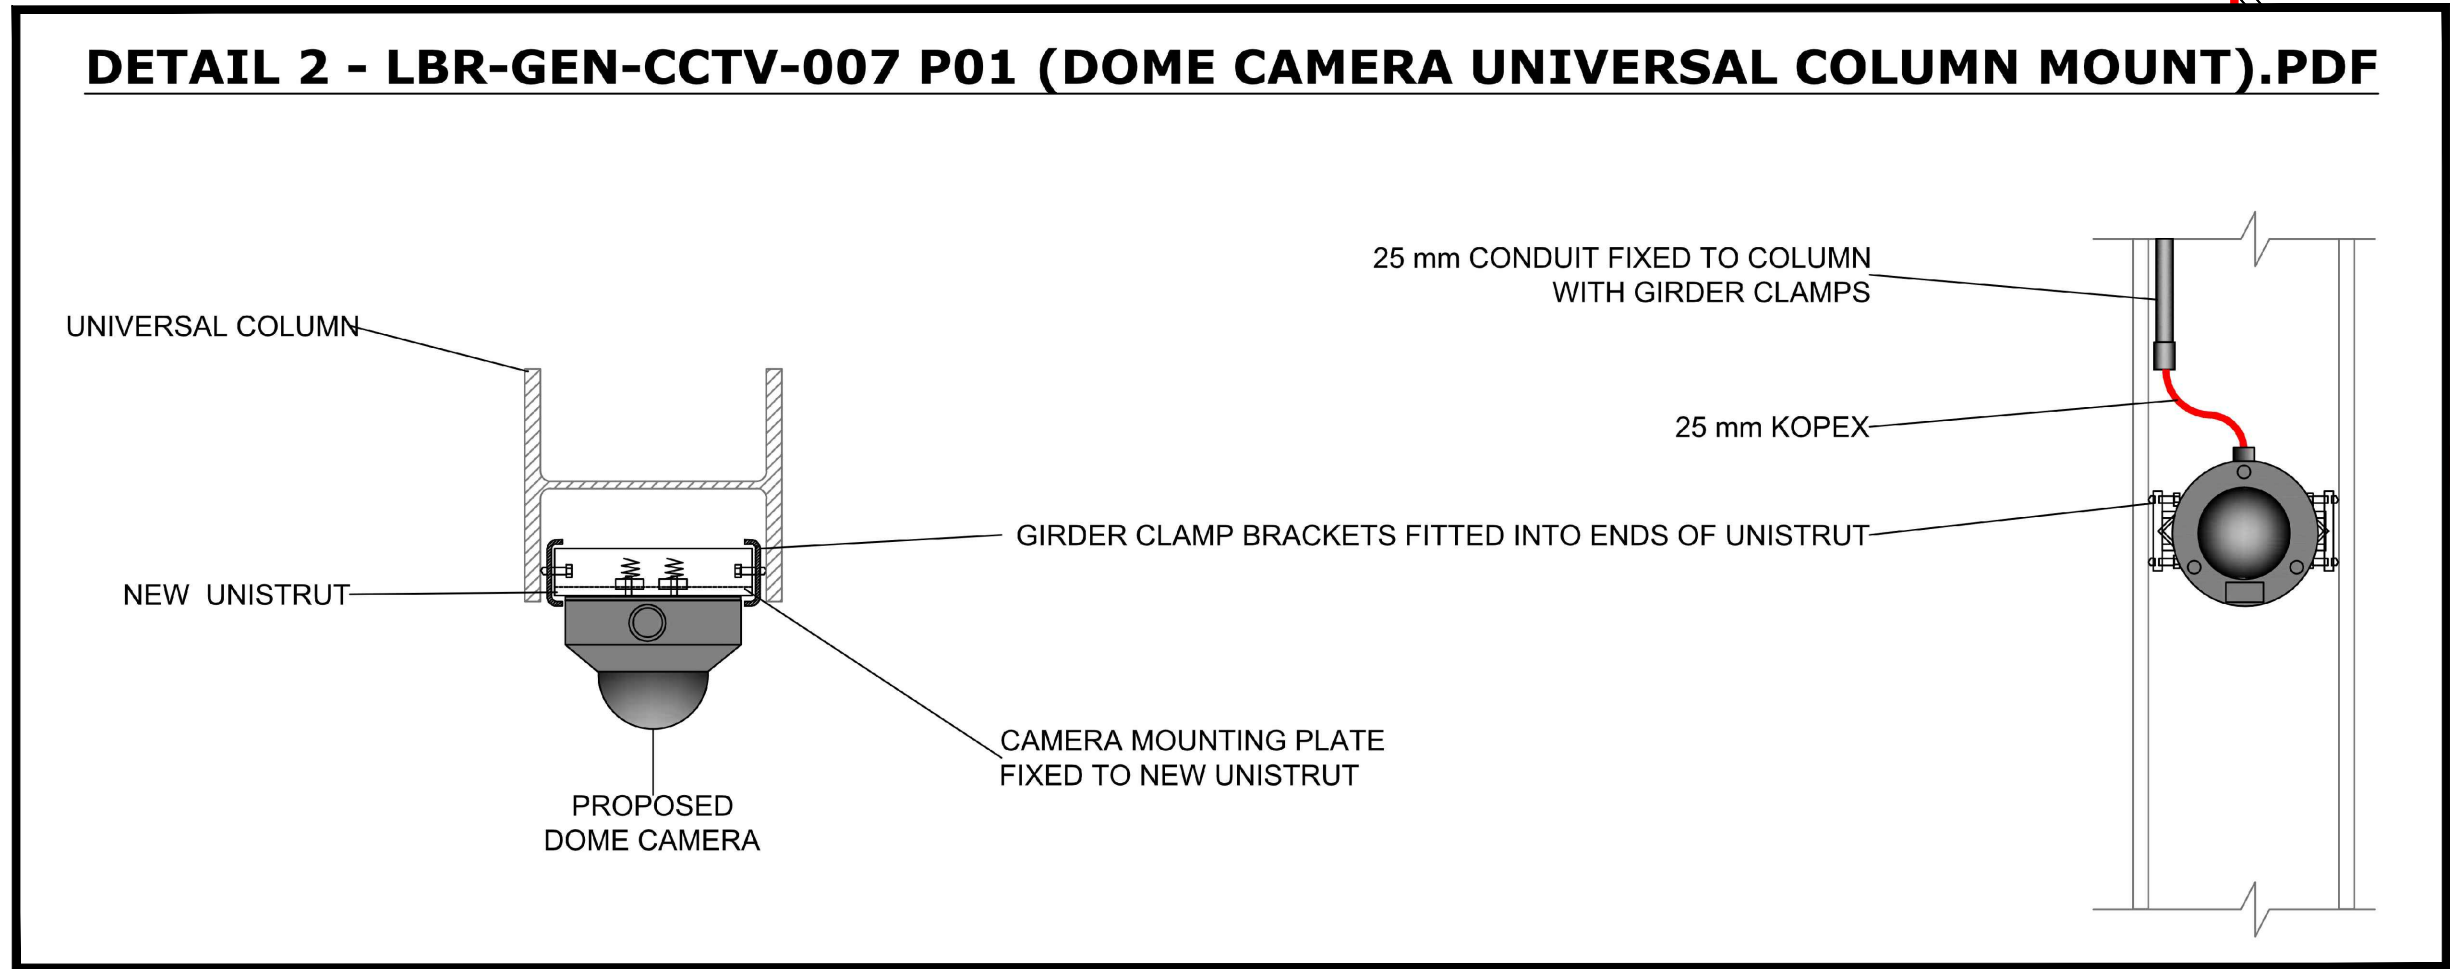


FOR ENGINEERING DETAIL PLEASE REFER TO DETAIL 2 ON
MAN/NWR/LBR/PLAN/108000/Y641/LAYOUT 18 OF 20

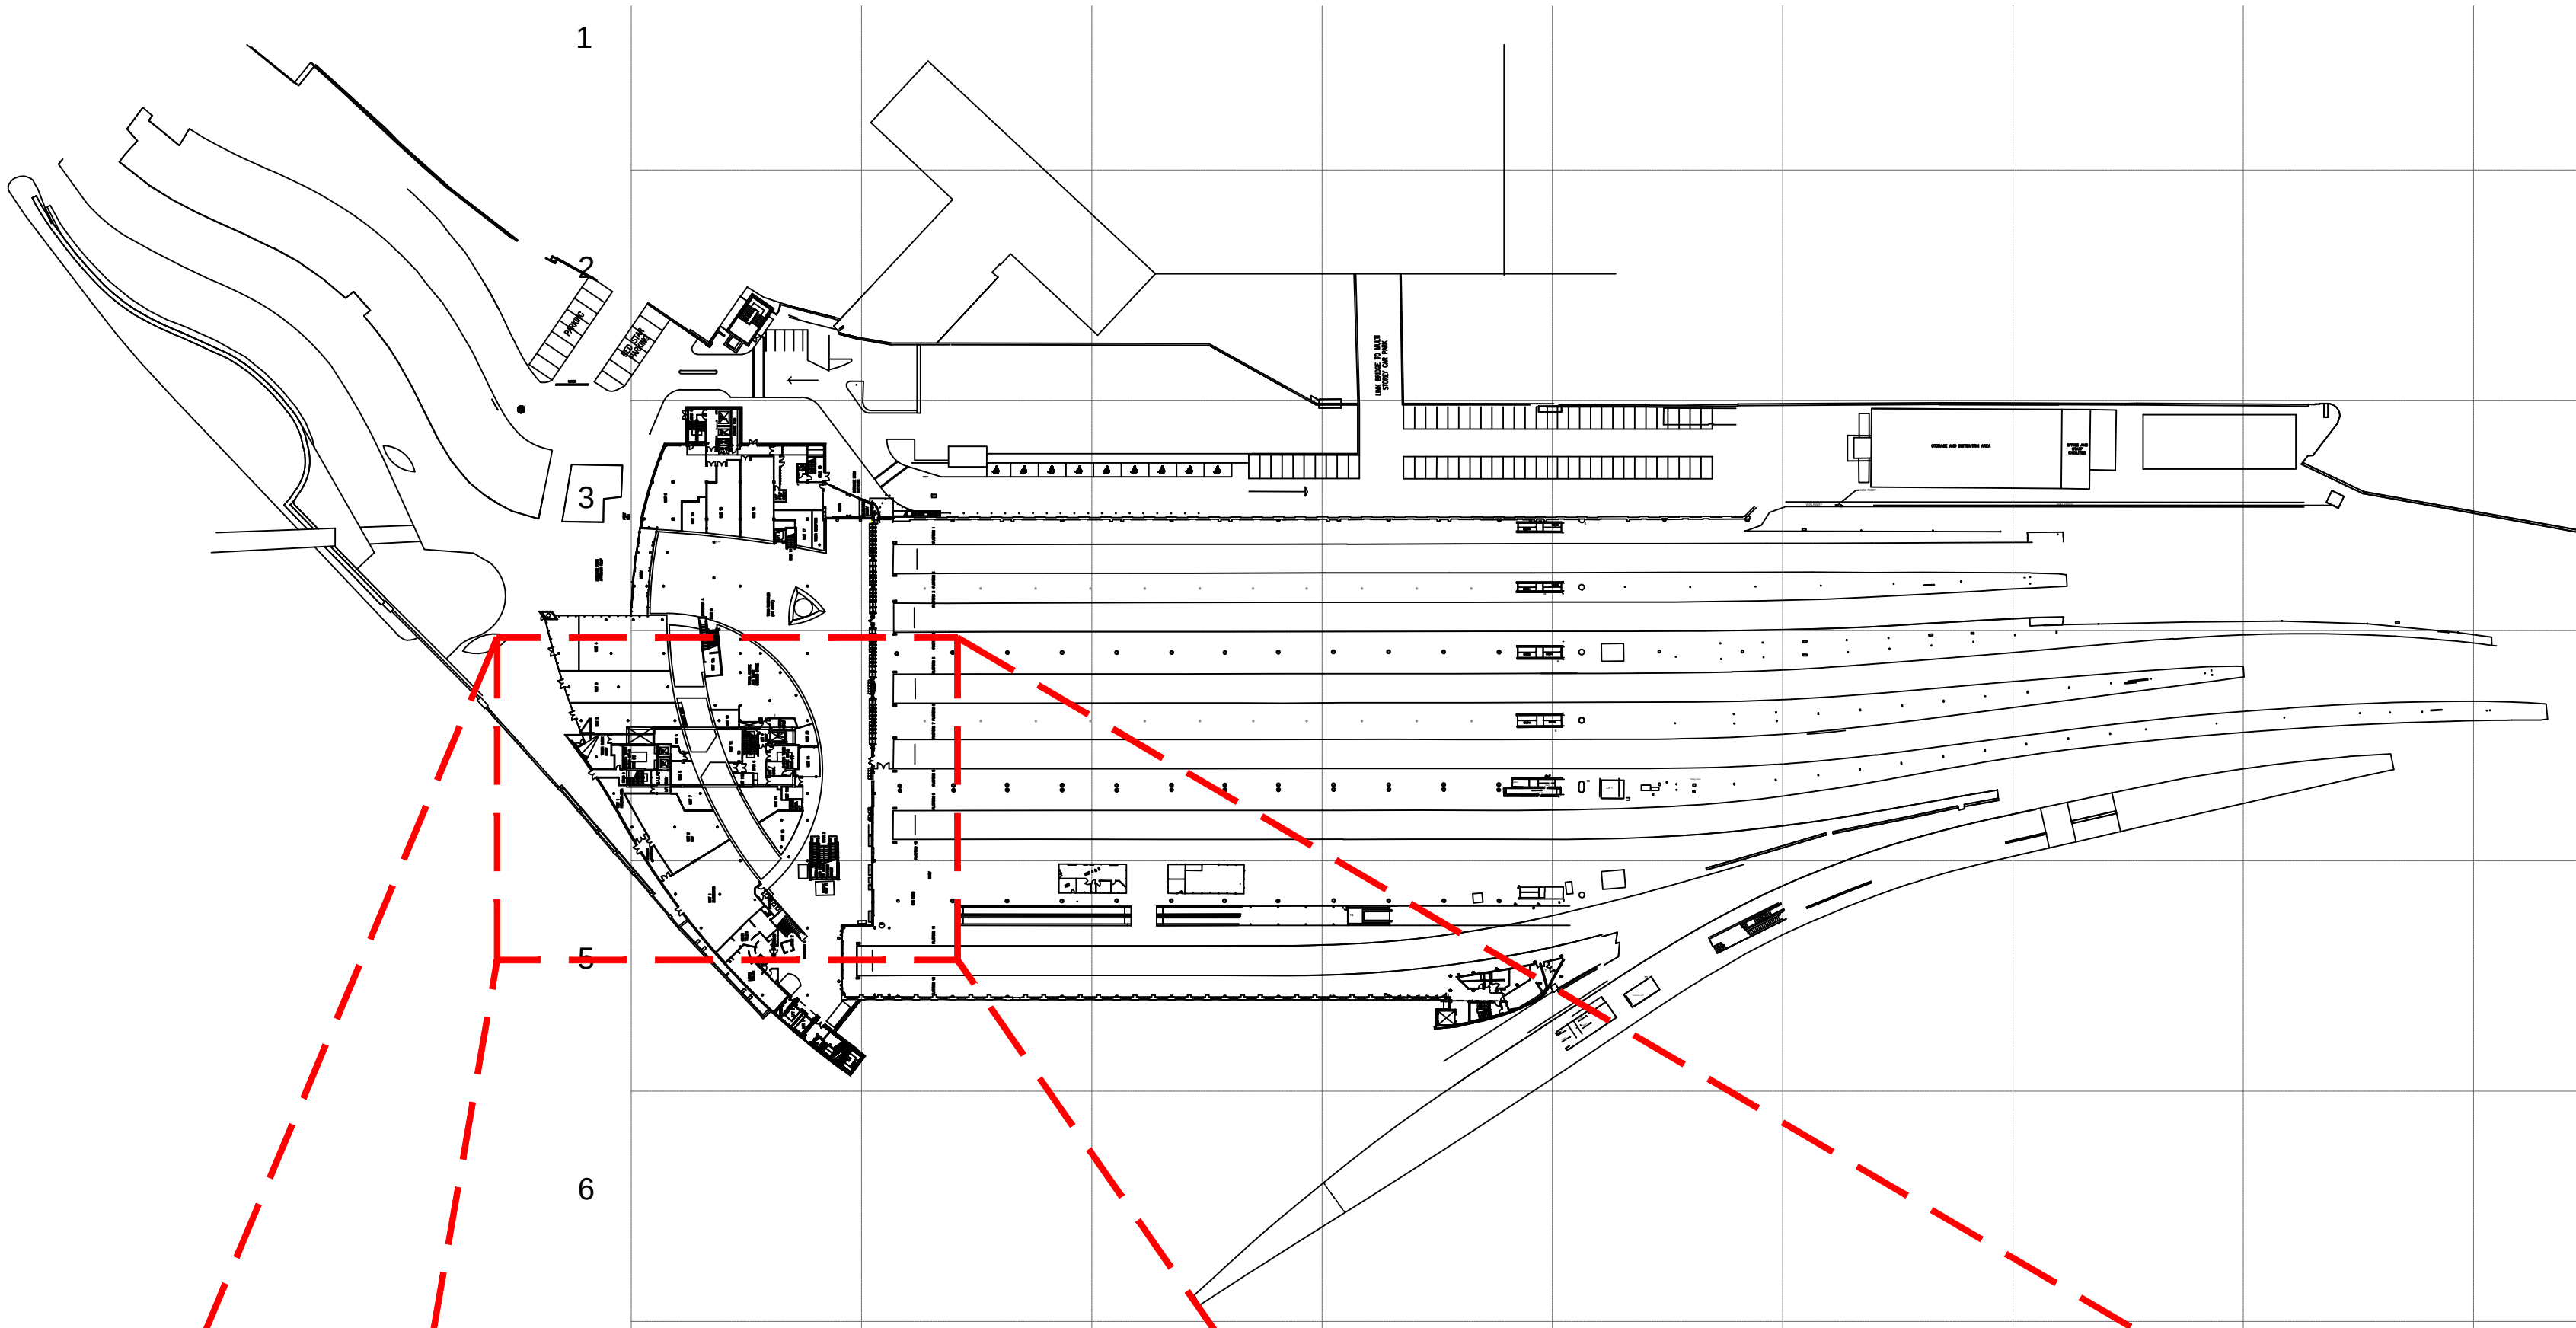

MANCHESTER PICCADILLY STATION LOCATION PLAN - SCALE 1:1250

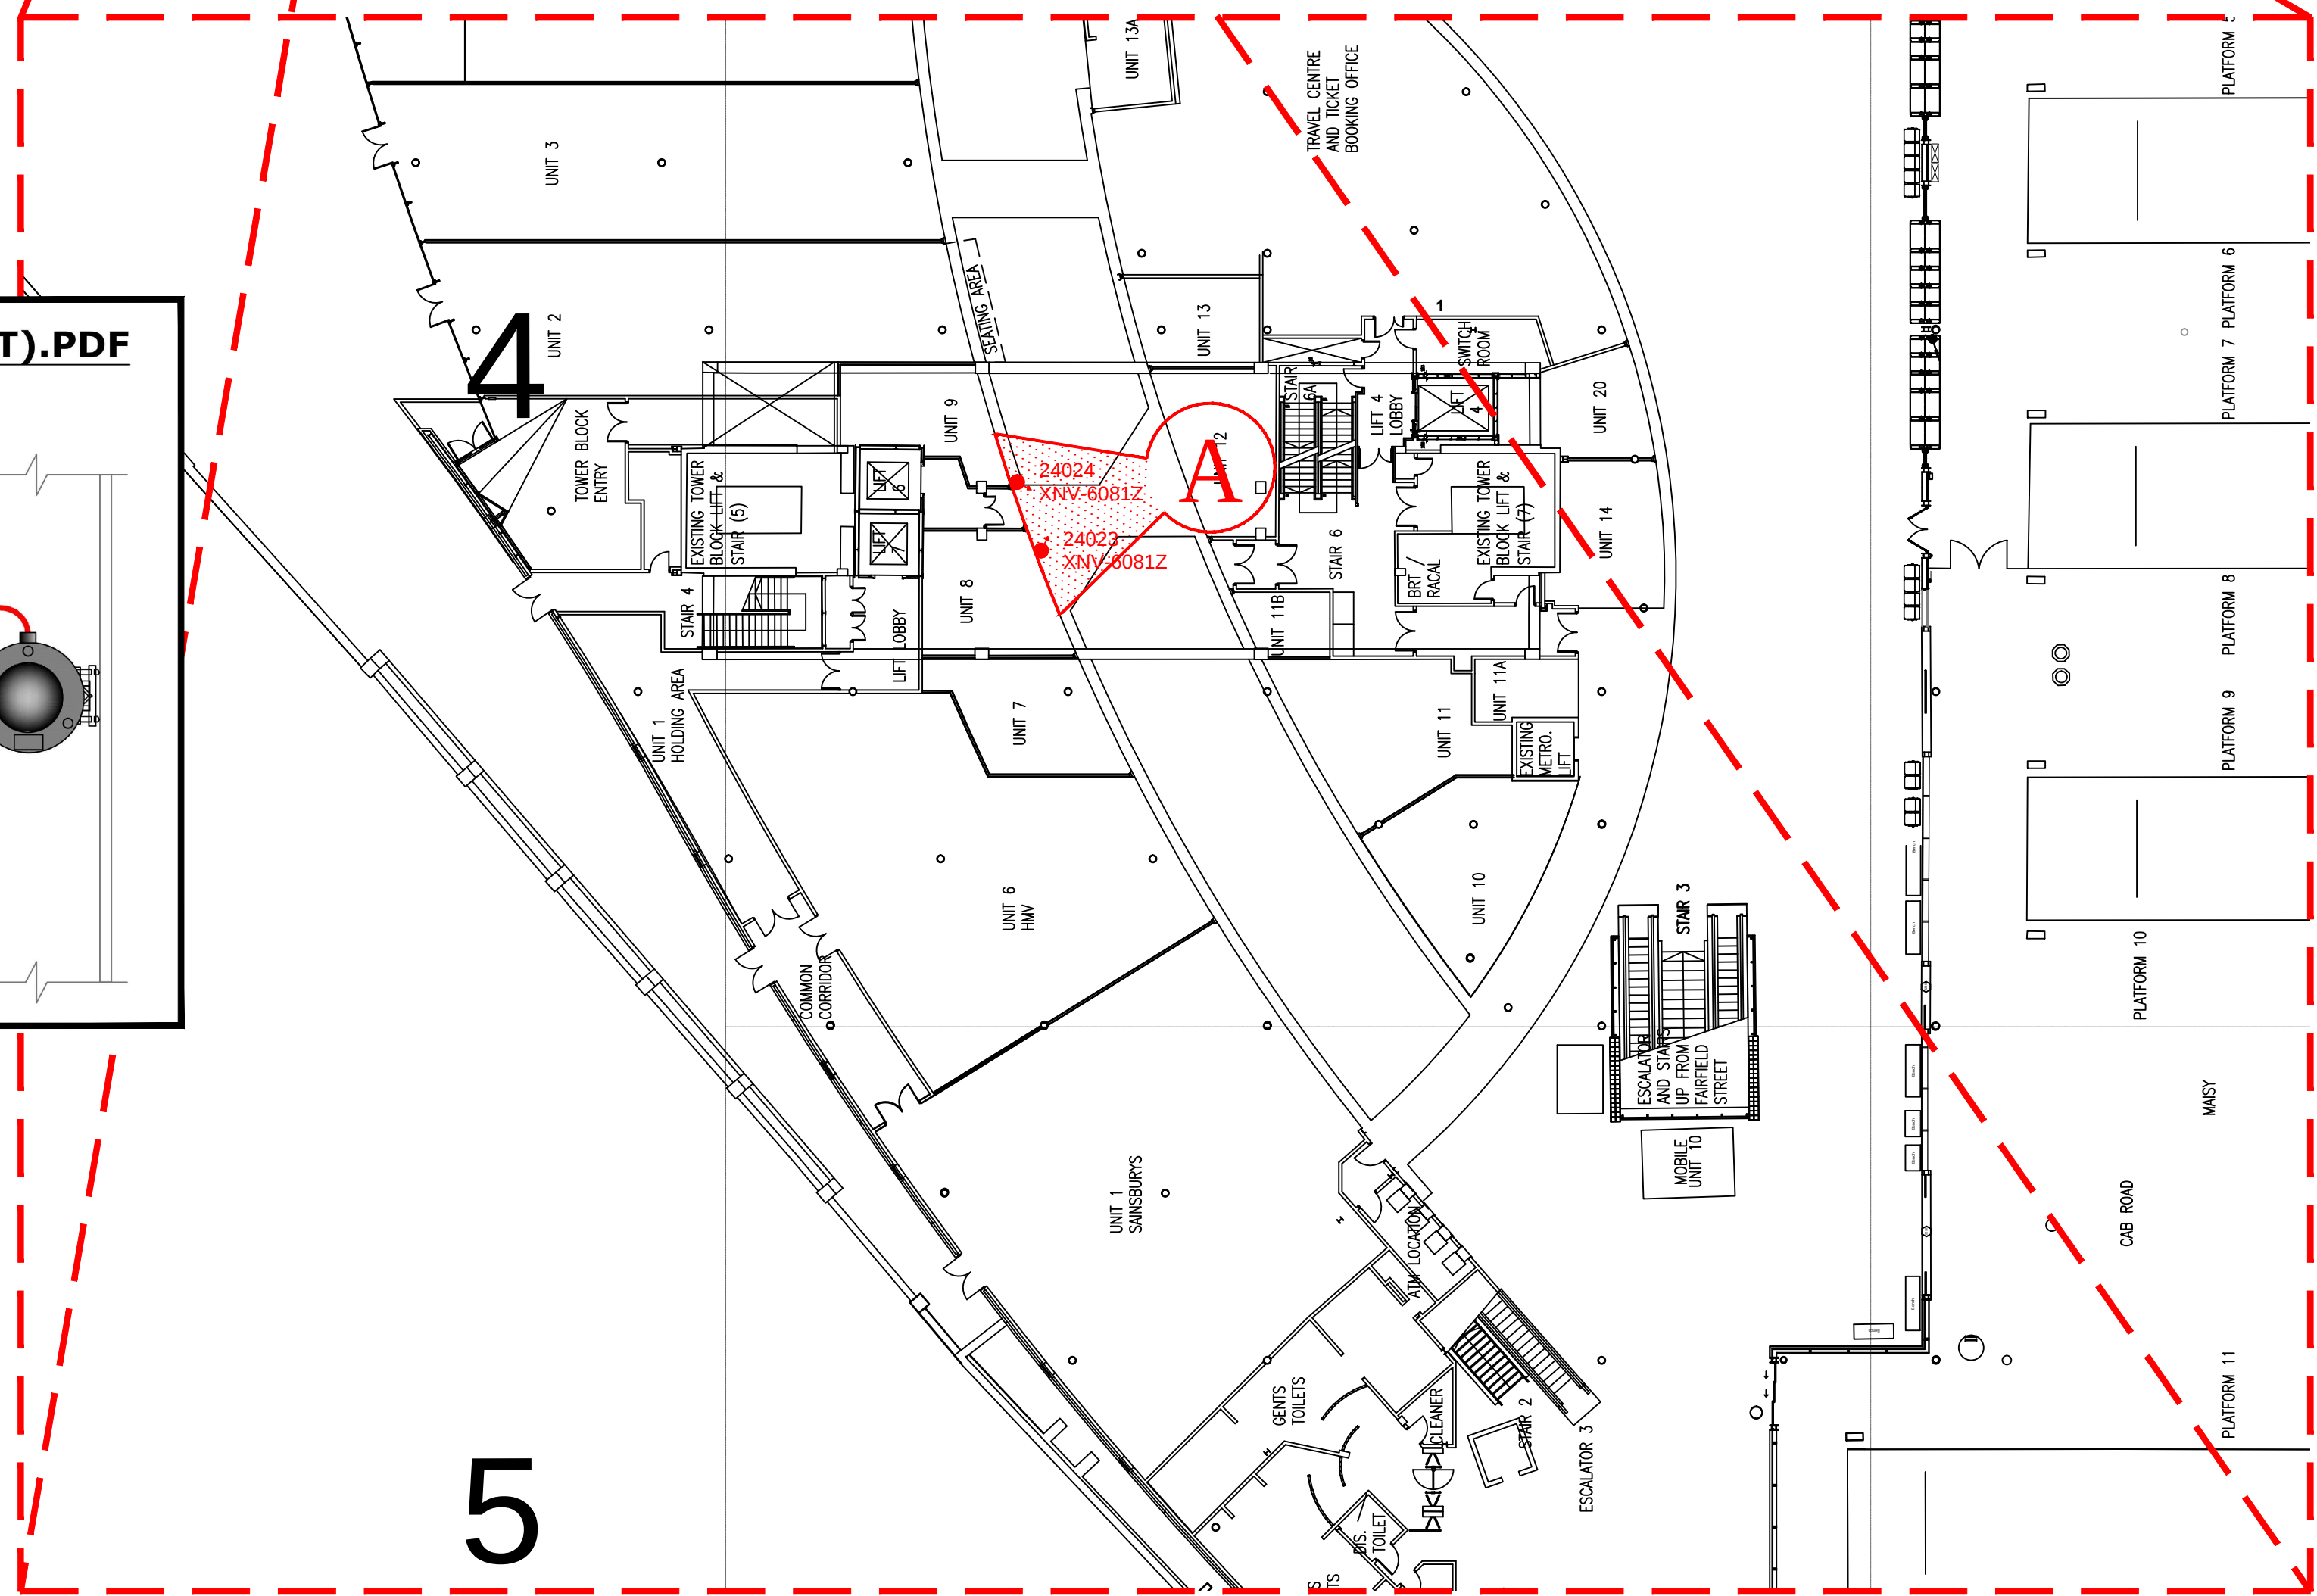

MANCHESTER PICCADILLY STATION PLAN
MAIN CONCOURSE- SCALE 1:250

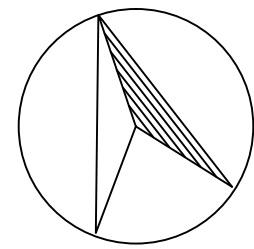

COLOUR KEY

EQUIPMENT IN BLACK -
DENOTES EXISTING EQUIPMENT
EQUIPMENT IN BLUE -
DENOTES EXISTING TO BE REPLACED
EQUIPMENT IN GREEN -
DENOTES EXISTING TO BE RECOVERED
EQUIPMENT IN MAGENTA -
DENOTES ENHANCED NWR EQUIPMENT
EQUIPMENT IN RED -
DENOTES NEW NWR EQUIPMENT

LEGEND

EXISTING NODE LOCATION
EXISTING FIXED/DOME CAMERA
EXISTING PTZ CAMERA

Rev	Date	Description of Revisions	Drawn	Checked	Appr
P02	7/3/23	FOR LISTED BUILDING CONSENT	JPT	CRC	-
P01	29/7/21	FOR LISTED BUILDING CONSENT	JPT	CRC	-

Status DRAFT



Contractor
Linbrooke
People • Technology • Connectivity

Unit 3 & 4 Churchill Way
Chapelton
Sheffield
S35 2PY

Project
NWR MANAGED STATIONS
SISS RENEWALS - 169779

Drawing Title
MANCHESTER PICCADILLY STATION
EQUIPMENT LOCATION VIEWS
NEW EQUIPMENT
MAIN CONCOURSE

Designed	J.Galley	Sig	Date	28/5/21
Drawn	J.Tobin	Sig	Date	29/7/21
Checked	-	Sig	Date	-
Approved	-	Sig	Date	-

Scale	1:250	ELR & Mileage	CMP2
Alternative Reference	N/A	Sheet	6 of 20
Drawing Number	MAN-NWR-LBR-PLAN-191000-Y641	Revision	P02

Sheet Size A1 594 x 841