

M a n c h e s t e r

A d v e r t i s e d B u s S h e l t e r R e l o c a t i o n

P a v e m e n t a d j

E r r w o o d R o a d , M a n c h e s t e r M 1 9 1 X S

S I T E M A P S A N D V I S U A L S





Pavement adj Errwood Road, Manchester M19 1XS

Easting: 387194

Northing: 393296

[appear.fears.horn](https://www.appear.fears.horn)




Application Site



1:1250 @ A4

Previous Shelter Position

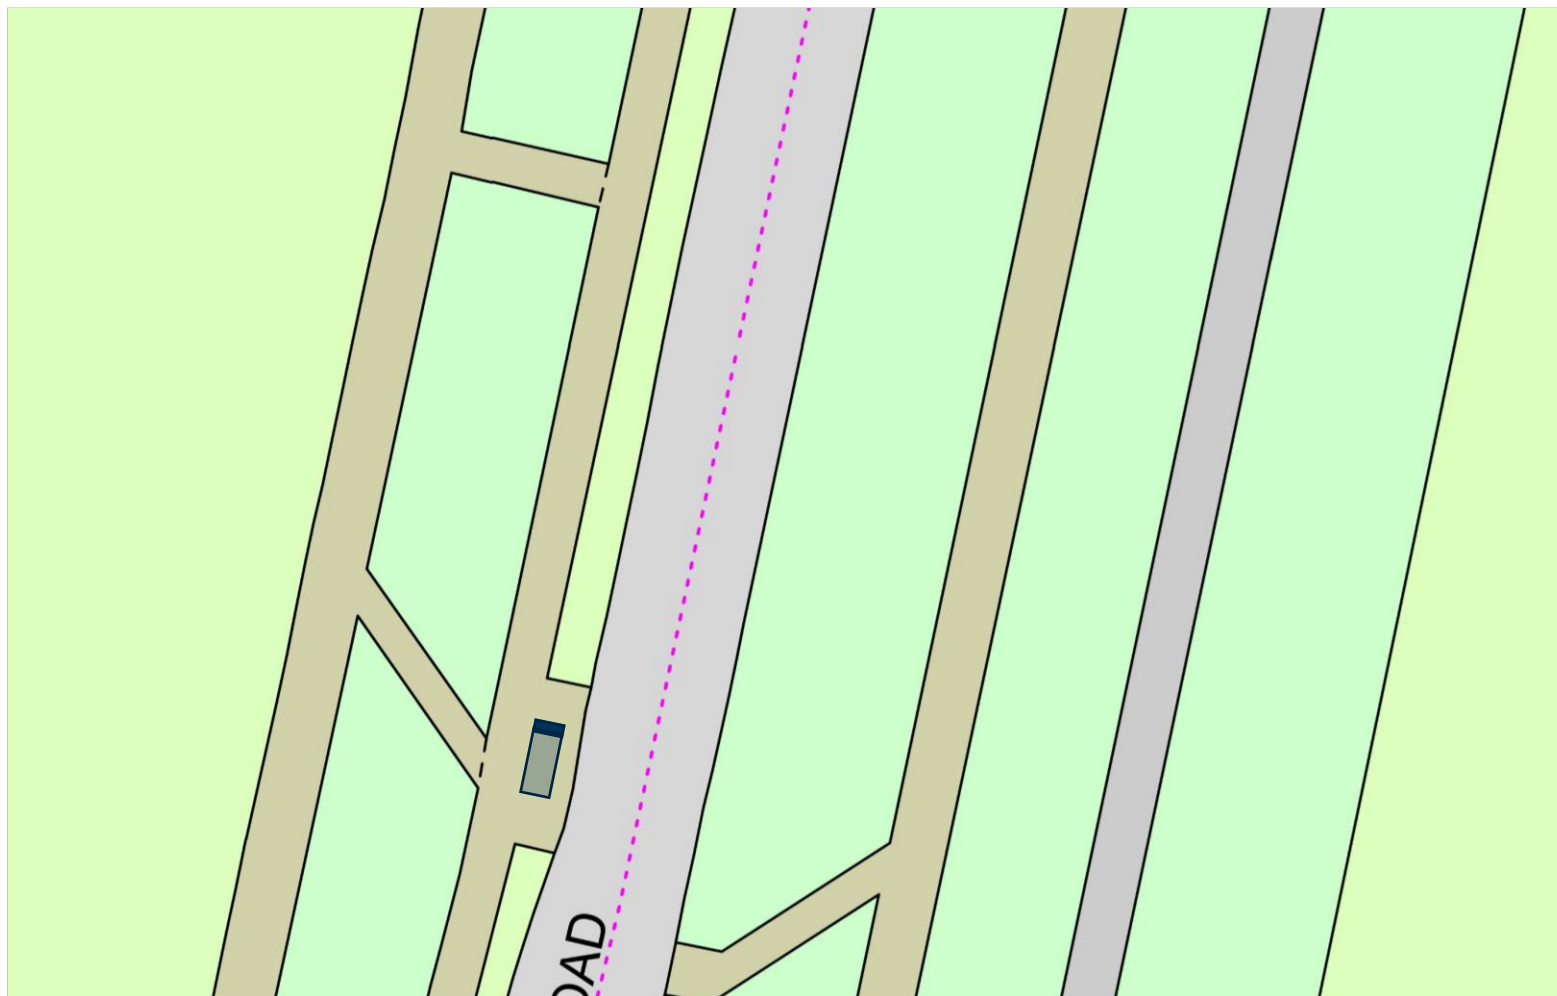

Pavement adj
Errwood Road,
Manchester
M19 1XS

Easting: 387188

Northing: 393263

Shares.highs.swaps




Advertised Shelter



1:500 @ A4

New Shelter Position

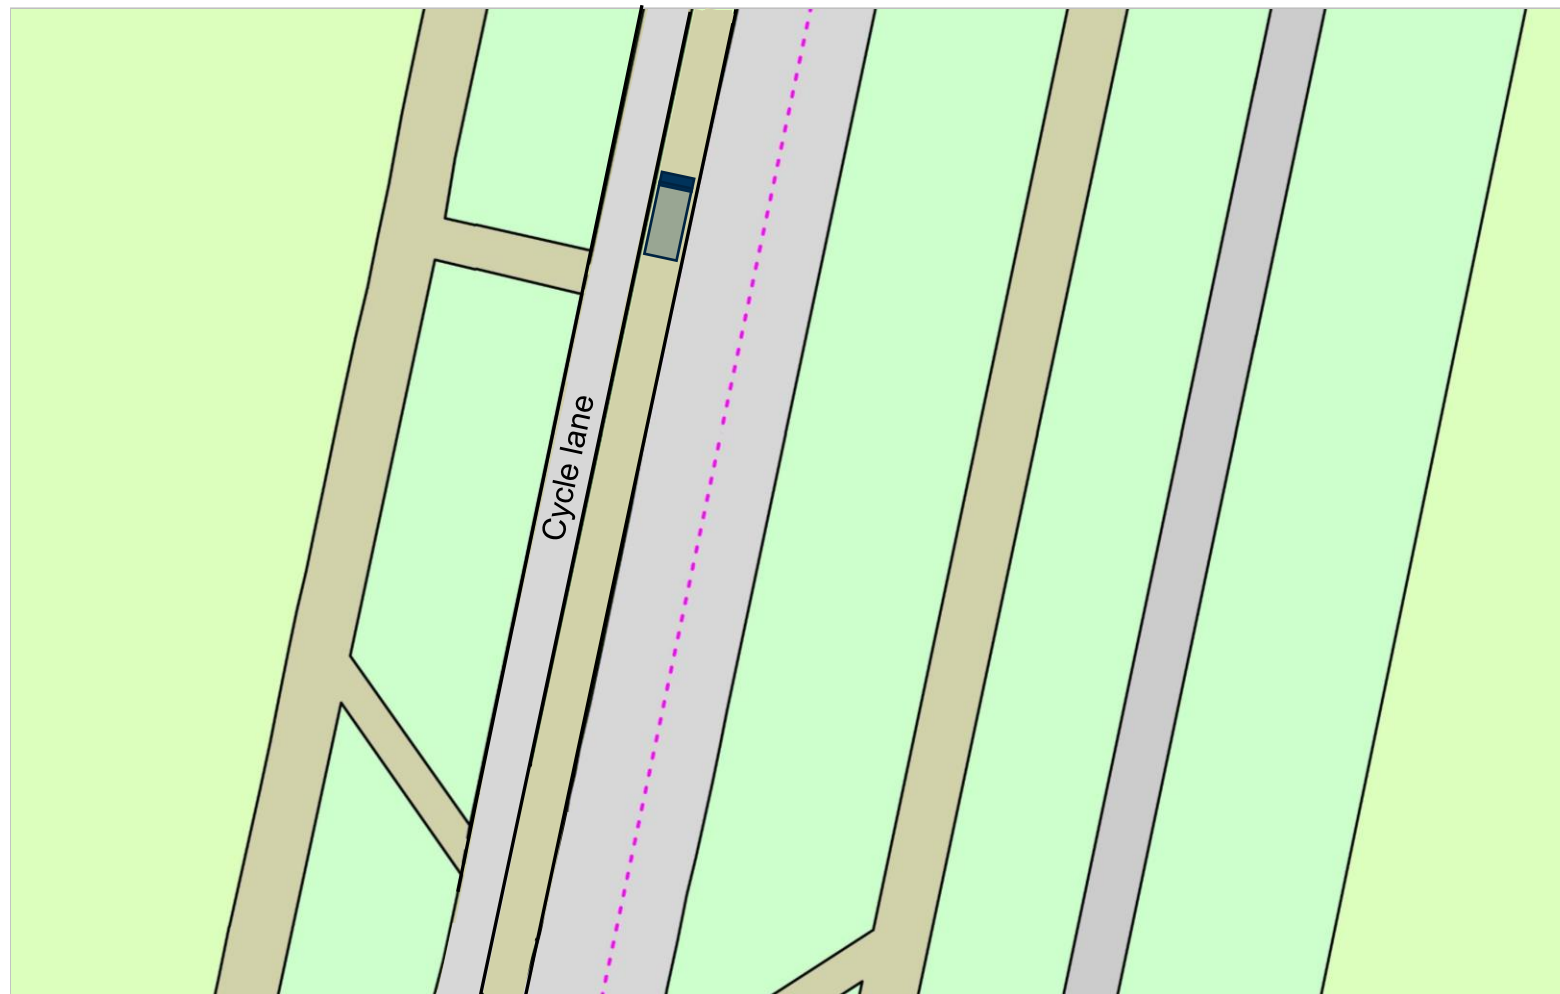

Pavement adj
Errwood Road,
Manchester
M19 1XS

Easting: 387194

Northing: 393296

appear.fears.horn




Advertised Shelter



1:500 @ A4

Pavement adj
Errwood Road,
Manchester
M19 1XS

New Shelter Position – Plan provided by TfGM

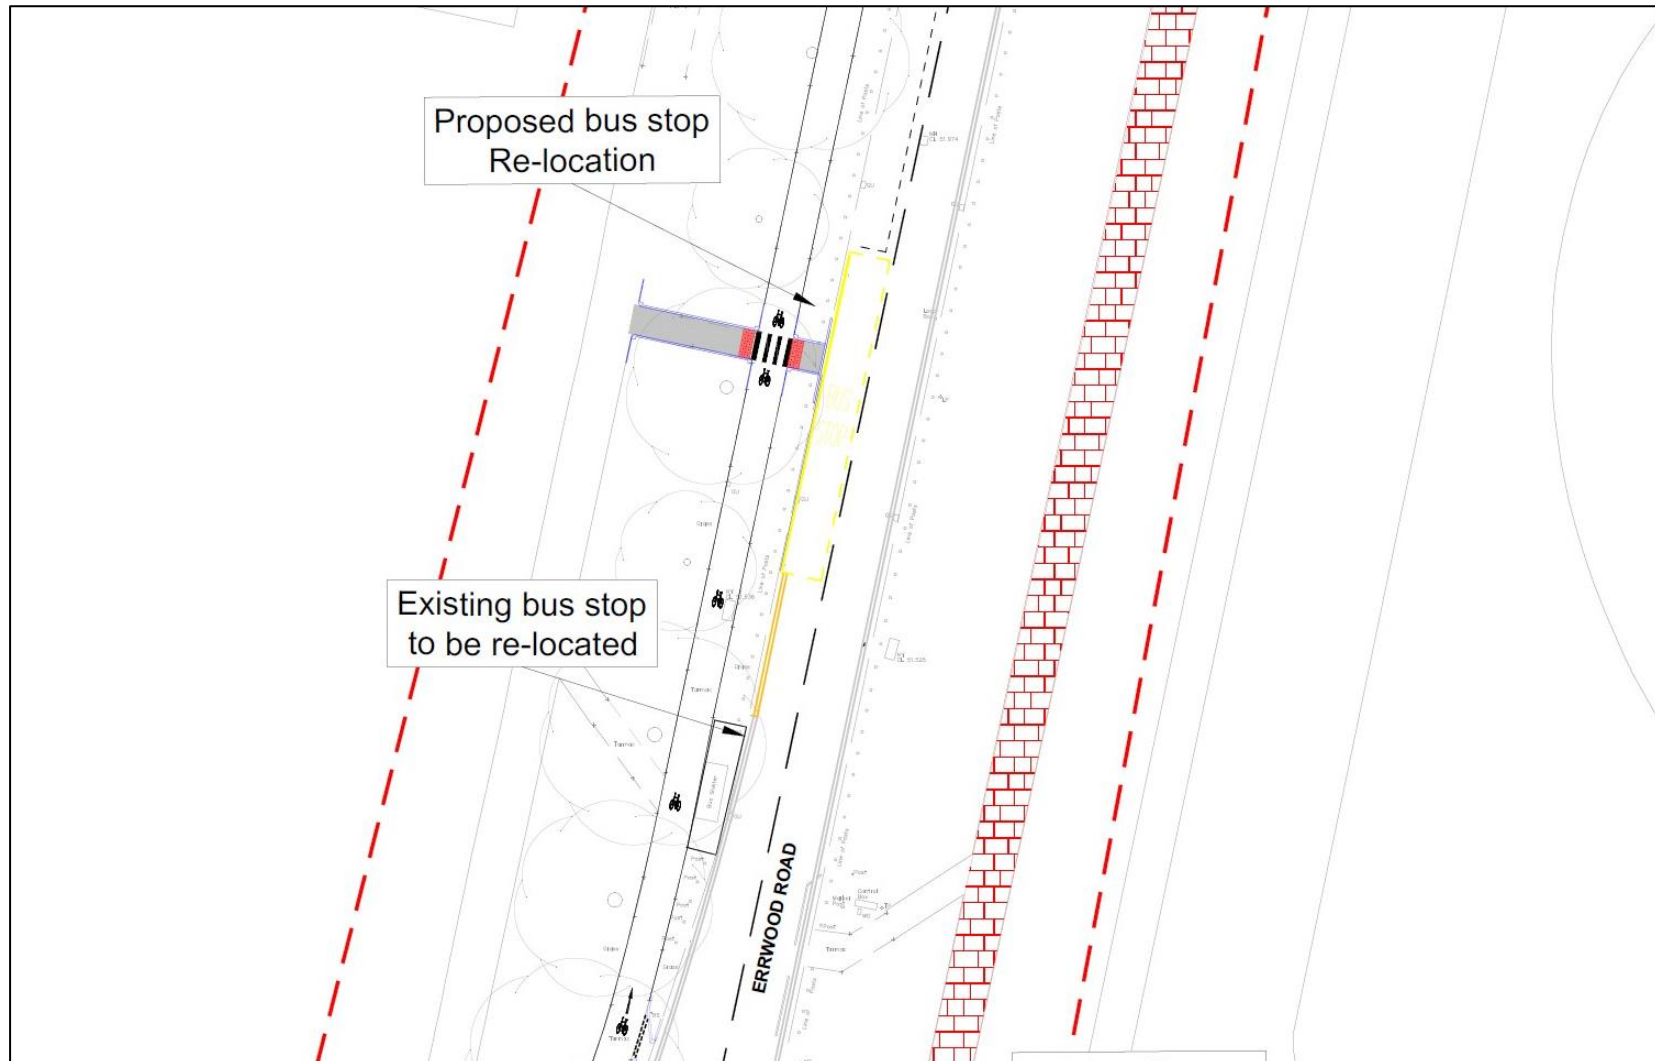

Errwood Road, Manchester M19 1XS

