


136027

Mabfield Road 32 - SP

PLANNING AND
BUILDING CONTROL
07 FEB 2023

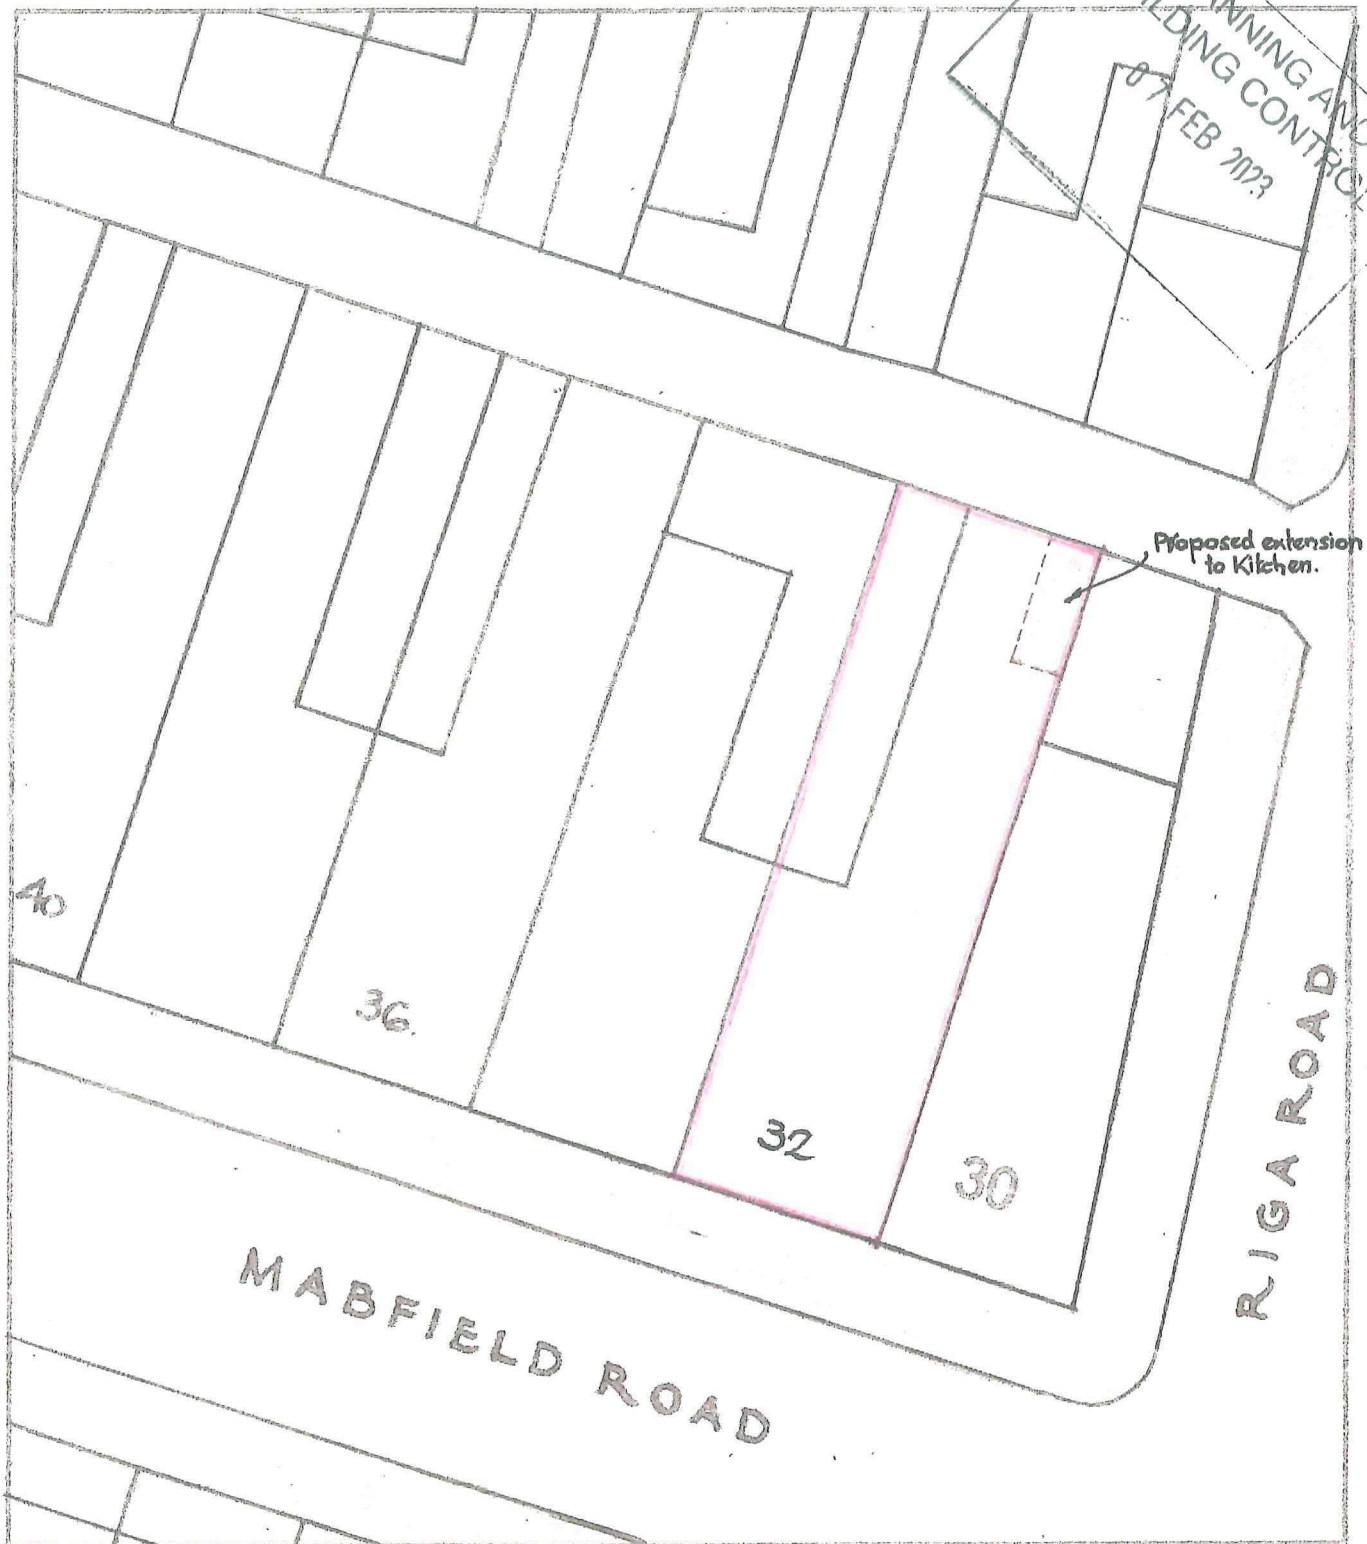

Plan Produced for: Mabfield Road 32

Date Produced: 21 Apr 2023

Plan Reference Number: 70800021111131265762

Scale: 1:250 @ A4