


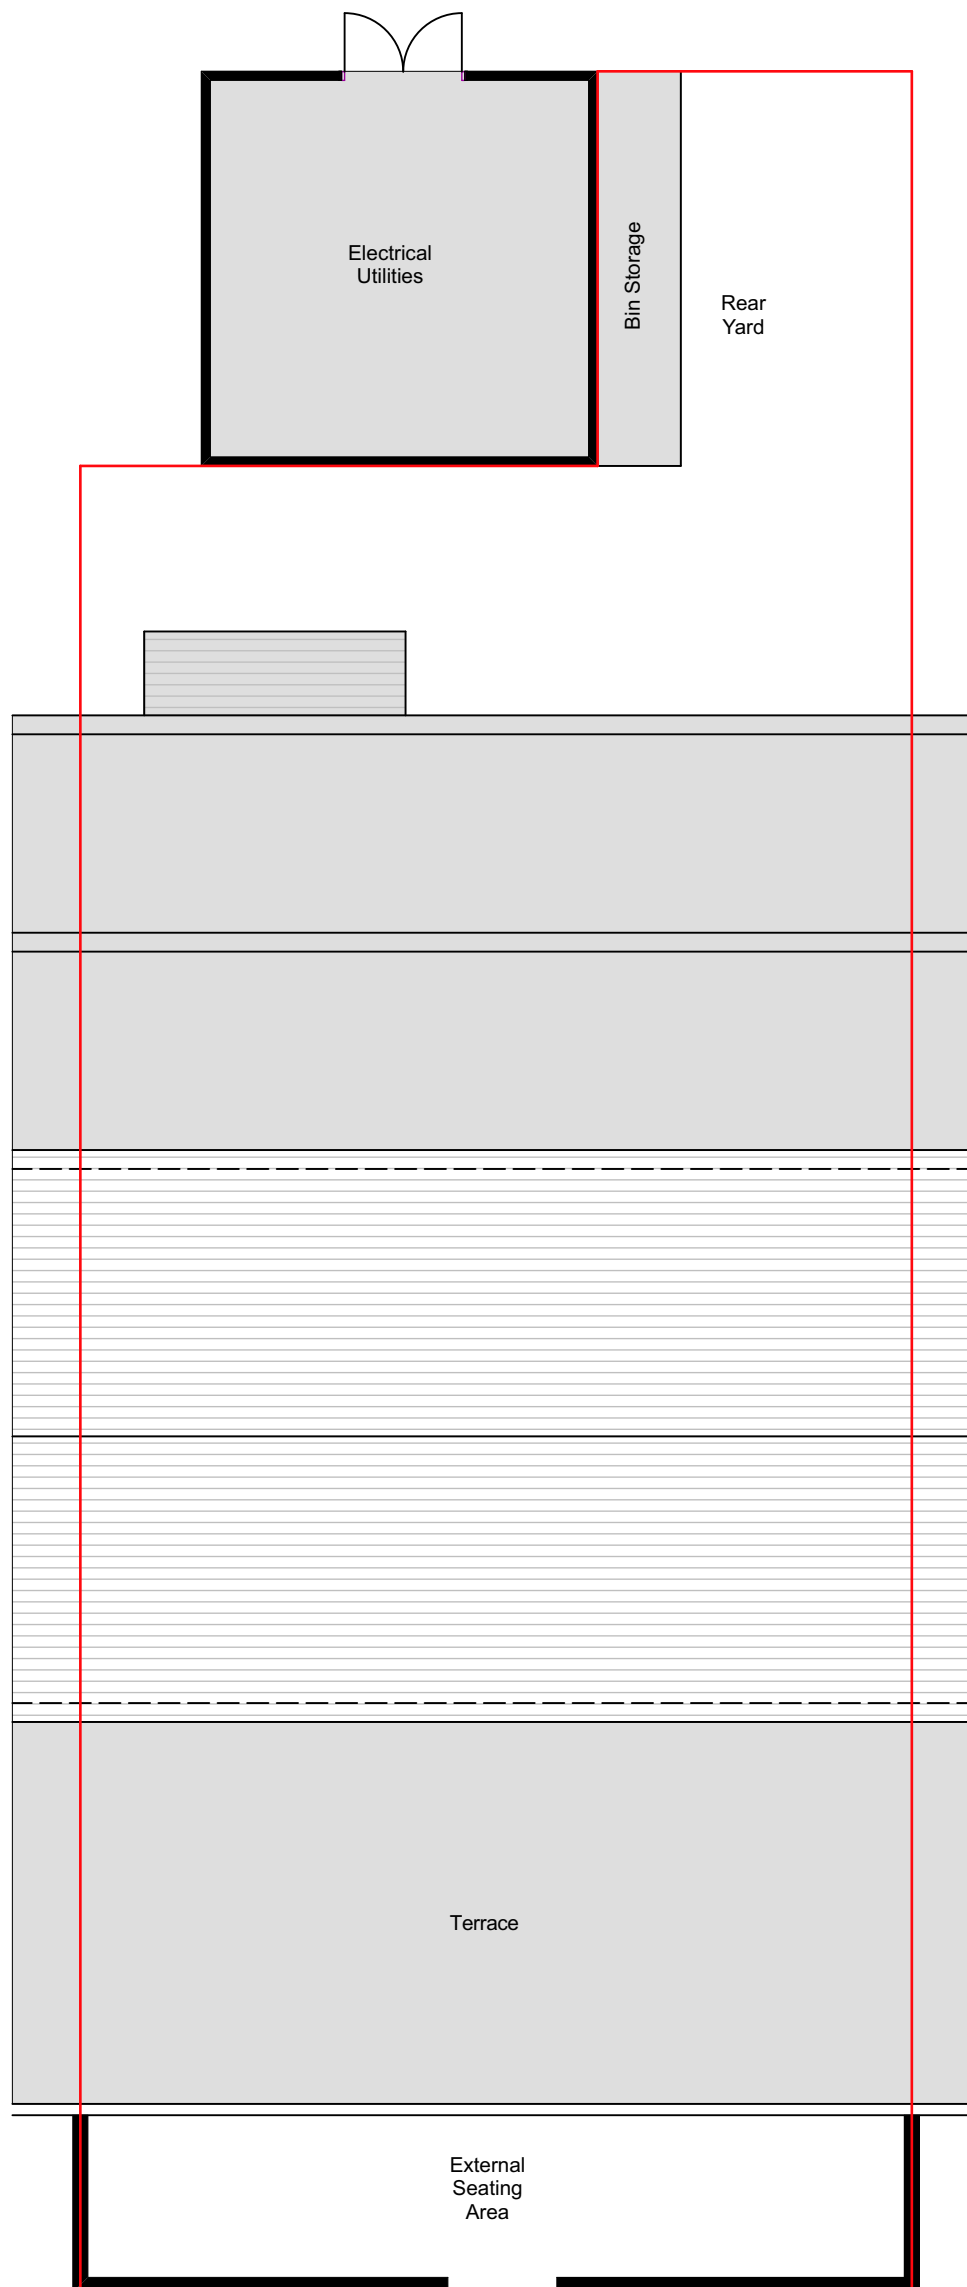

NADA Architects Ltd
169 Kingsway
Burnage
Manchester
M19 2ND
Mob: 07974 735527
@nadaarchitects.com
w.nadaarchitects.com

D - design	PL - planning	PT - pre-tender
T - tender	P - preliminary	
C - construction	R - record	

RETROSPECTIVE WORKS
78-80 WILMSLOW ROAD,
MANCHESTER, M14 5AL

scale	date	drawn	checked
1:100 @ A3	05.04.23	MI	AC

job no	(category) dwg no	revision
--------	-------------------	----------

23-1137	(02)001	PL0
---------	---------	-----

Drawing measurements shall not be obtained by scaling. Verify all dims prior to construction. Immediately report any discrepancies on this drawing to the draughtsman. This drawing shall be read in conjunction with associated specifications and related consultant's documents.