


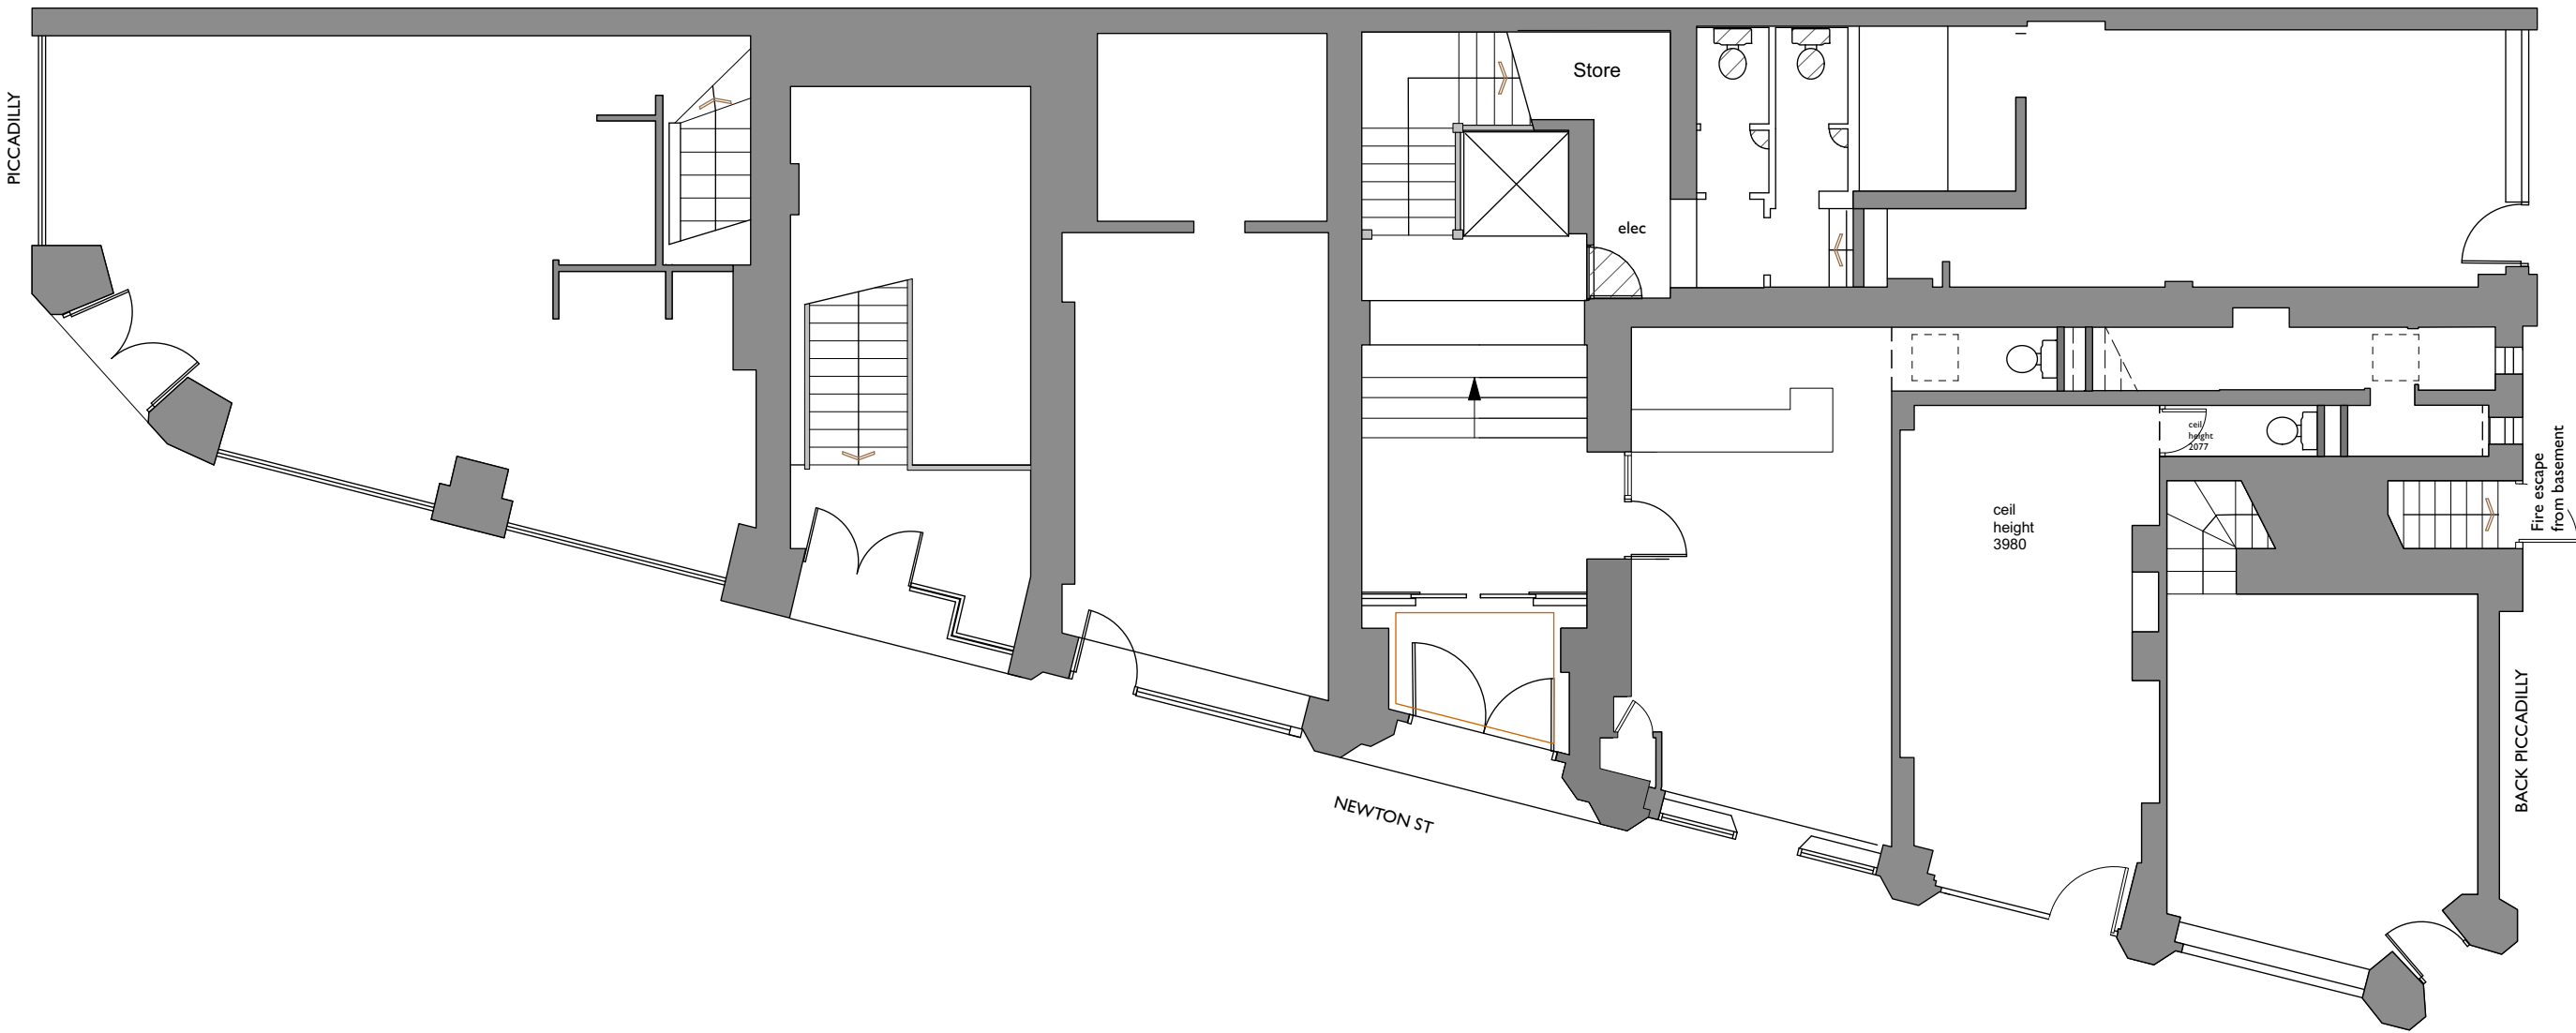

- COPYRIGHT OF ATELIER MB LTD
DO NOT SCALE FROM THIS DRAWING
DIMENSIONS TO BE CHECKED ON SITE
- Existing
 - Proposed
 - Existing to be Removed (contemporary)
 - Existing to be Removed (circa 1930s)
 - Existing to be Removed (pre 1930s)
 - Historic panelled wall - circa C19th
 - Historic panelled wall - circa 1930s
 - Historic coving shown indicatively
 - Existing door (historic)
 - Existing door (non historic)
 - Existing door (type tbc)
 - NB additional features not picked up by survey - positions not measured.

NB: All cornice positions shown indicatively only

All windows - replacement steel frame, some louvred

Rev	Note	DRN	CHK
-----	------	-----	-----

St Margarets, Manchester

For Eastern Green Ltd

Ground Floor Reflective Ceiling Plan

scheme	1907
drwg no.	E(113)
revision	

scale	1:100 @ A3
date first drawn	March 23
drawn	RG

SK sketch E existing P proposed T tender C construction FI final issue

www.ateliermb.co.uk
t 0161 236 0051
e architect@ateliermb.co.uk