


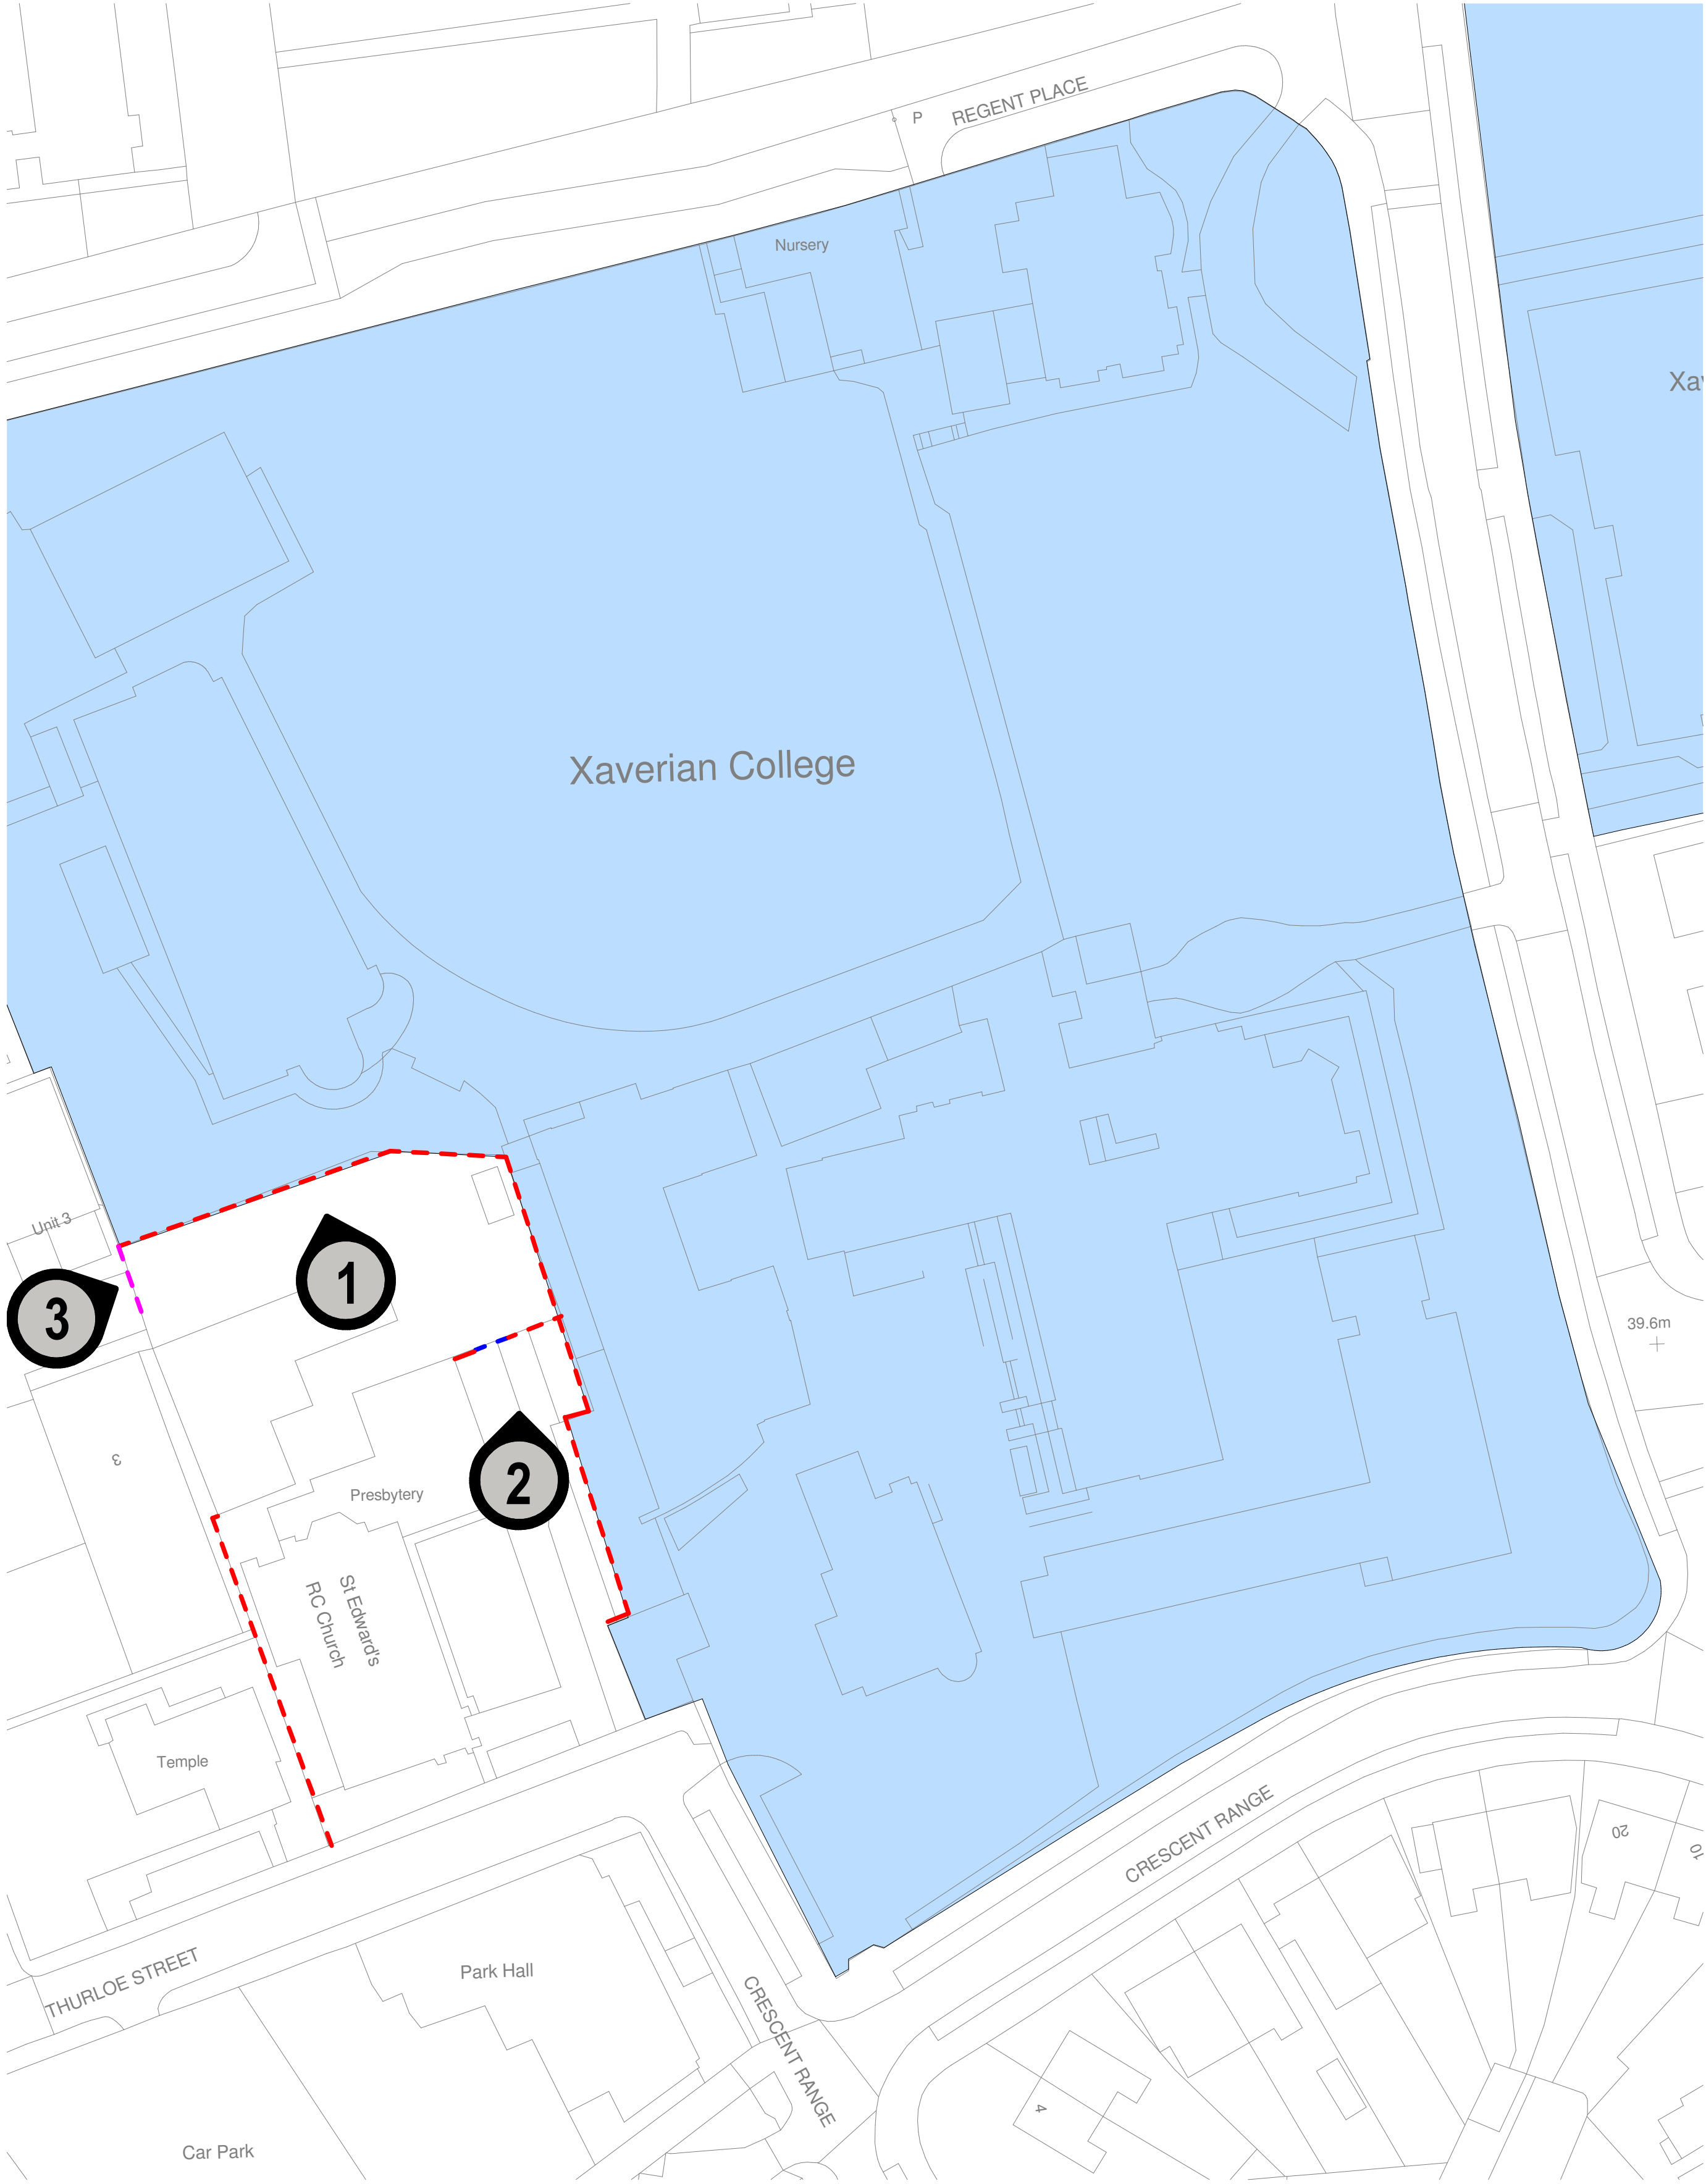


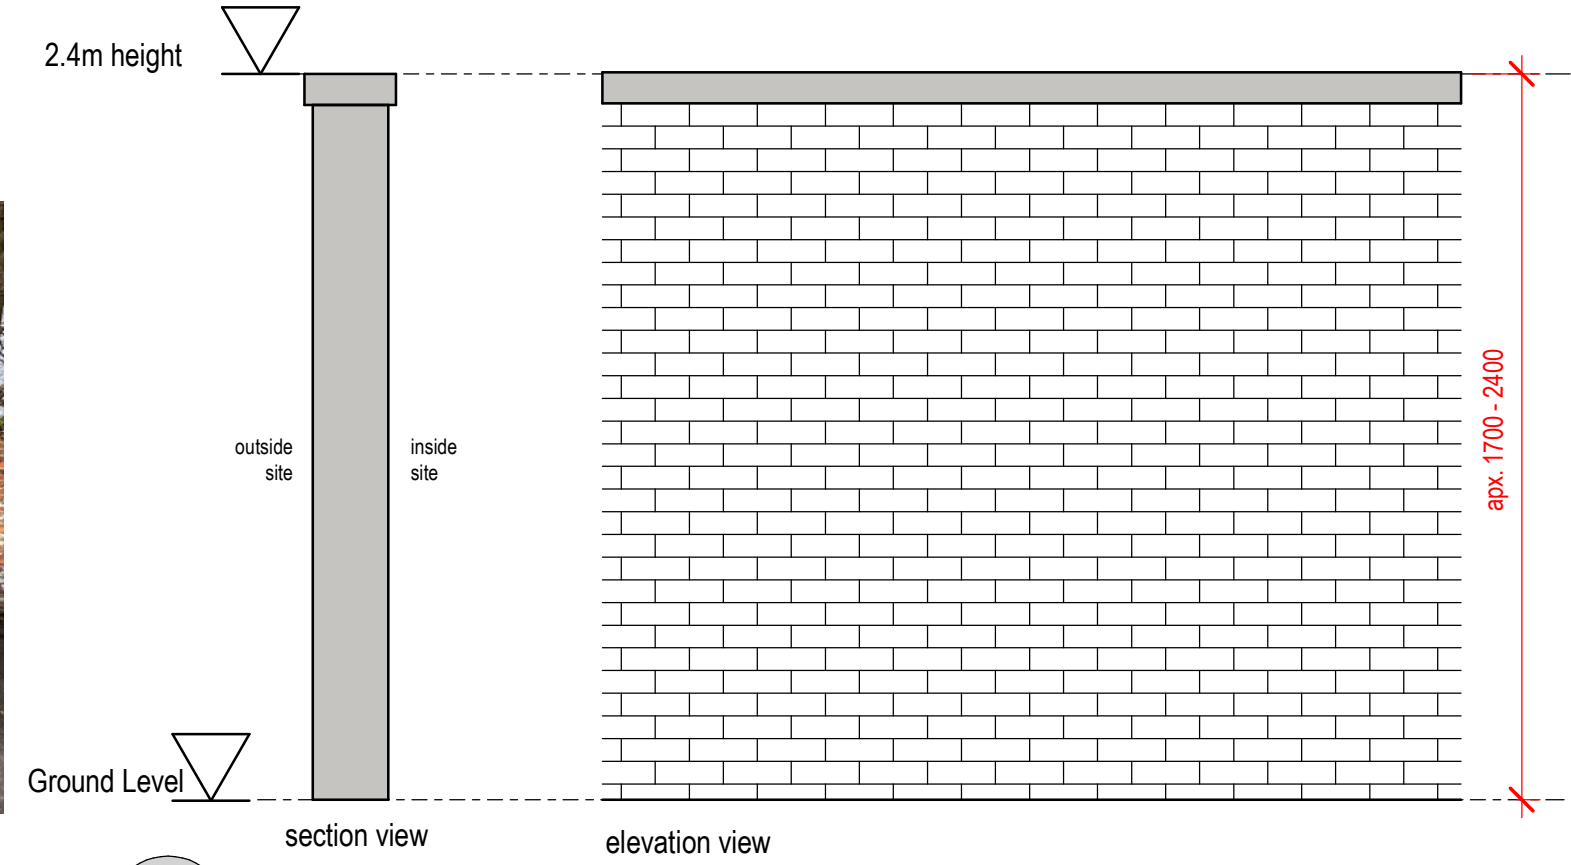


Existing Site - Boundary Treatment  
1 : 500

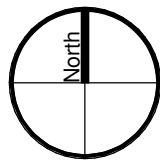

- 1 apx. 1.7m - 2.4m high masonry wall with capping stone (stepped level variation).  
The condition of this wall is generally good with areas in poor state of repair.

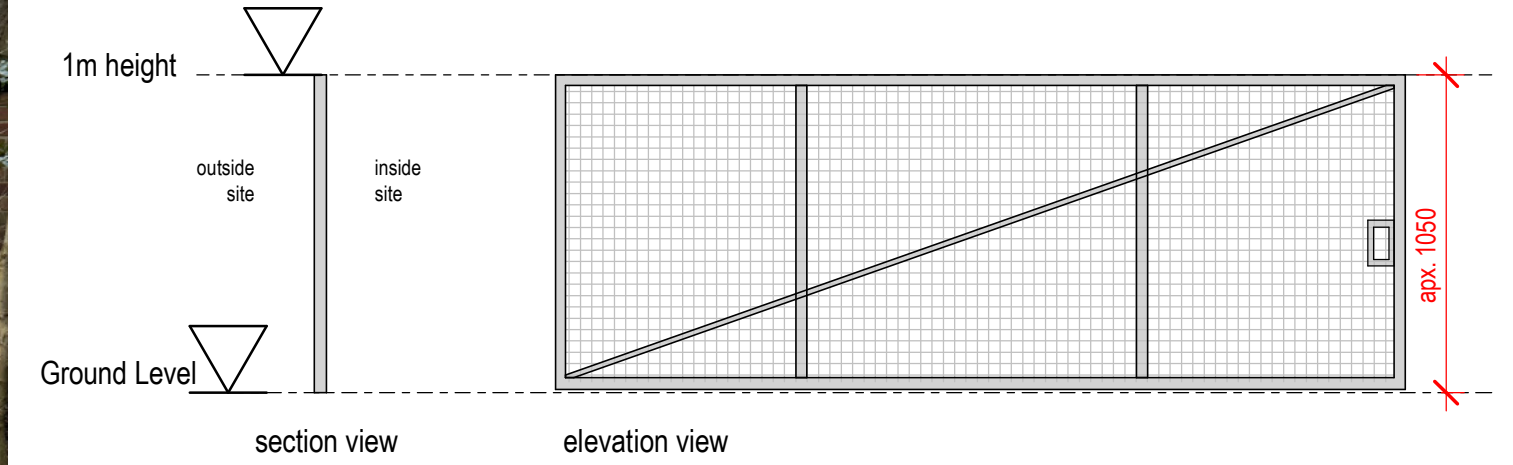

- 2 apx. 1m high low level metal gate.  
The condition of this gate and supporting wall is generally poor.

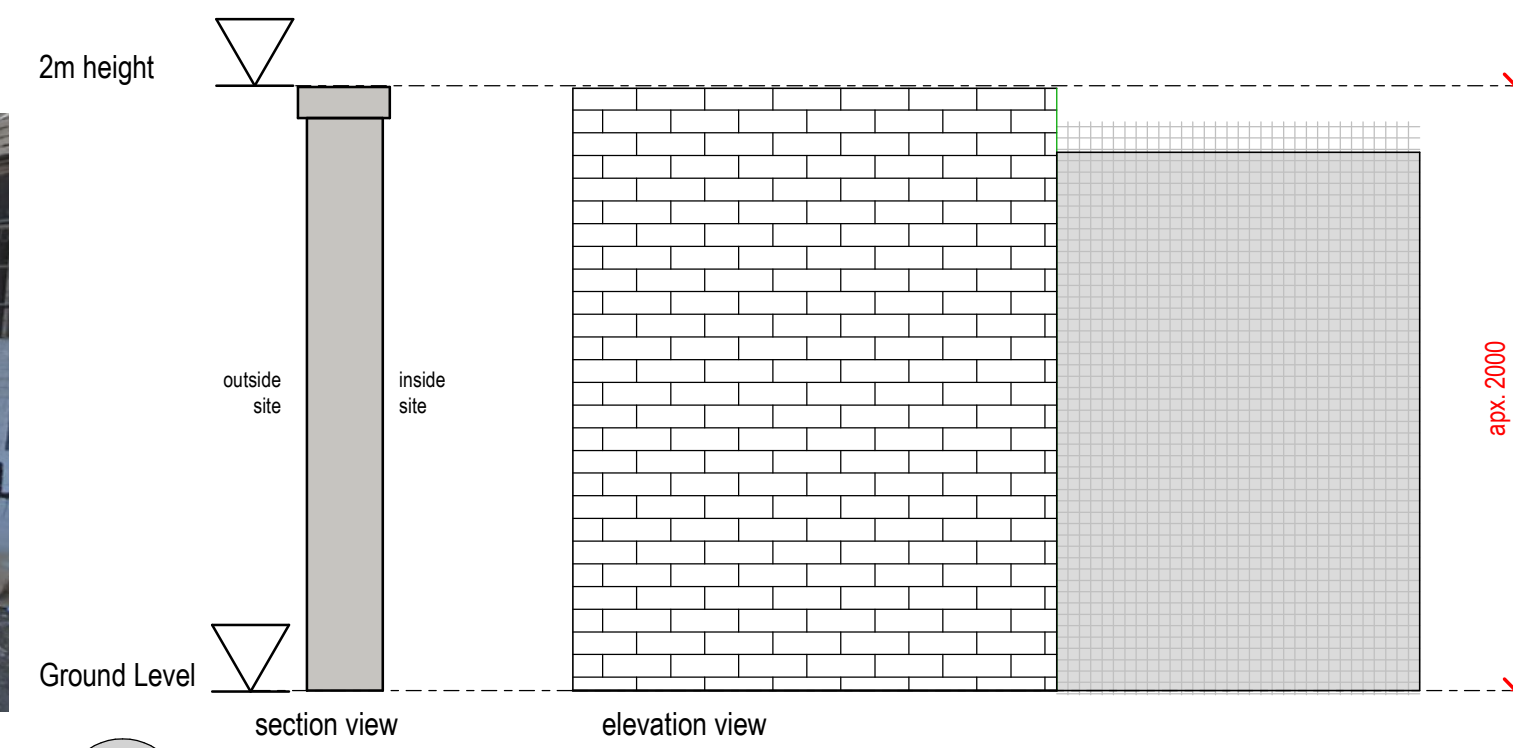

- 3 apx. 2m high brick wall with metal / bordered up gate.  
The condition of this wall in general is good.

**Notes**  
The Contractor is to check all dimensions and conditions on site before commencing. Do not scale from this drawing.  
This drawing remains the copyright of POZZONI Architecture Ltd.

| Scale Bars |    | TO BE USED ONLY AS GUIDANCE |      |      |      |
|------------|----|-----------------------------|------|------|------|
| 1:100      | mm | 0                           | 1000 | 2000 | 3000 |
| 1:200      | mm | 0                           | 1000 | 2000 | 3000 |
| 1:500      | m  | 0                           | 10   | 20   | 30   |
| 1:1250     | m  | 0                           | 10   | 20   | 30   |

|              |                                       |              |              |
|--------------|---------------------------------------|--------------|--------------|
| P01          | Issued for Planning                   | CP           | 17.03.23     |
| Rev          | Description                           | By           | Date         |
| Client       | Xaverian College                      |              |              |
| Job          | Xaverian College Temporary Classrooms |              |              |
| Drawing      | Existing Boundary Types               |              |              |
| Ref          | 6037 1230                             | Rev          | P01          |
| Job Ref      | 6037- POZ- XX- 00- D- A-1230          |              |              |
| Date         | 01/03/2023                            | Scale        | As indicated |
| As Indicated | CP                                    | Approved     | CM           |
| Planning     | Tender                                | Construction |              |
| Design       | Contract                              | As Built     |              |

**pozzoni**

Woodville House  
2 Woodville Road  
Altrincham  
WA14 2EH  
+44 161 928 7848  
www.pozzoni.co.uk  
architects@pozzoni.co.uk